



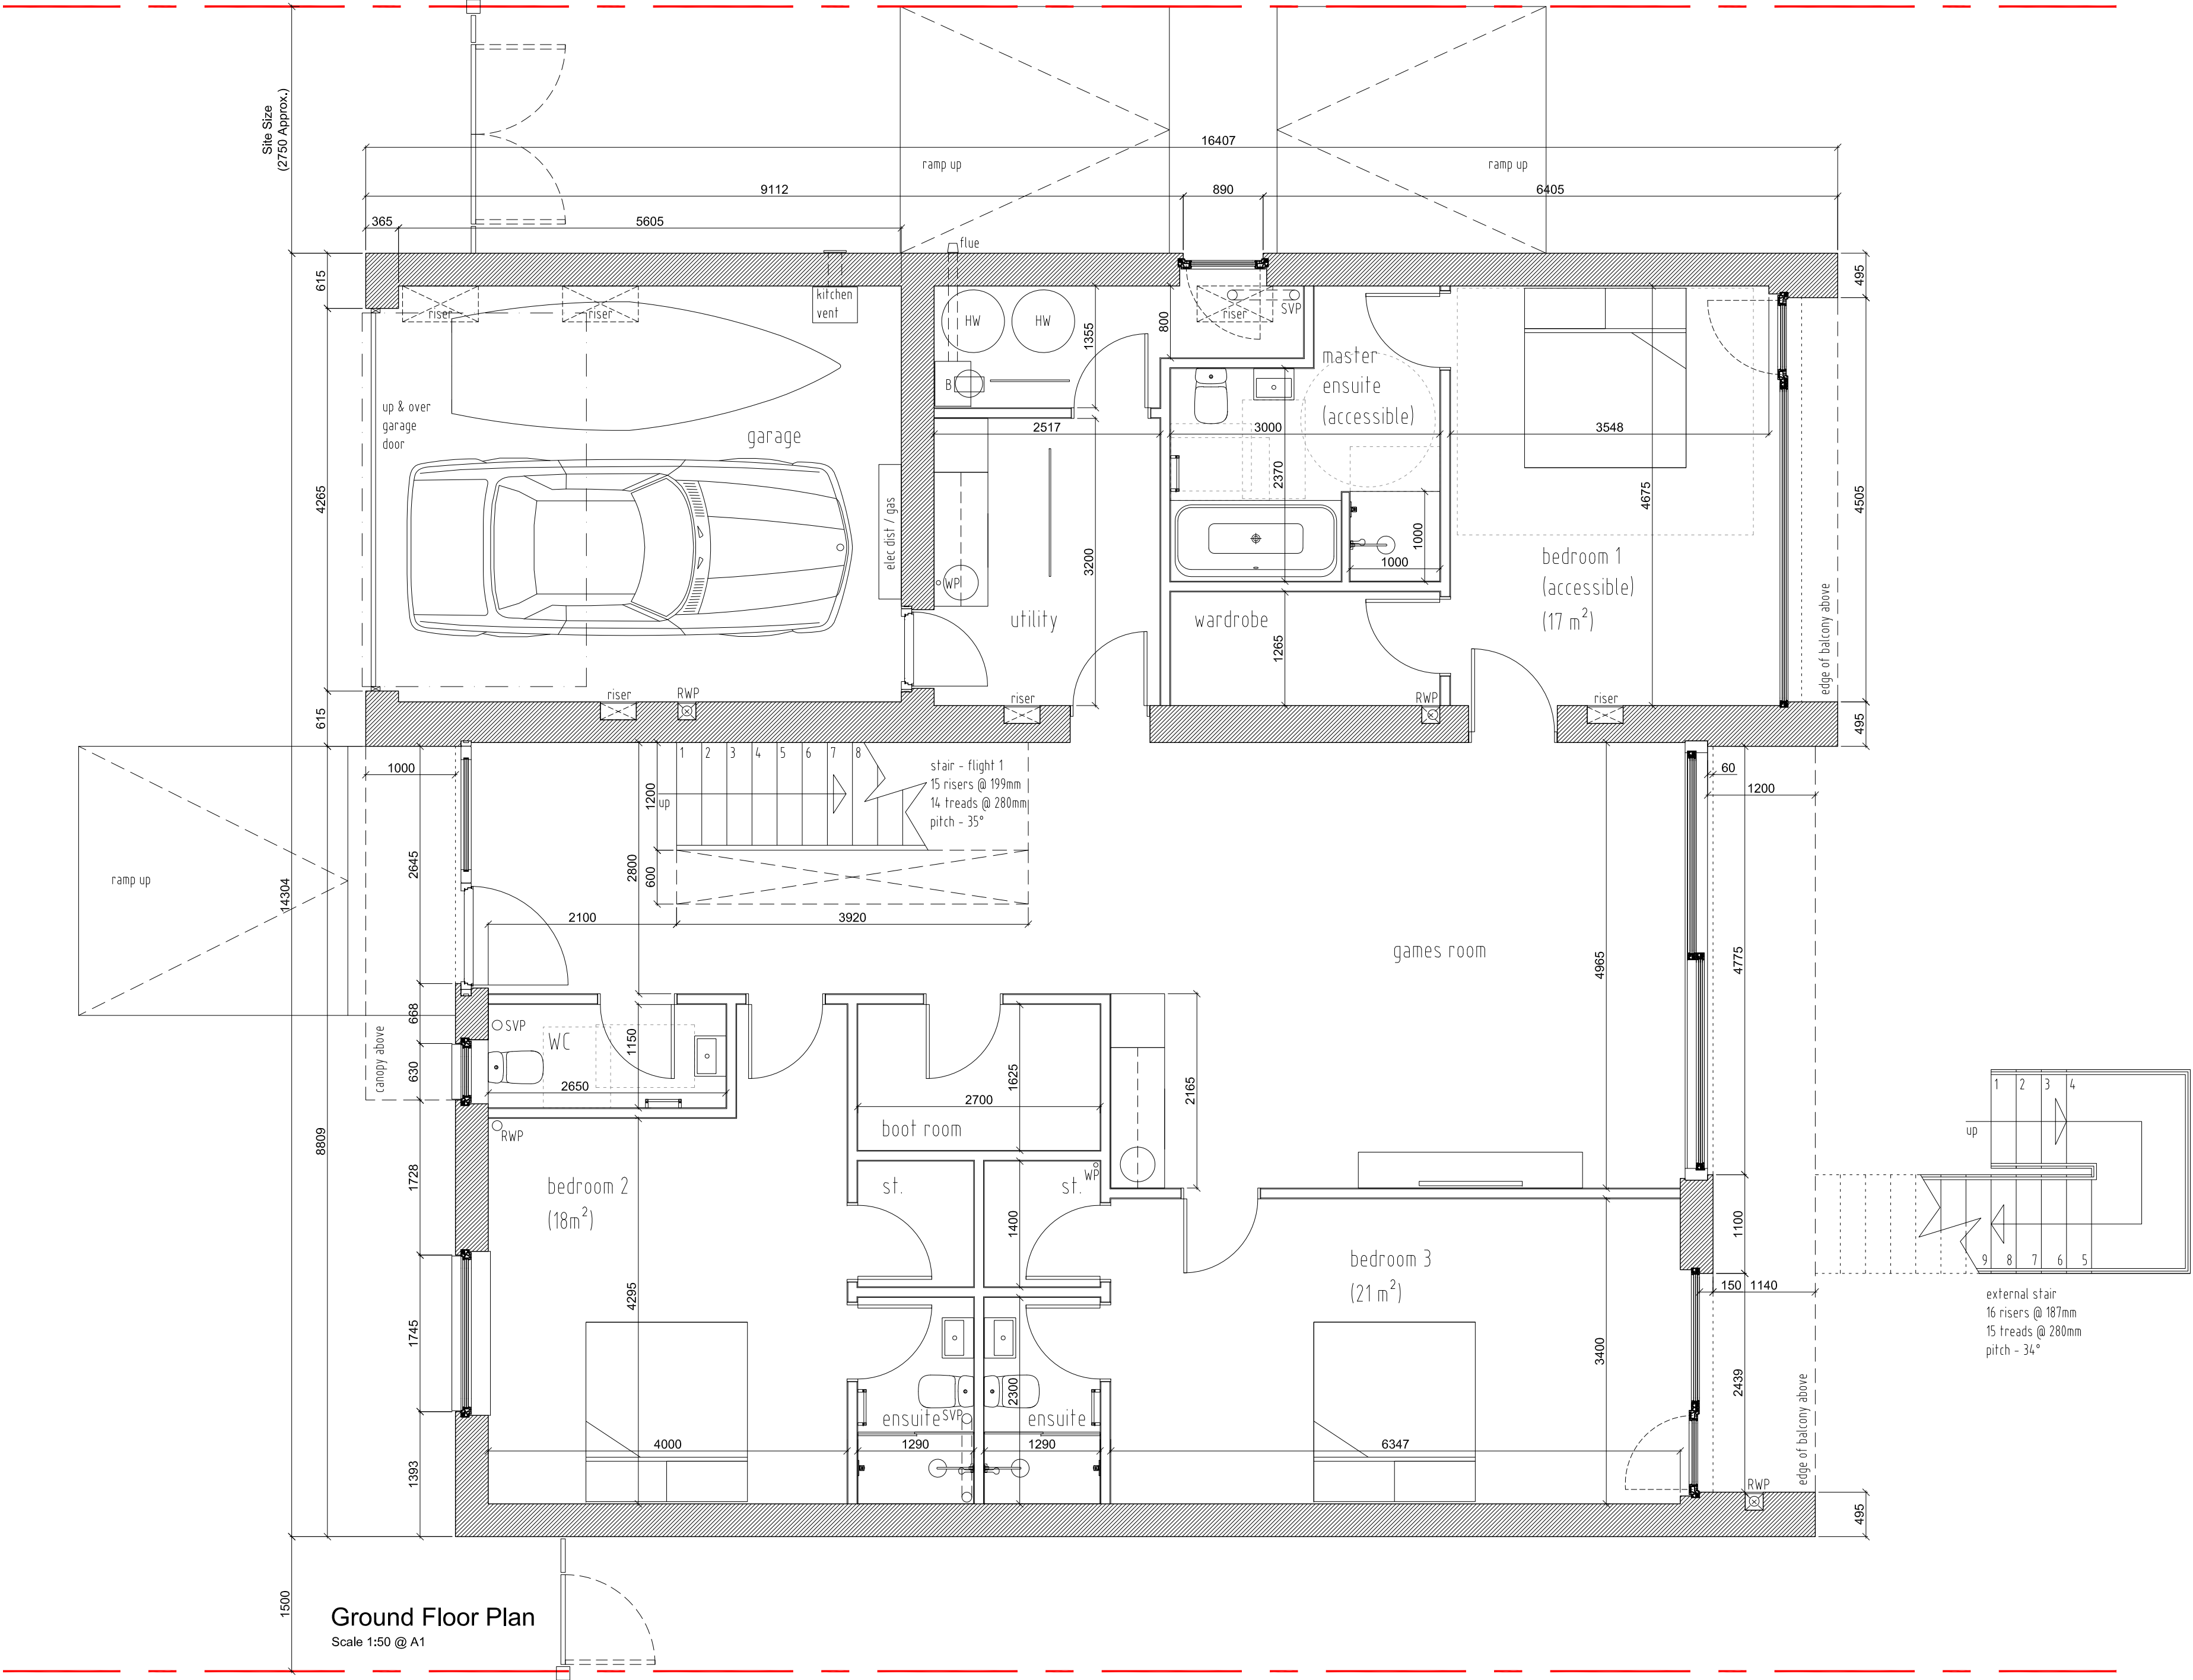

PLANNING

revision description date

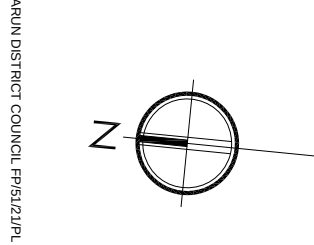

Project Felpham House

Title Ground Floor Plan

Date 02.03.21 Drawn by fm

Scale 1:50 @ A1 Drawing no. 7013/10 Rev.

Do not Scale - check all measurements on site.
© Copyright remains with the designer