



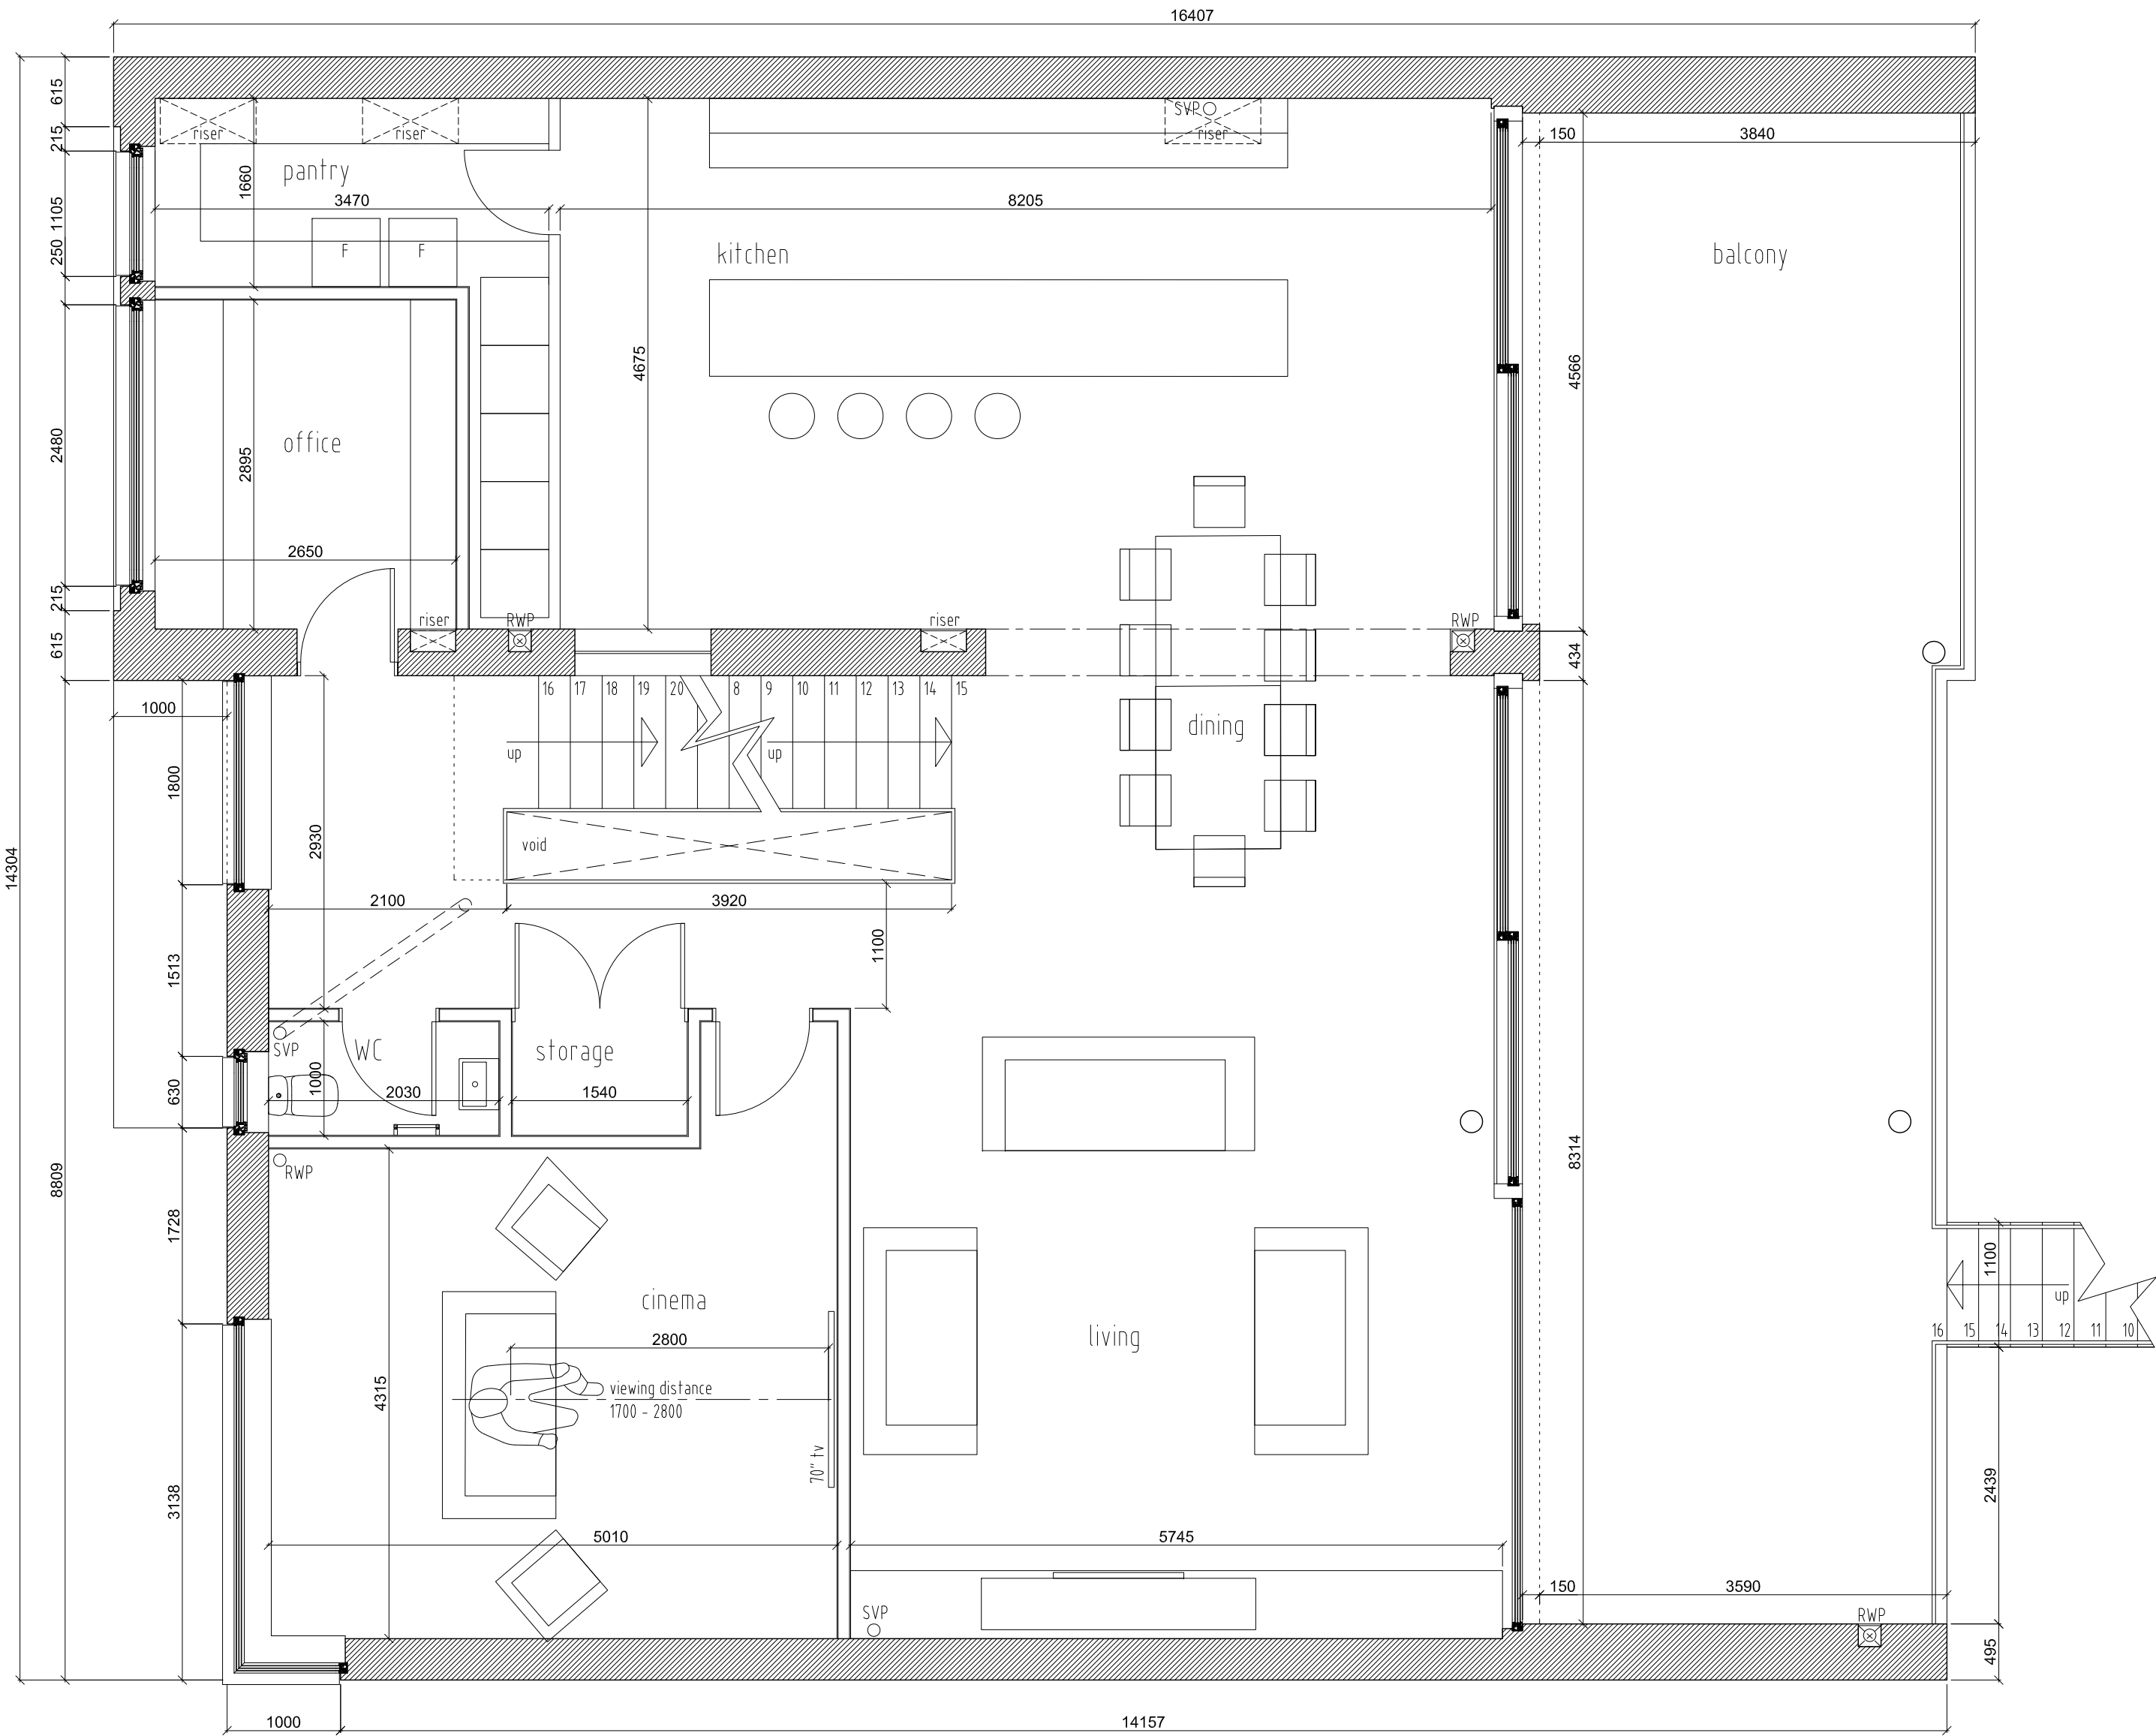

First Floor Plan
Scale 1:50 @ A1

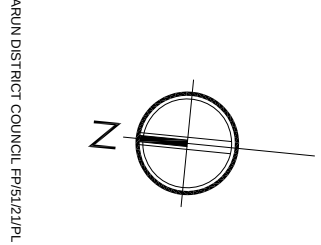

P L A N N I N G

revision	description	date

**MADE
IN
PLACE**
Henry Wood House 2 Riding House Street
London W1W 7PA
T 0204 0202 3714 4841
© Made in Place Design

**interiorWeek
AWARDS/
WINNER**
Best interior
of the year

**interiorWeek
AWARDS/
WINNER**
Top trend design
of the year

Project	Felpham House				
Title	First Floor Plan				
Date	02.03.21	Drawn by	fm		
Scale	1:50 @ A1	Drawing no.	7013/11	Rev.	

Do not Scale - check all measurements on site.
© Copyright remains with the designer