


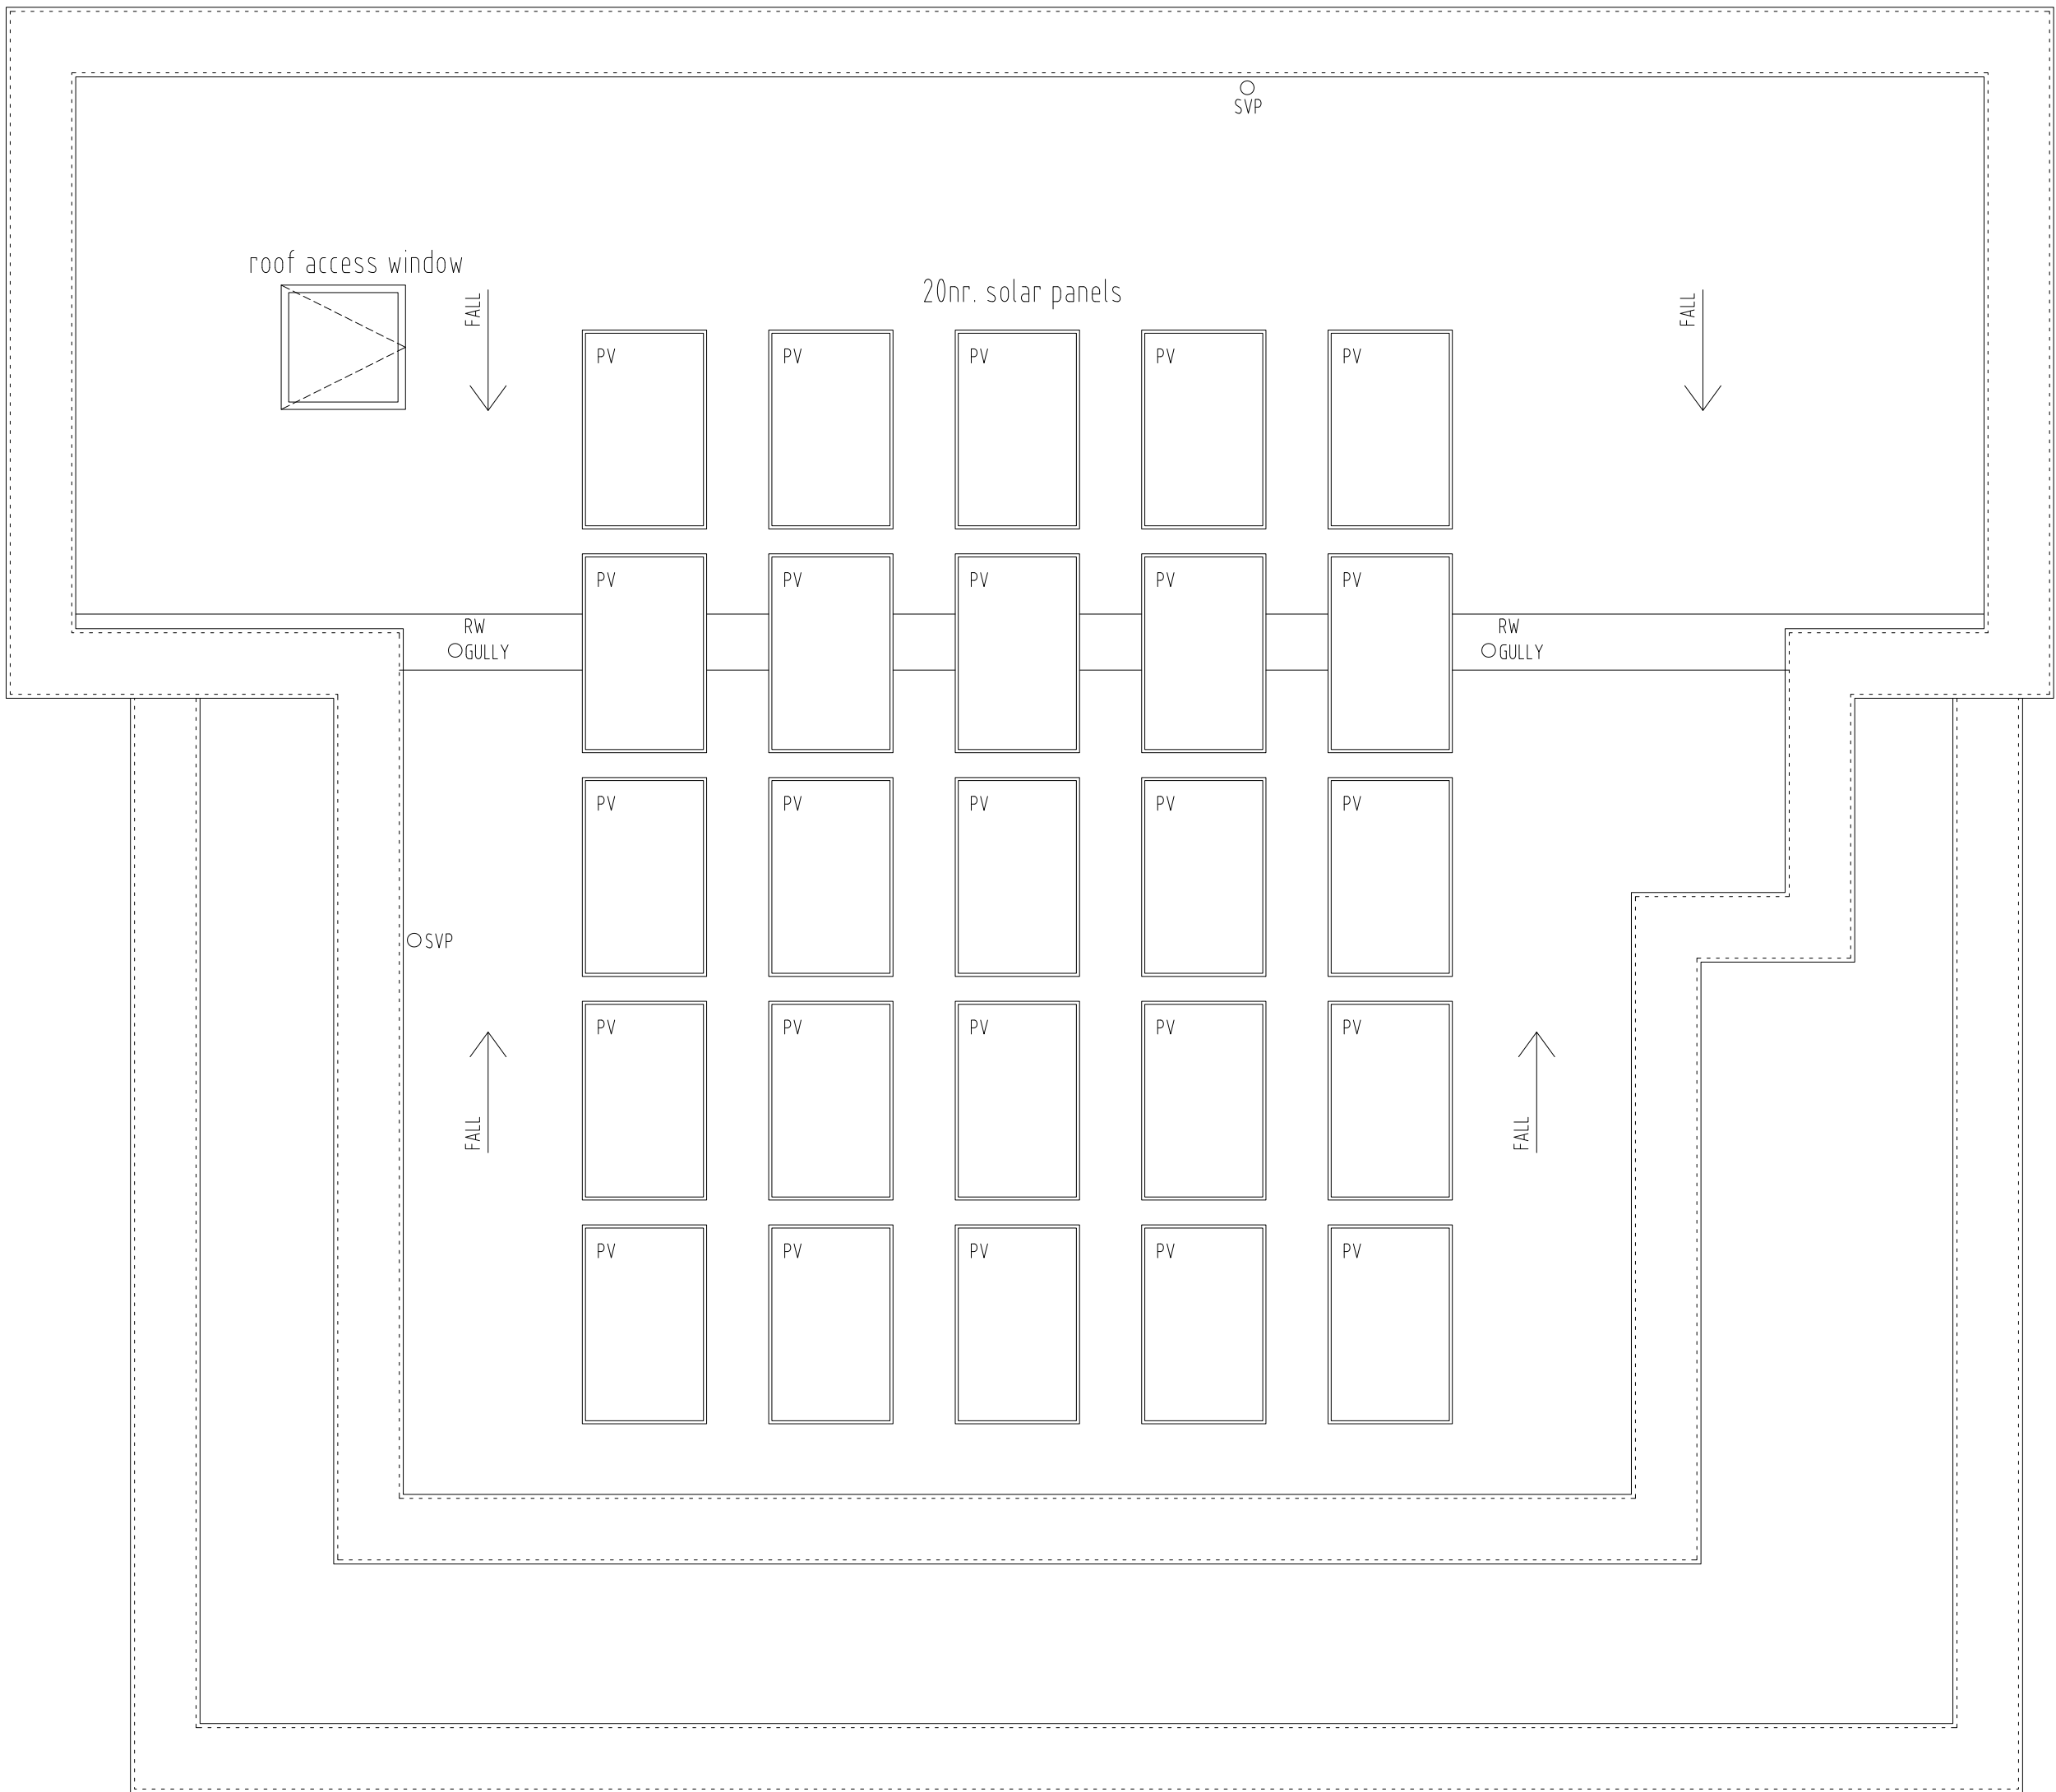

Roof Plan
Scale 1:50 @ A1

P L A N N I N G

revision	description	date

**MADE
IN
PLACE**
Henry Wood House 2 Riding House Street
London W1W 7PA
T: 0204 0202 3714 4841
© Made in Place Design

**InteriorWeek
INTERIORS
AWARDS/
WINNER**
Best interior
of the year

**InteriorWeek
INTERIORS
AWARDS/
WINNER**
Top trend design
of the year

Project	Felpham House			
Title	Roof Plan			
Date	02.03.21	Drawn by	fm	
Scale	1:50 @ A1	Drawing no.	7013/13	Rev.