



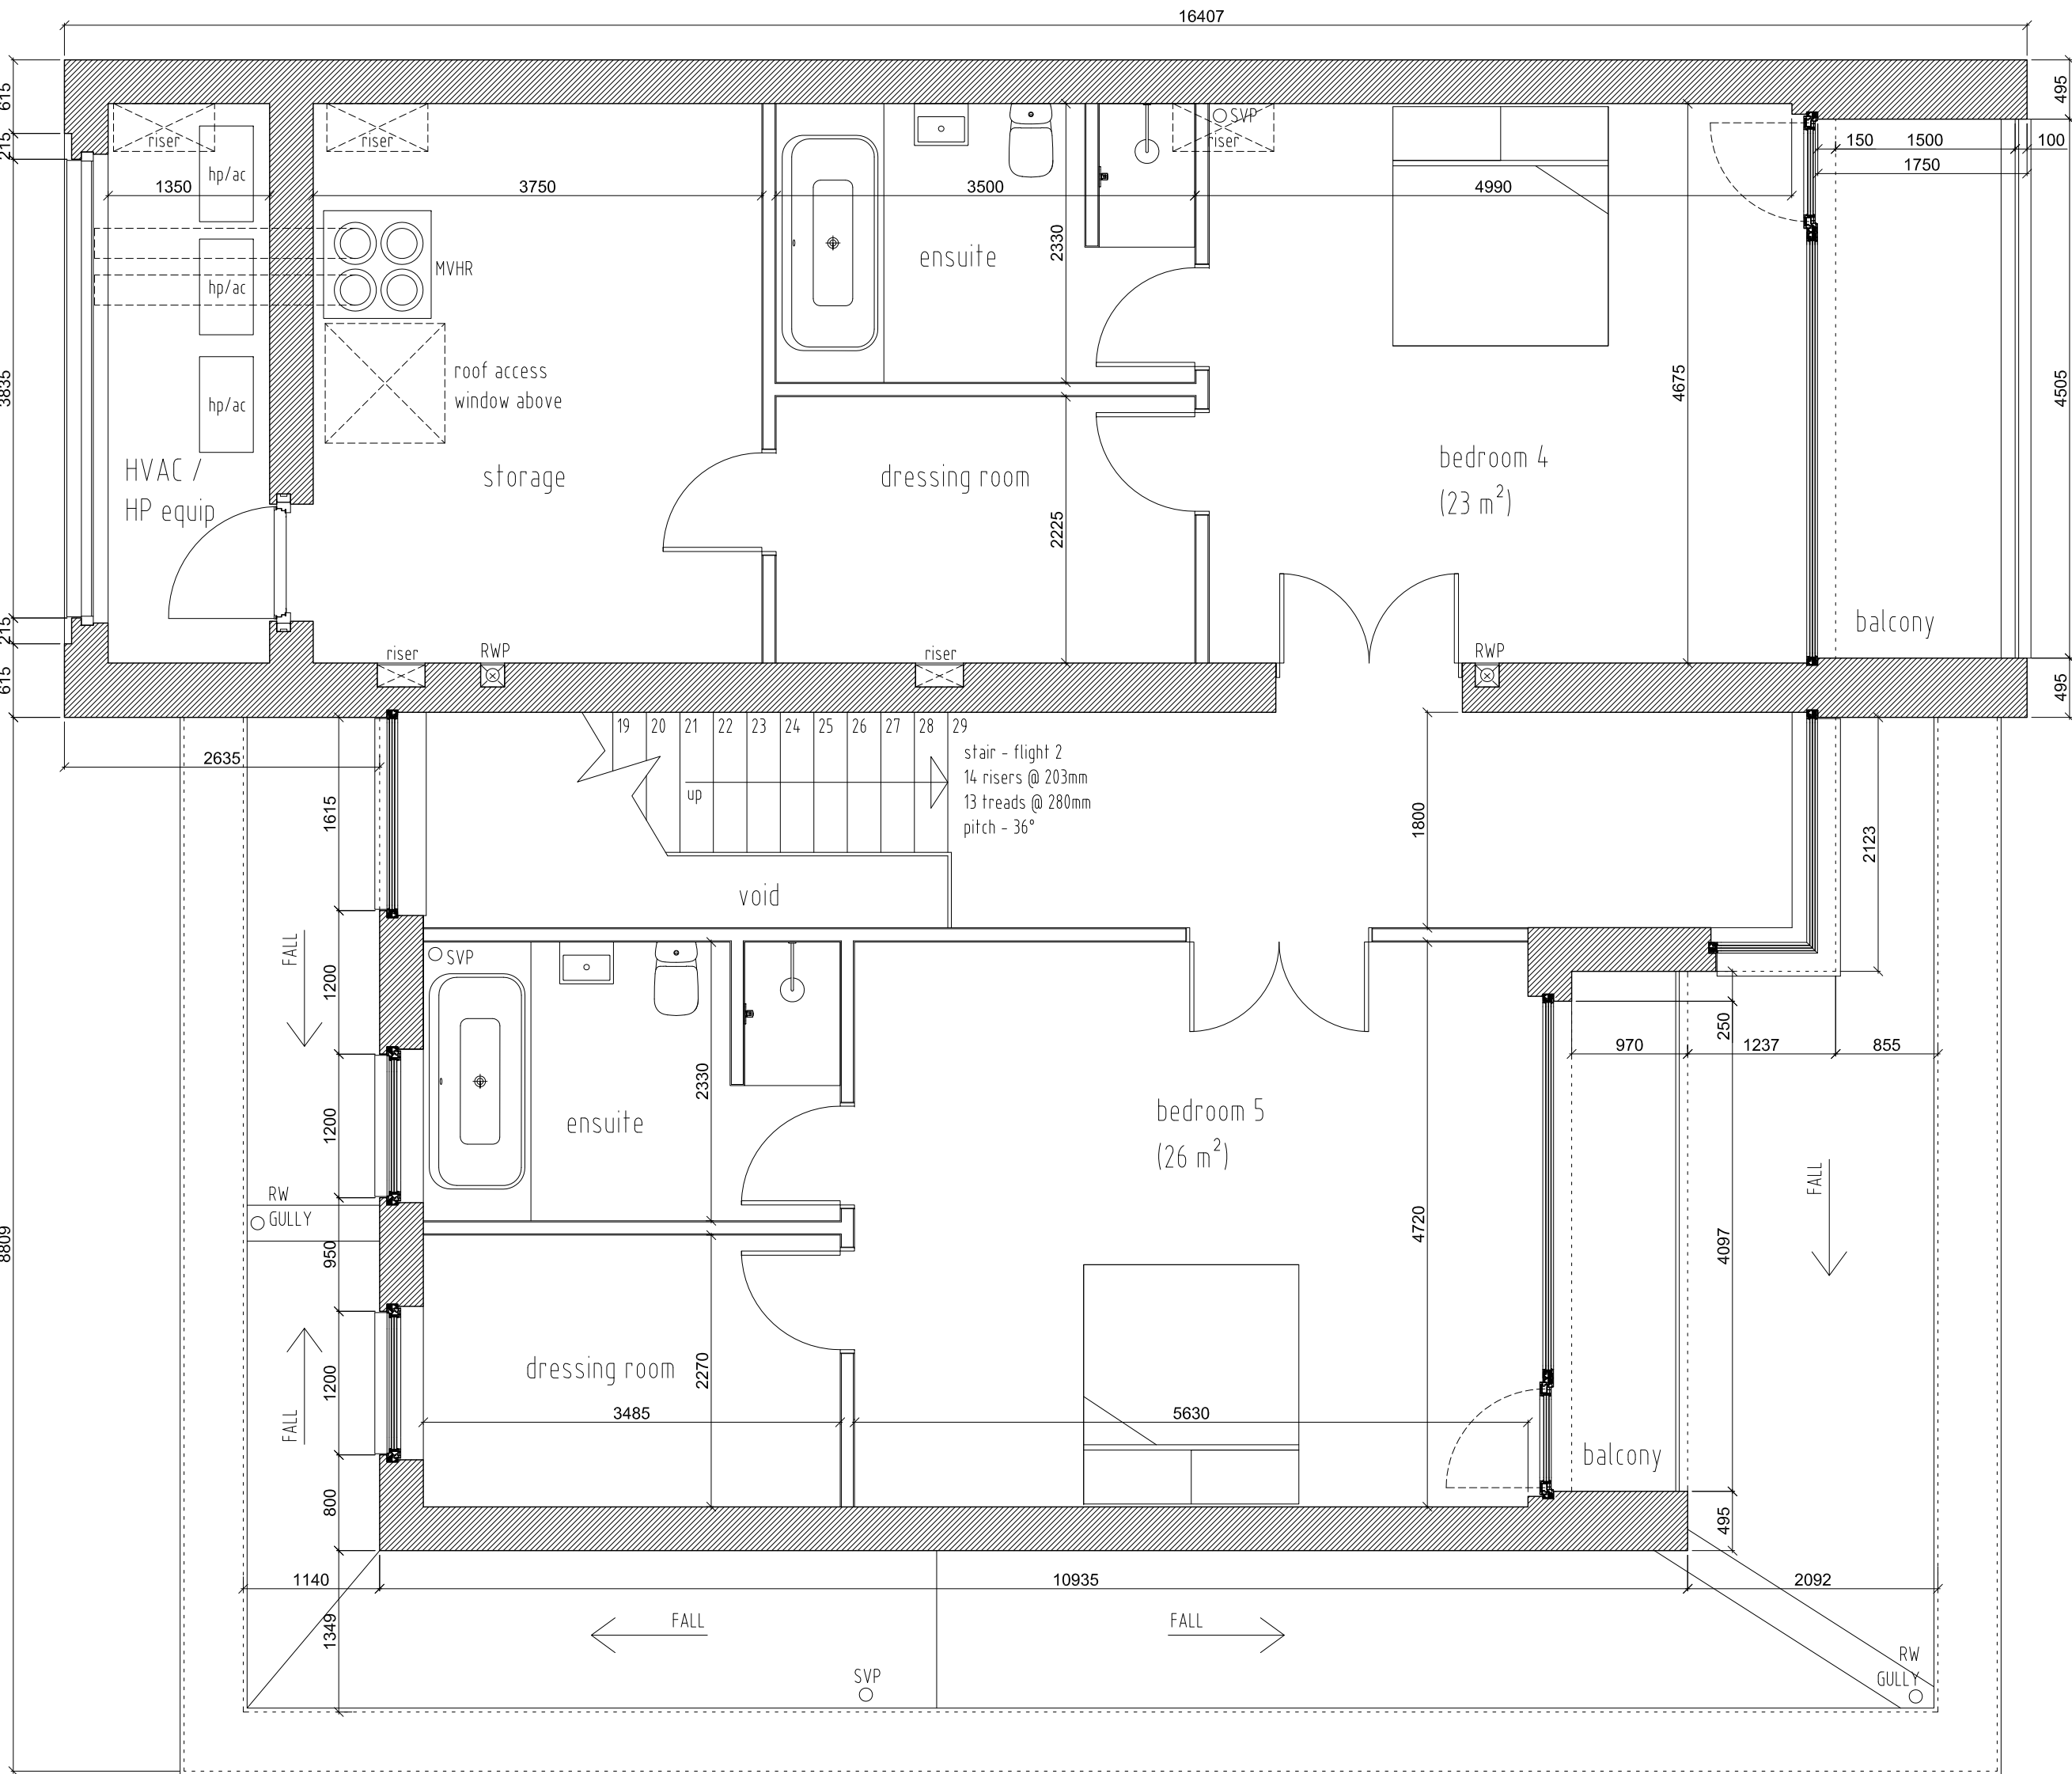

Second Floor Plan
Scale 1:50 @ A1

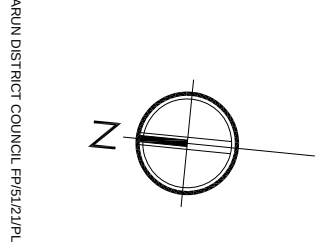

P L A N N I N G

revision	description	date



Project	Felpham House			
Title	Second Floor Plan			
Date	02.03.21	Drawn by	fm	
Scale	1:50 @ A1	Drawing no.	7013/12	Rev.

Do not Scale - check all measurements on site.
© Copyright remains with the designer