



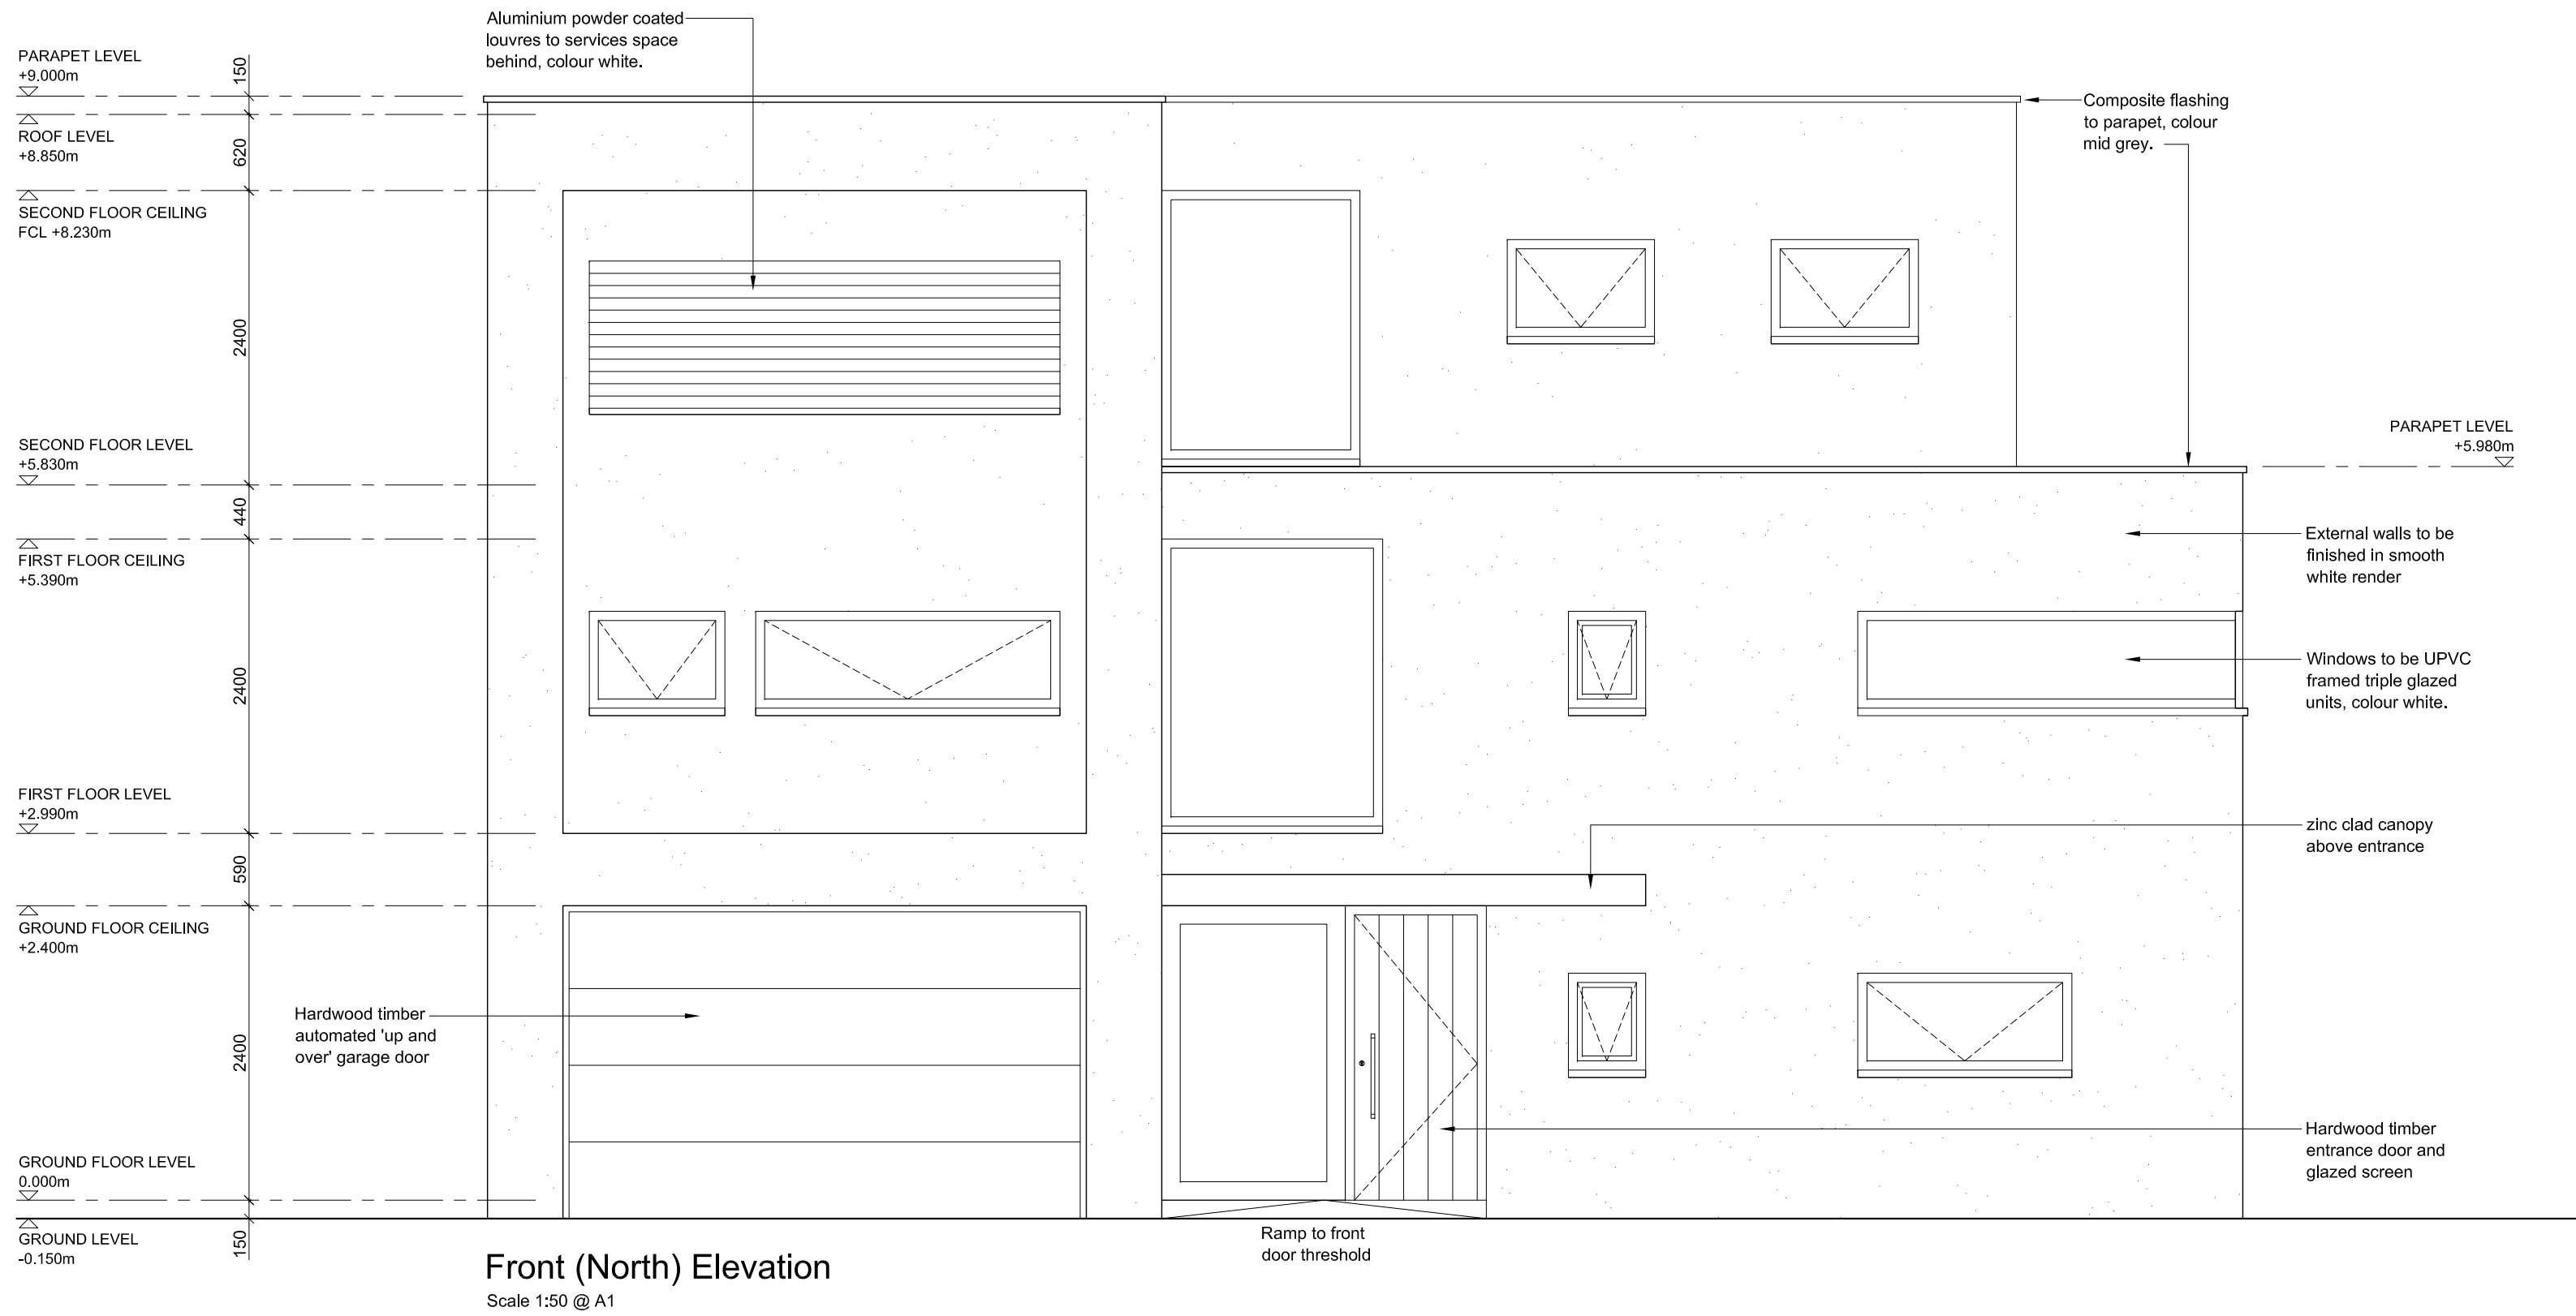

Front (North) Elevation
Scale 1:50 @ A1

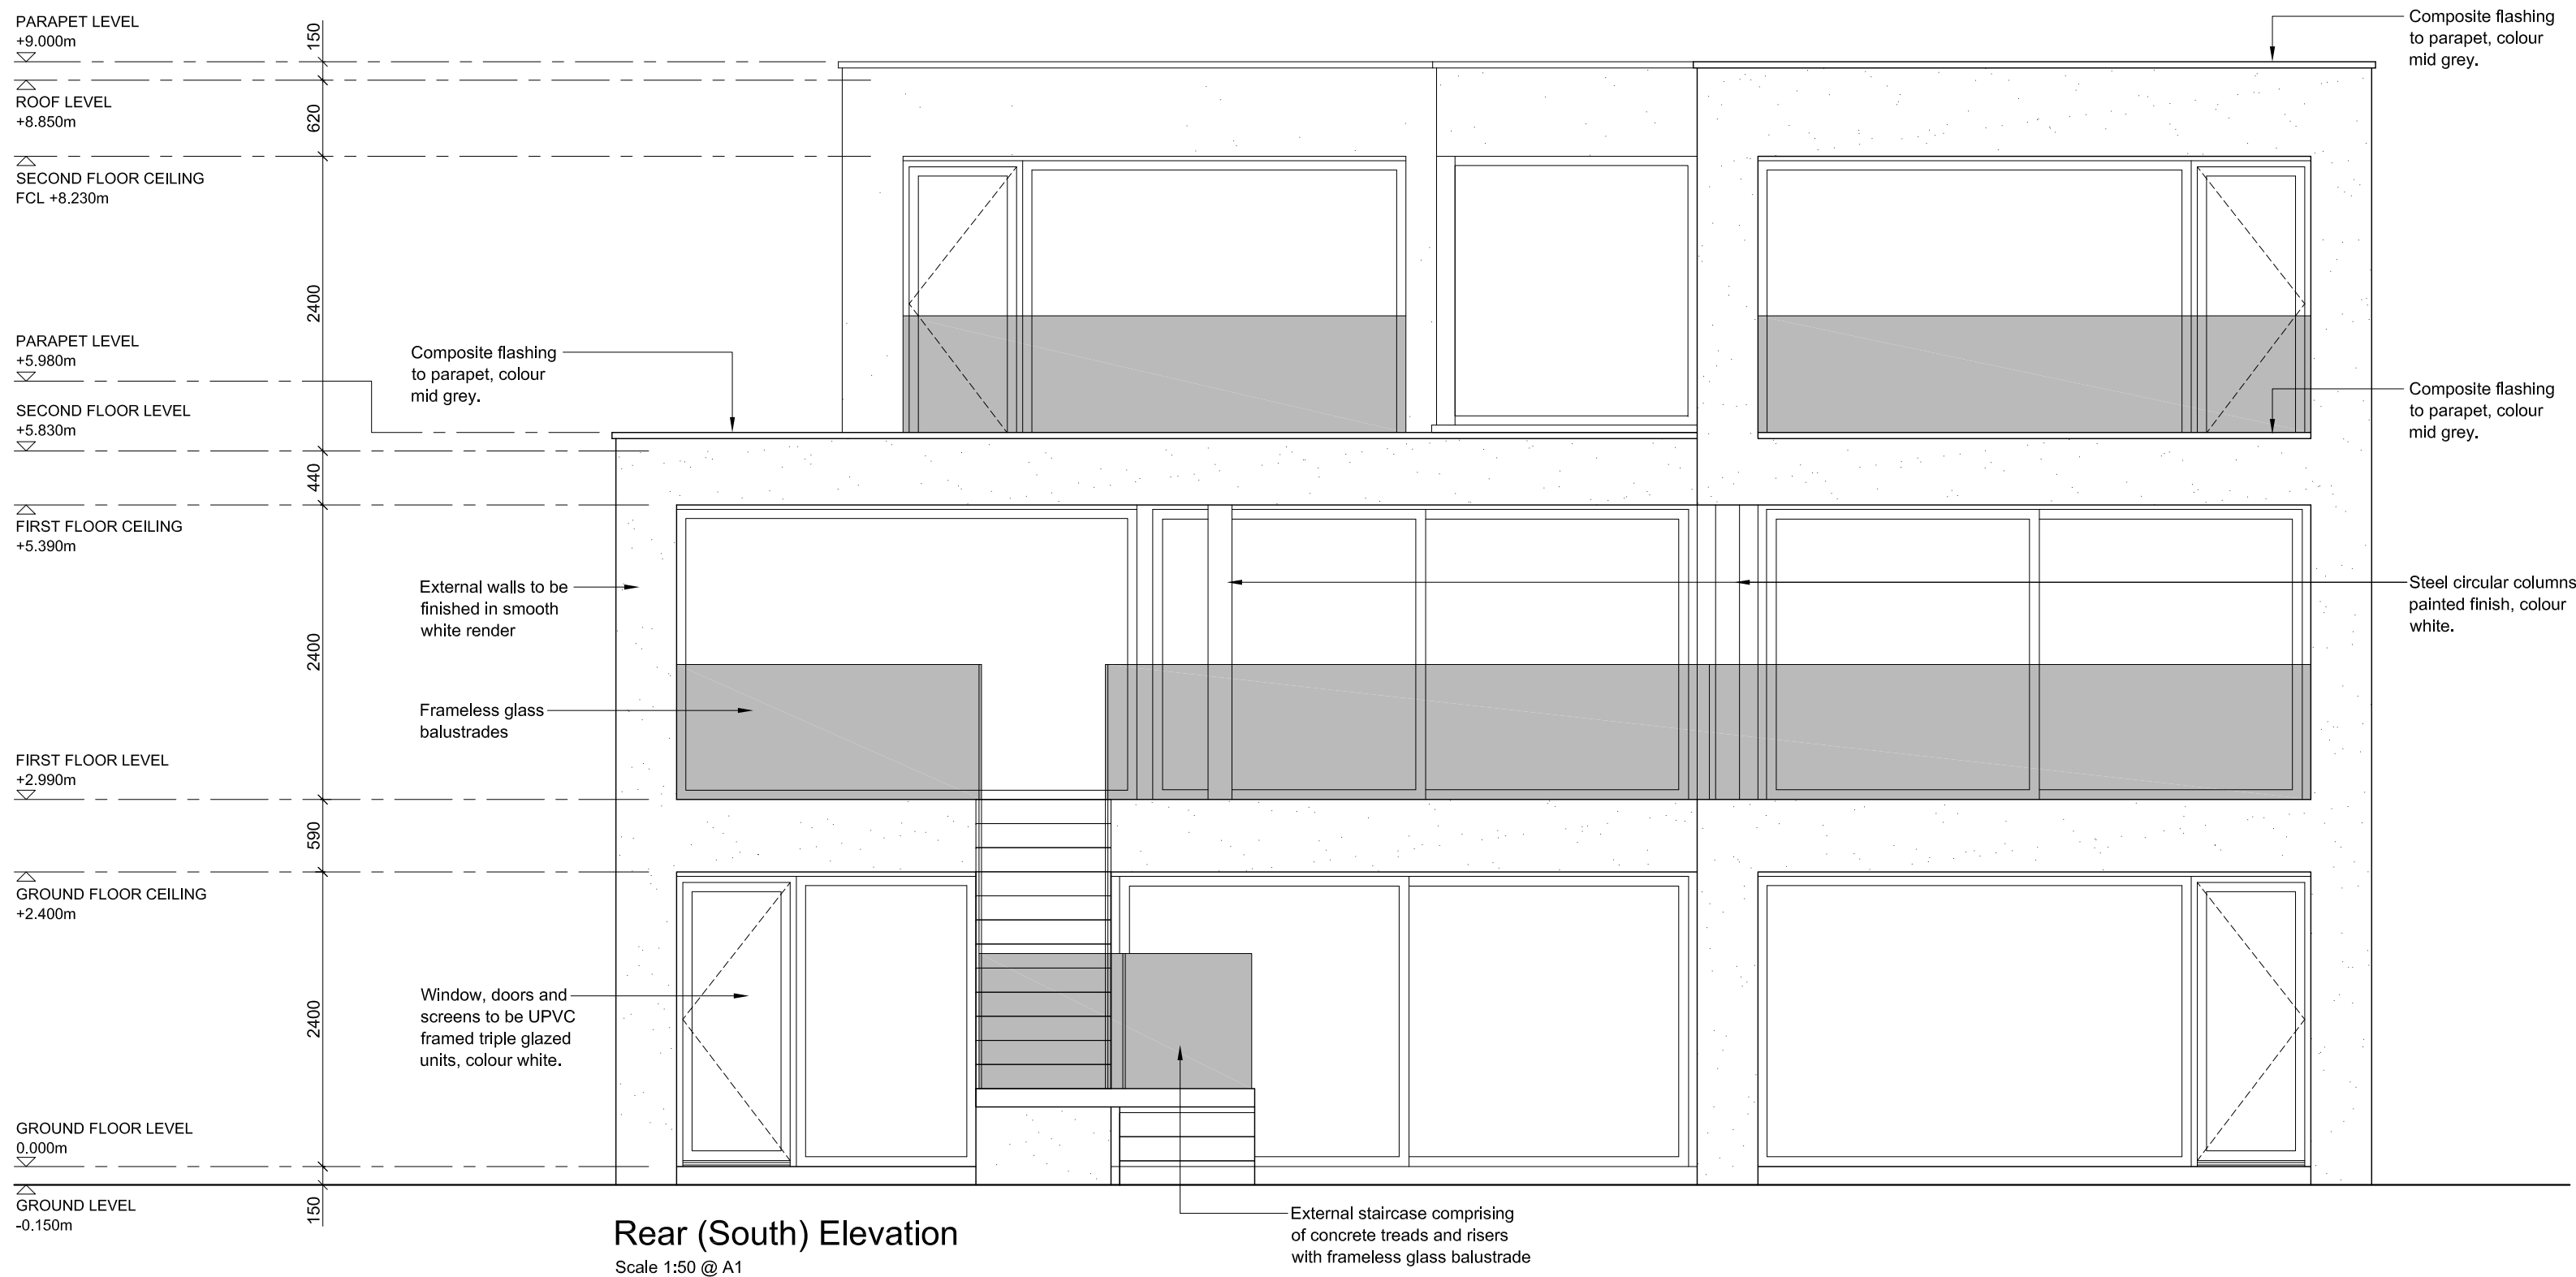

Rear (South) Elevation
Scale 1:50 @ A1



Scale 1:50

PLANNING

revision description date



Project Felpham House

Title Front & Rear Elevations

Date 26.02.21 Drawn by fm

Scale 1:50 @ A1 Drawing no. 7013/15 Rev.

Do not Scale - check all measurements on site.
© Copyright remains with the designer