


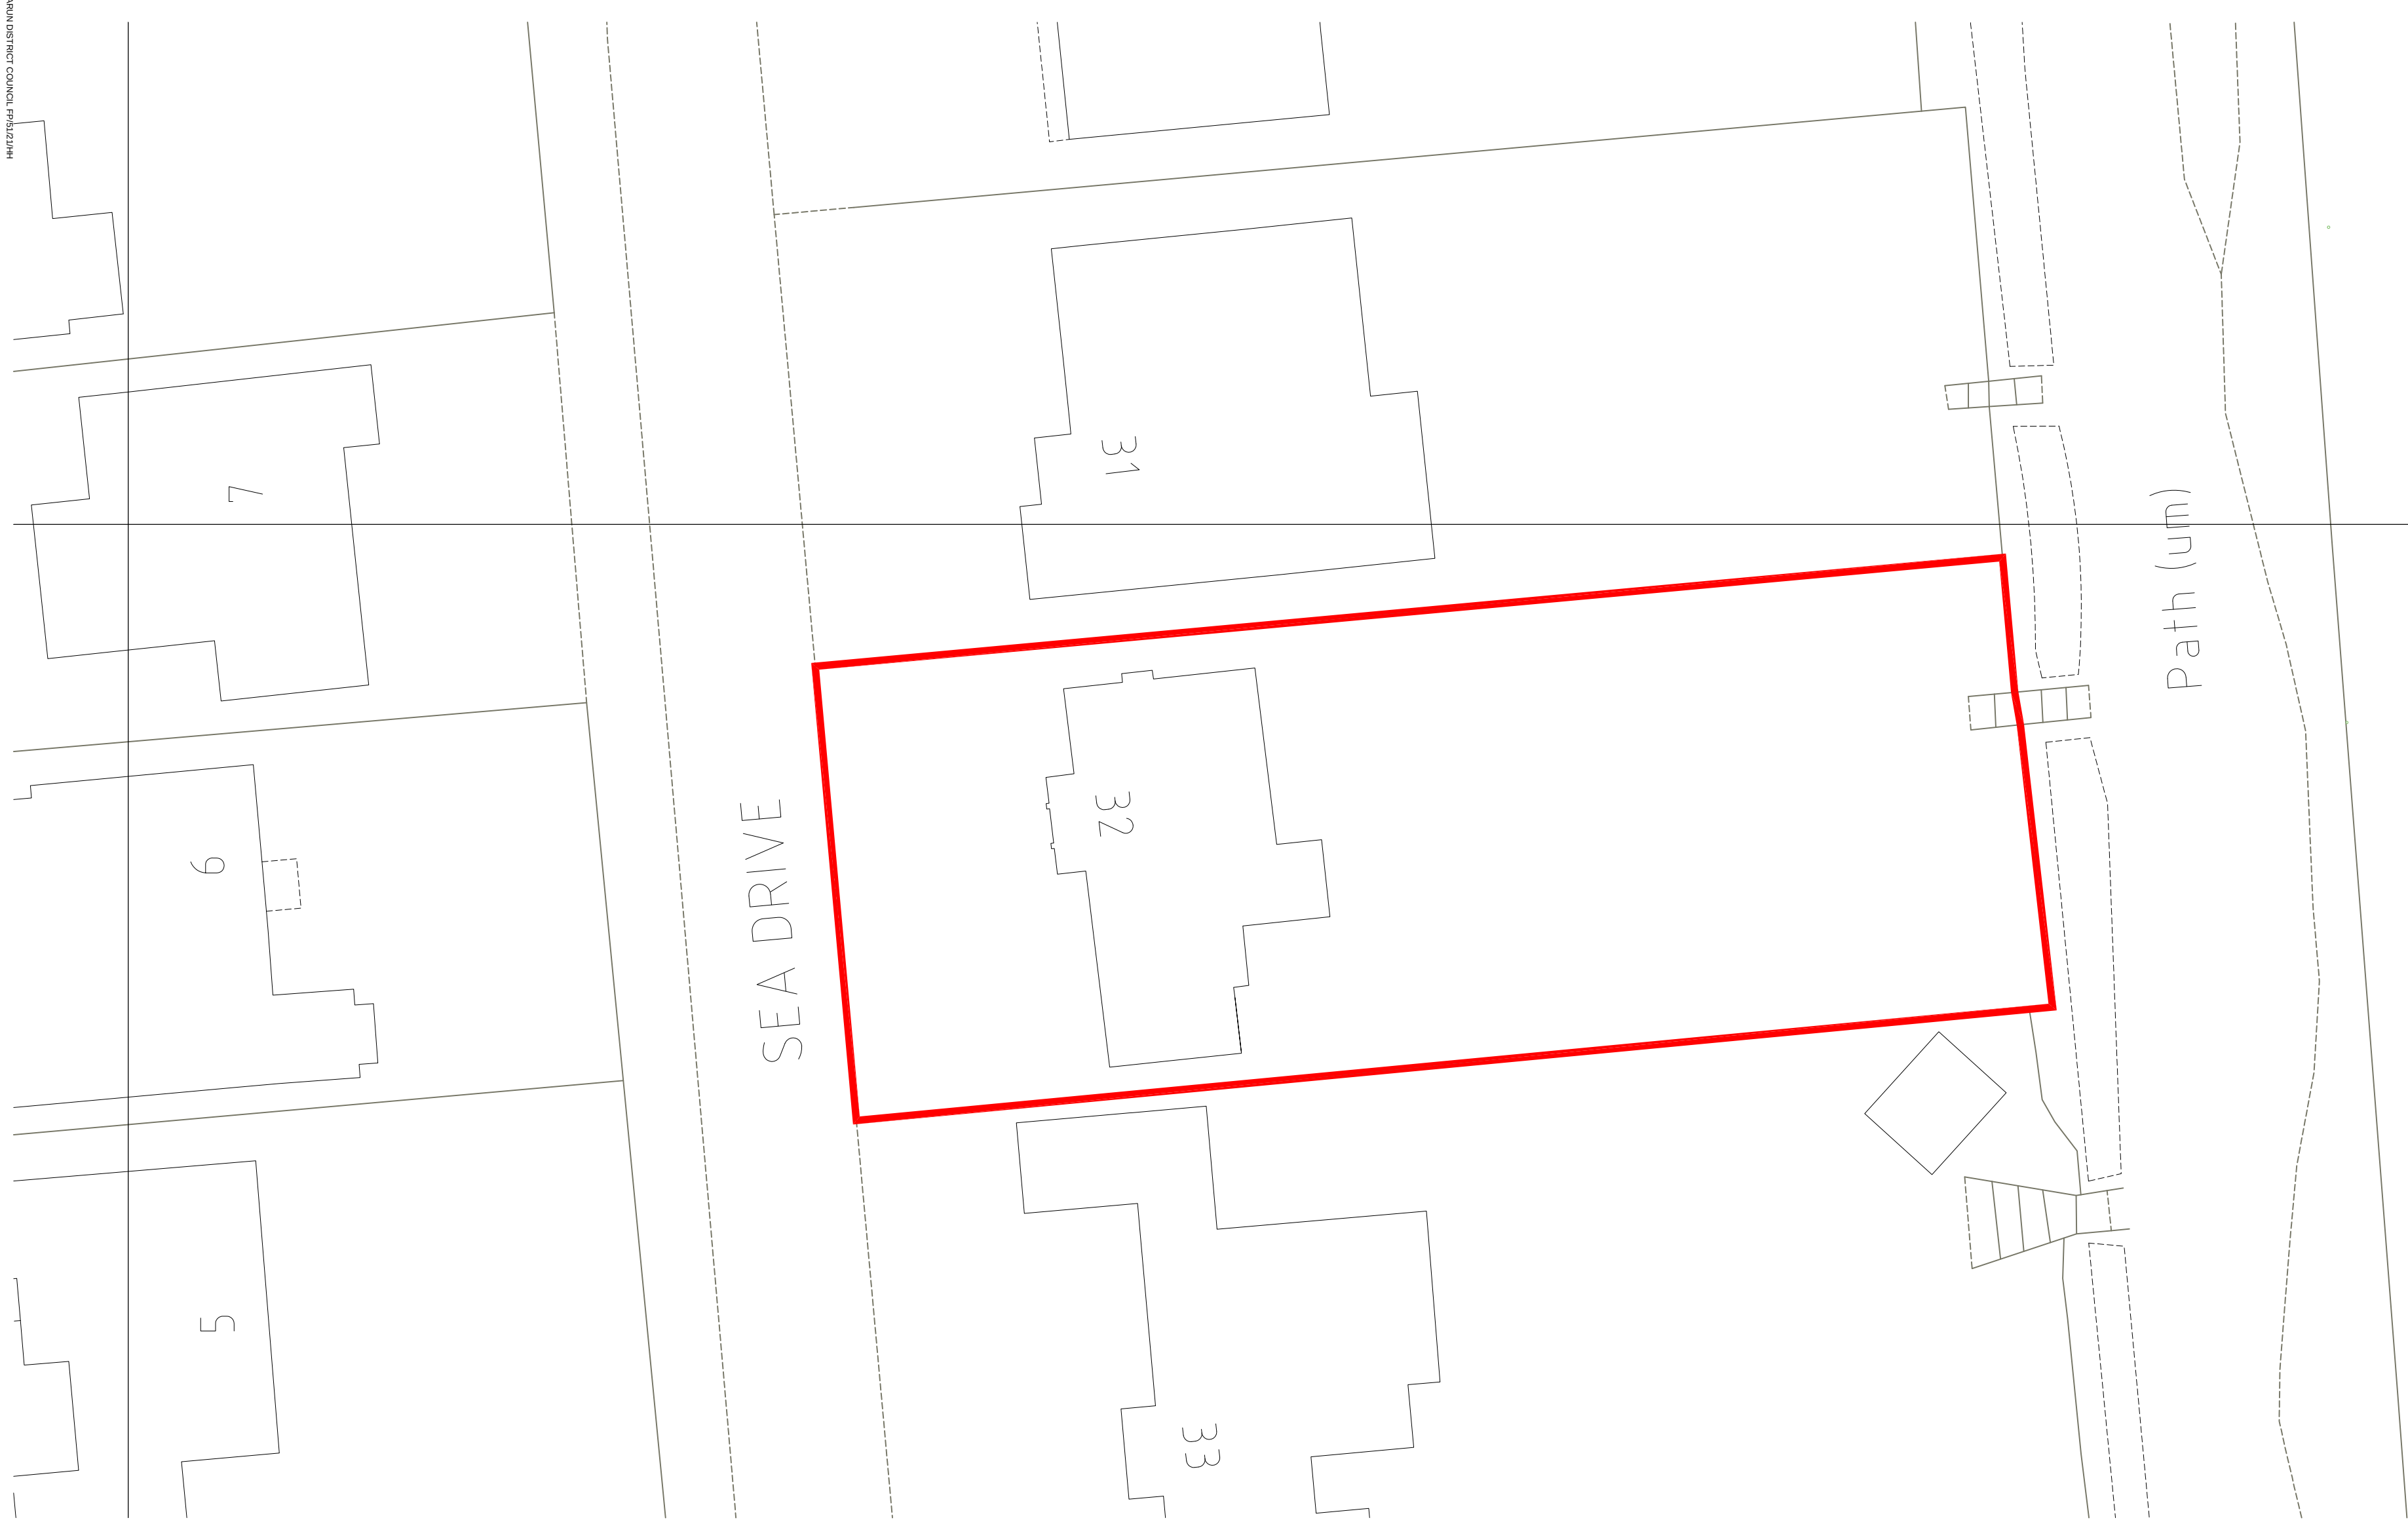


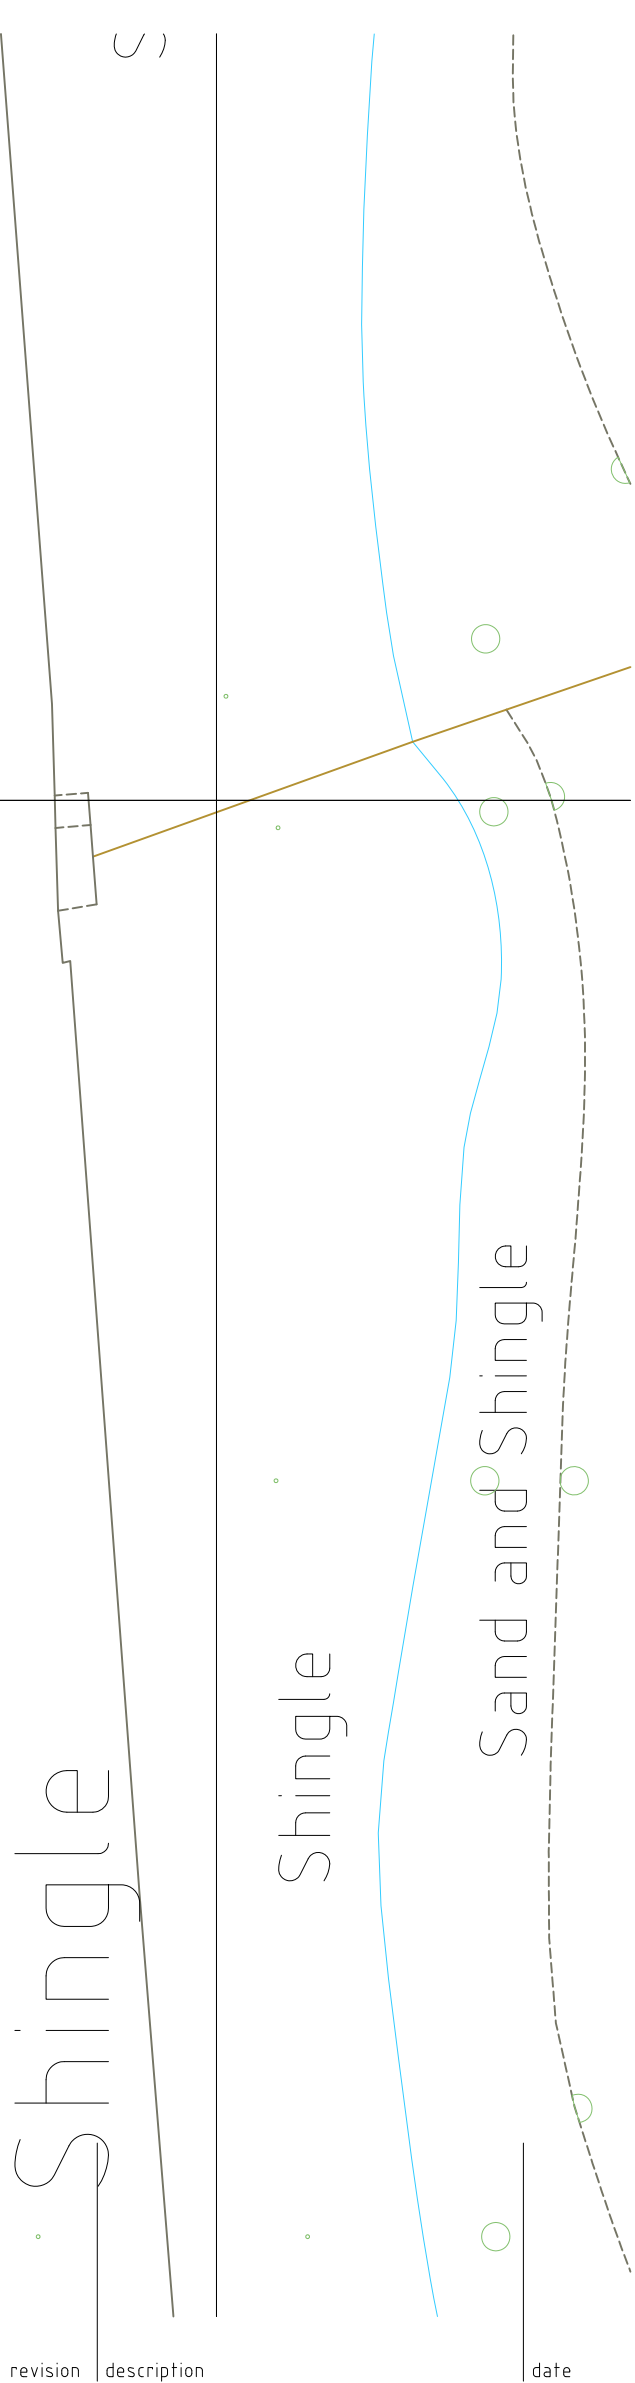

Site Plan as Existing
Scale 1:200 @ A2

 

revision | description | date

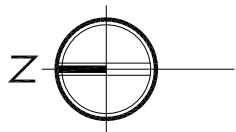

PLANNING

MADE
IN
PLACE

Henry Wood House 2 Riding House Street
London W1W 7FA
T 0044 (0)20 3714 4841
© Made In Place Design

RetailWeek
INTERIORS
AWARDS/
WINNER

Retail interior
of the year

RetailWeek
INTERIORS
AWARDS/
WINNER

Non food design
of the year

Project Felpham House

Title Site Plan as Existing

Date 24.02.21 Drawn by fm

Scale 1:200 @ A2 Drawing no. 7013/02 Rev. .

Do not Scale - check all measurements on site.
© Copyright remains with the designer