



Site Plan as Proposed
Scale 1:200 @ A2

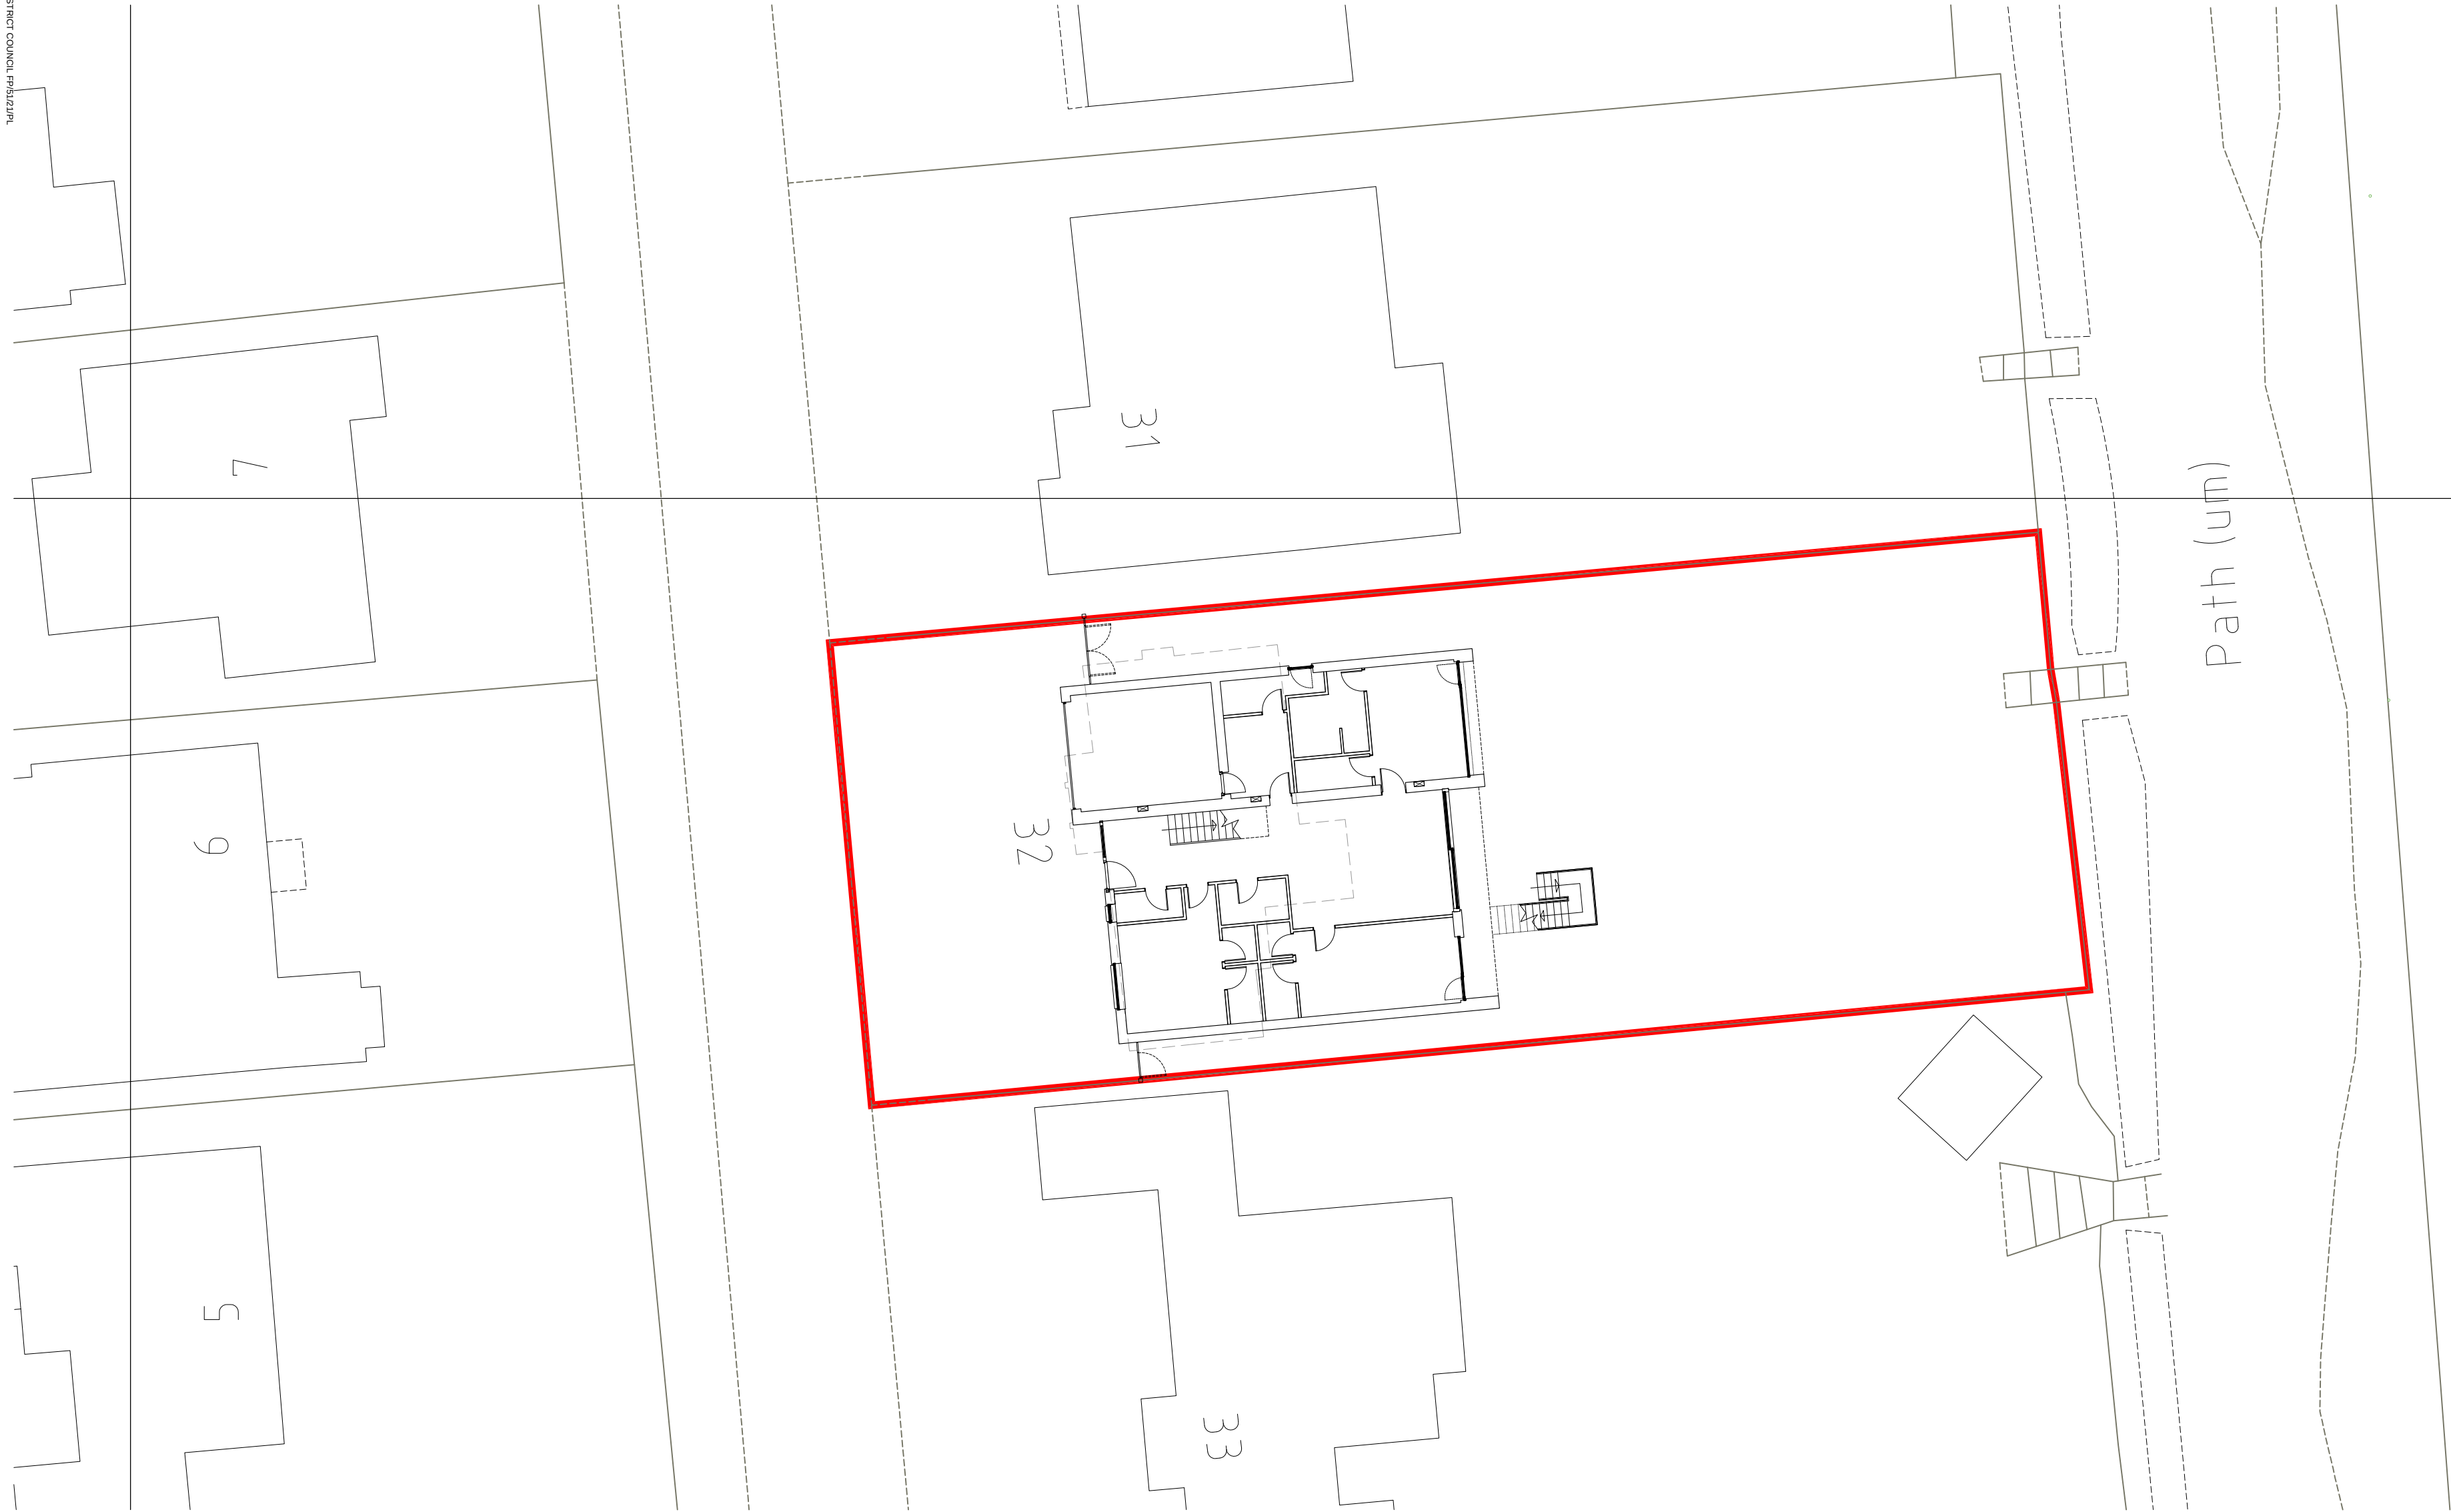

revision	description	date
----------	-------------	------

P L A N I N G	MADE IN PLACE Henry Wood House 2 Riding House Street London W1W 7FA T 0044 (0)20 3714 4841 © Made In Place Design		
	Project	Felpham House	
	Title	Site Plan as Proposed	
	Date	24.02.21	Drawn by fm
	Scale	1:200 @ A2	Drawing no. 7013/04 Rev. .
Do not Scale - check all measurements on site. © Copyright remains with the designer			

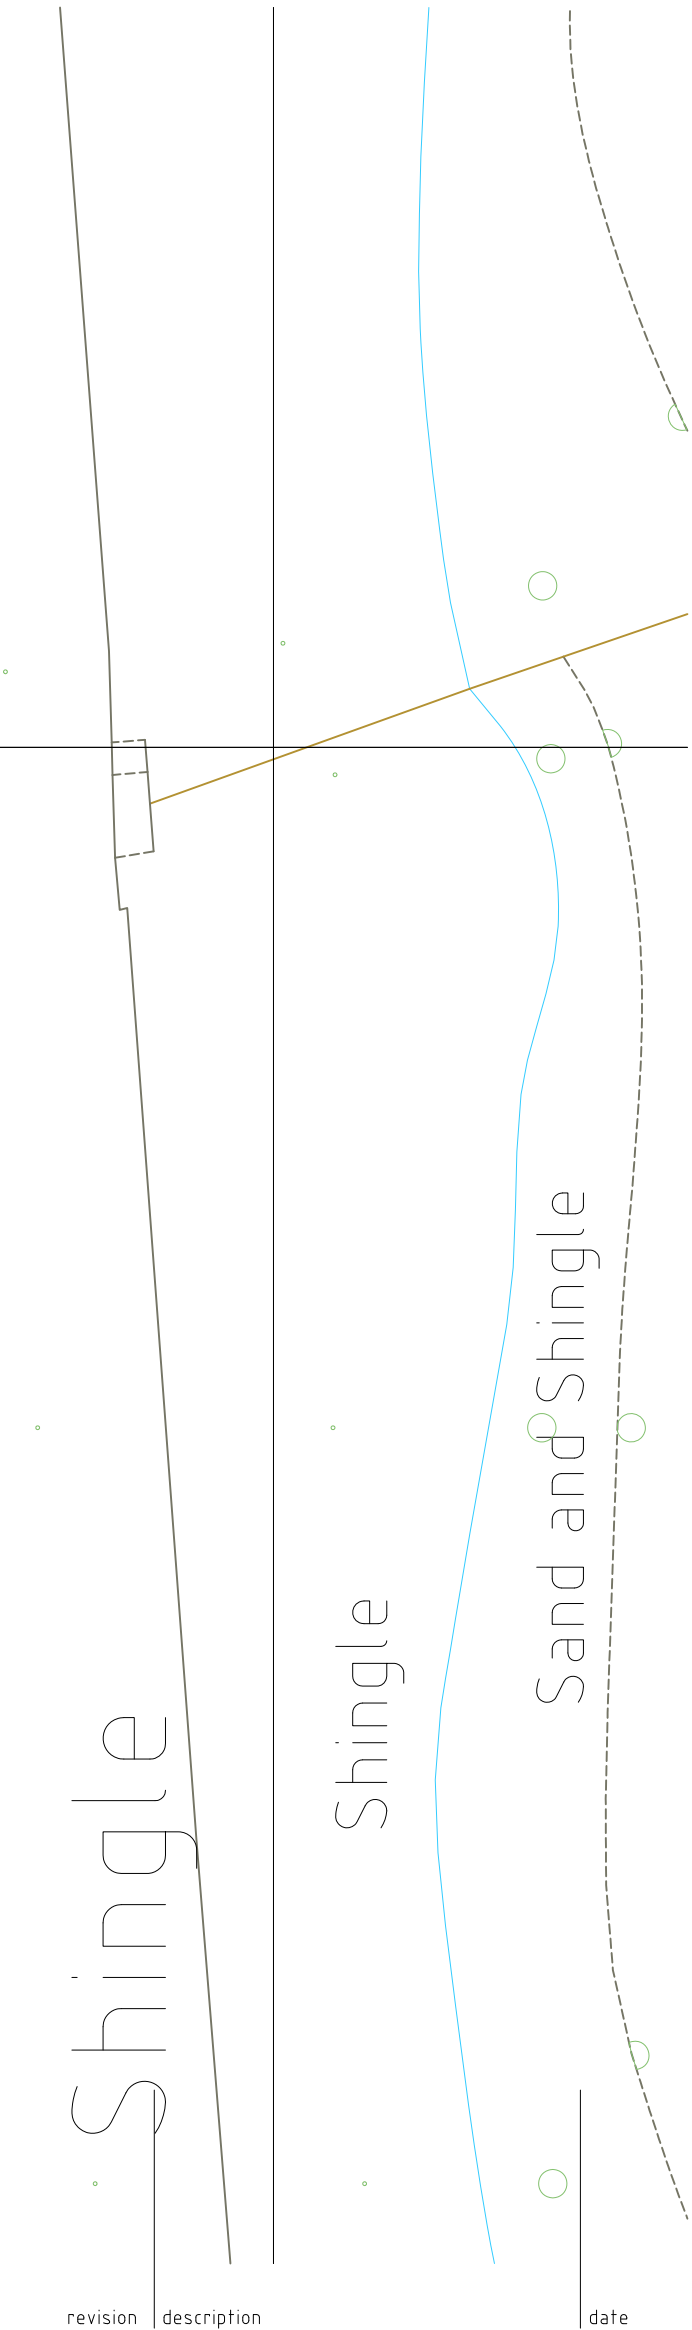