

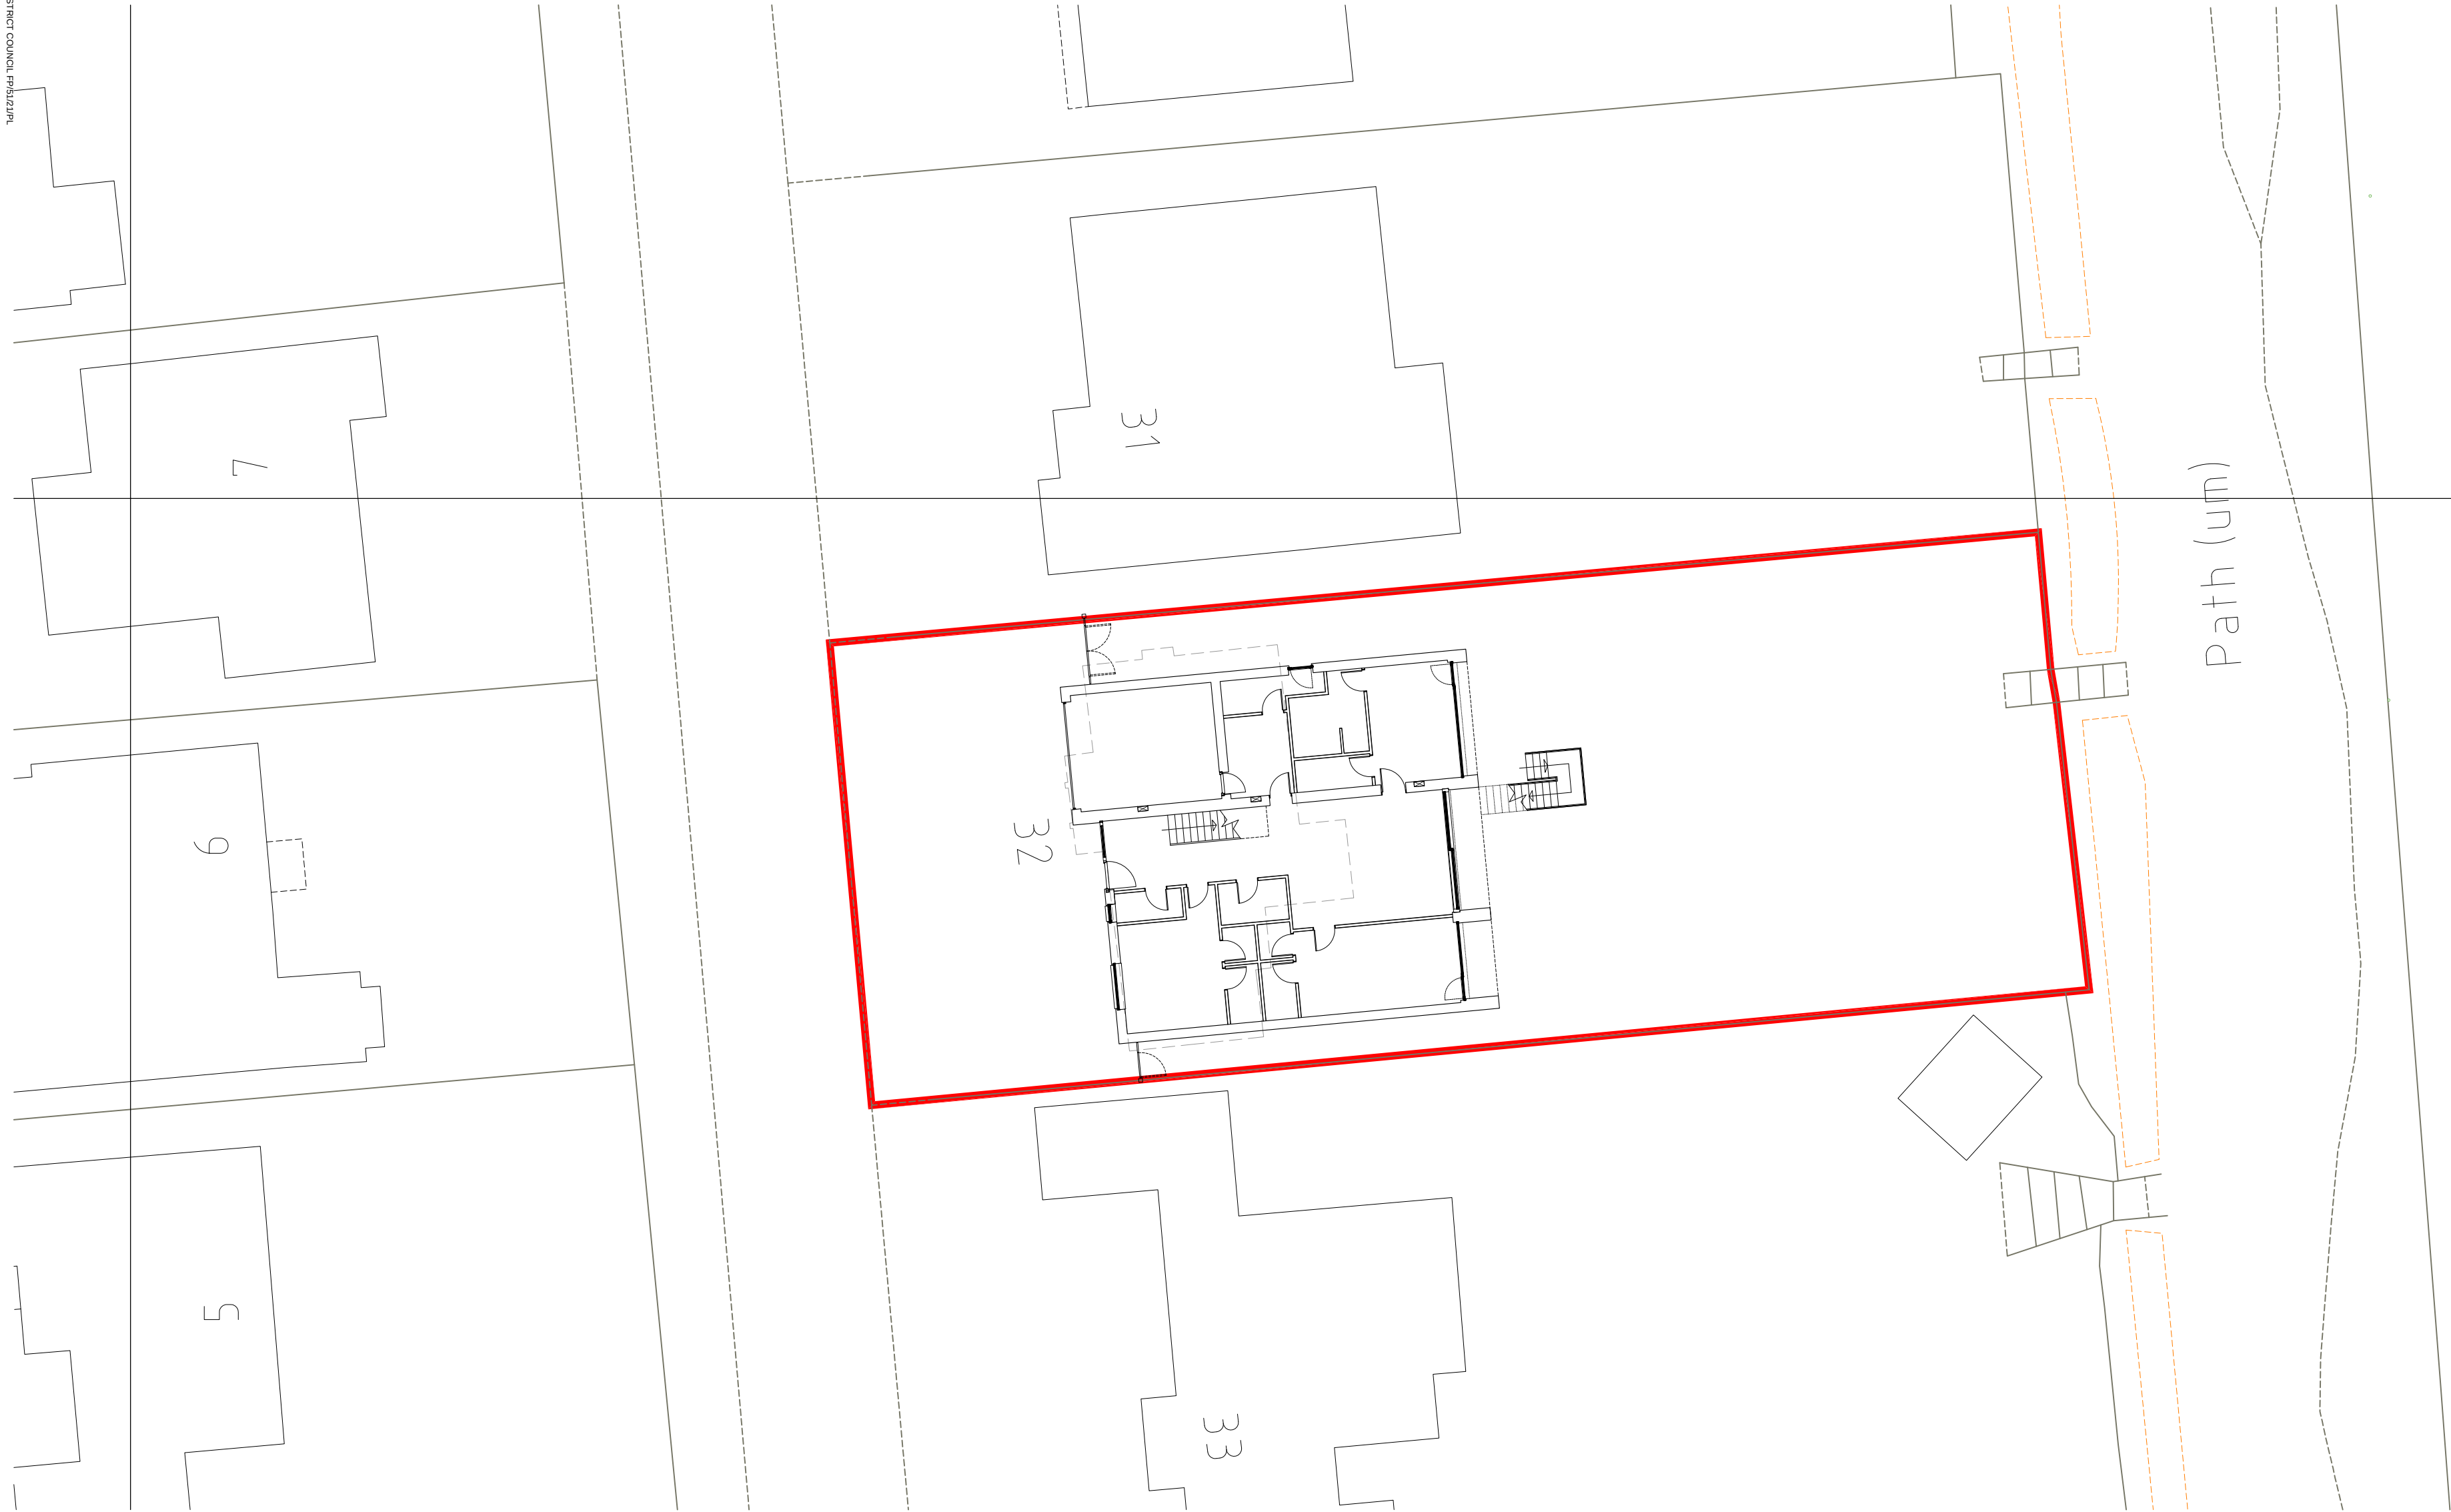
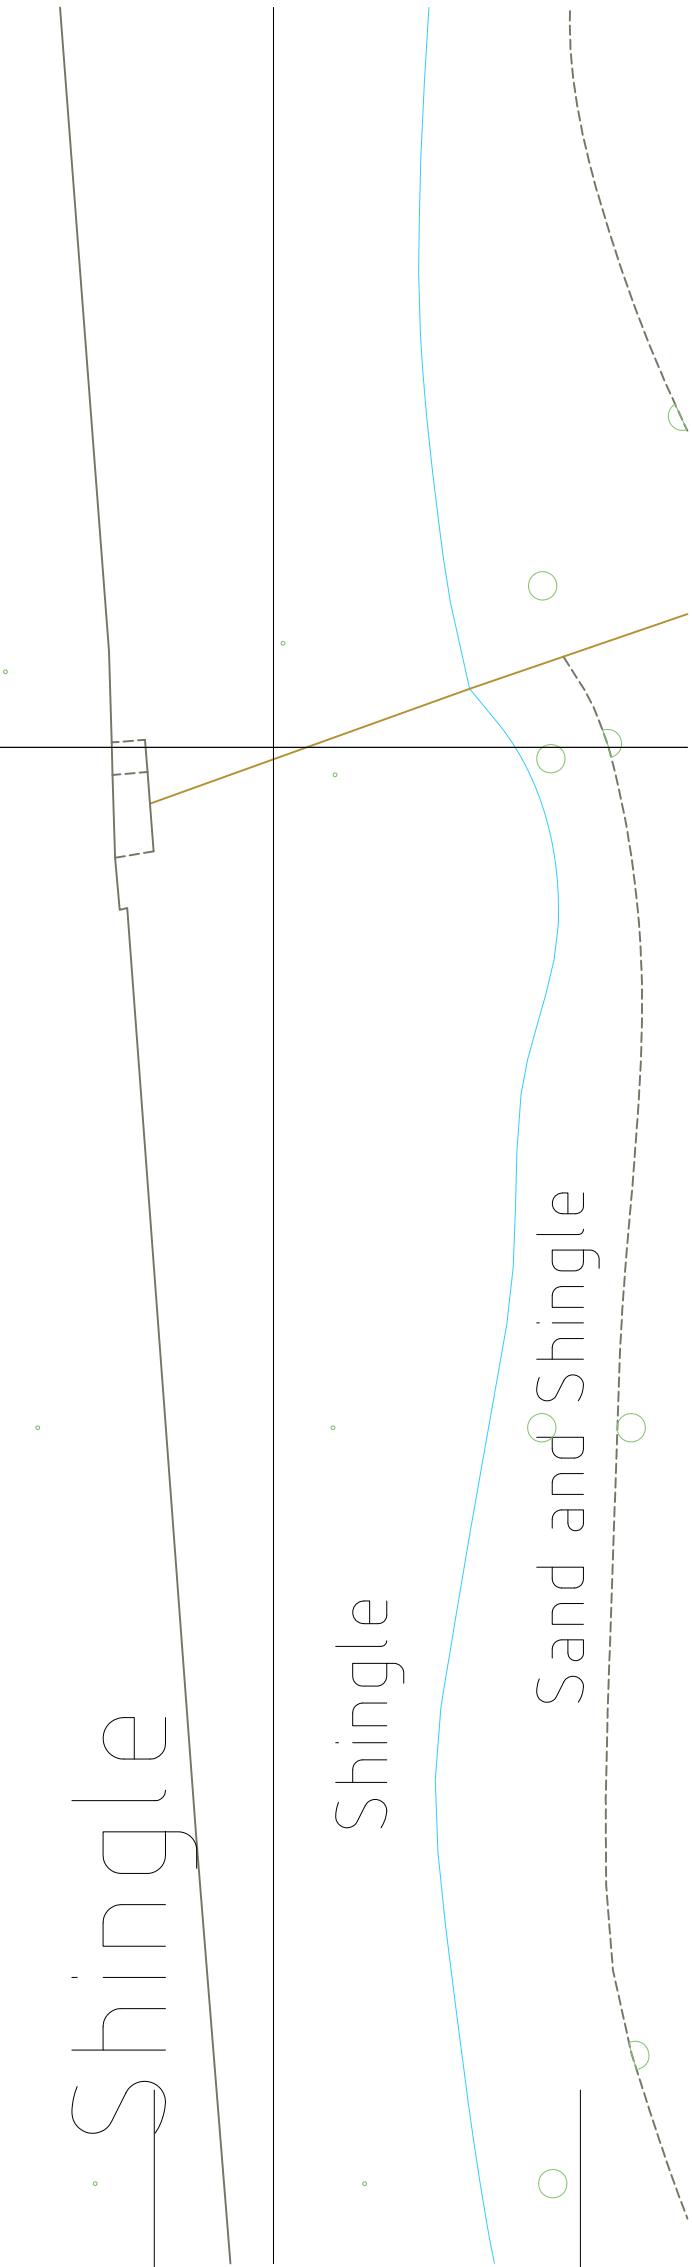


 

Site Plan as Proposed
Scale 1:200 @ A2

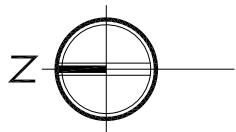

A revision	Revised for Planning Re-Submission description	23 June 21 date
------------	--	-----------------

PLANNING

MADE
IN
PLACE

Henry Wood House 2 Riding House Street
London W1W 7FA
T 0044 (0)20 3714 4841
© Made In Place Design

RetailWeek
INTERIORS
AWARDS/
WINNER

Retail interior
of the year

RetailWeek
INTERIORS
AWARDS/
WINNER

Non food design
of the year

Project	Felpham House		
Title	Site Plan as Proposed		
Date	24.02.21	Drawn by	fm
Scale	1:200 @ A2	Drawing no.	7013/04
		Rev.	A
Do not Scale - check all measurements on site. © Copyright remains with the designer			