



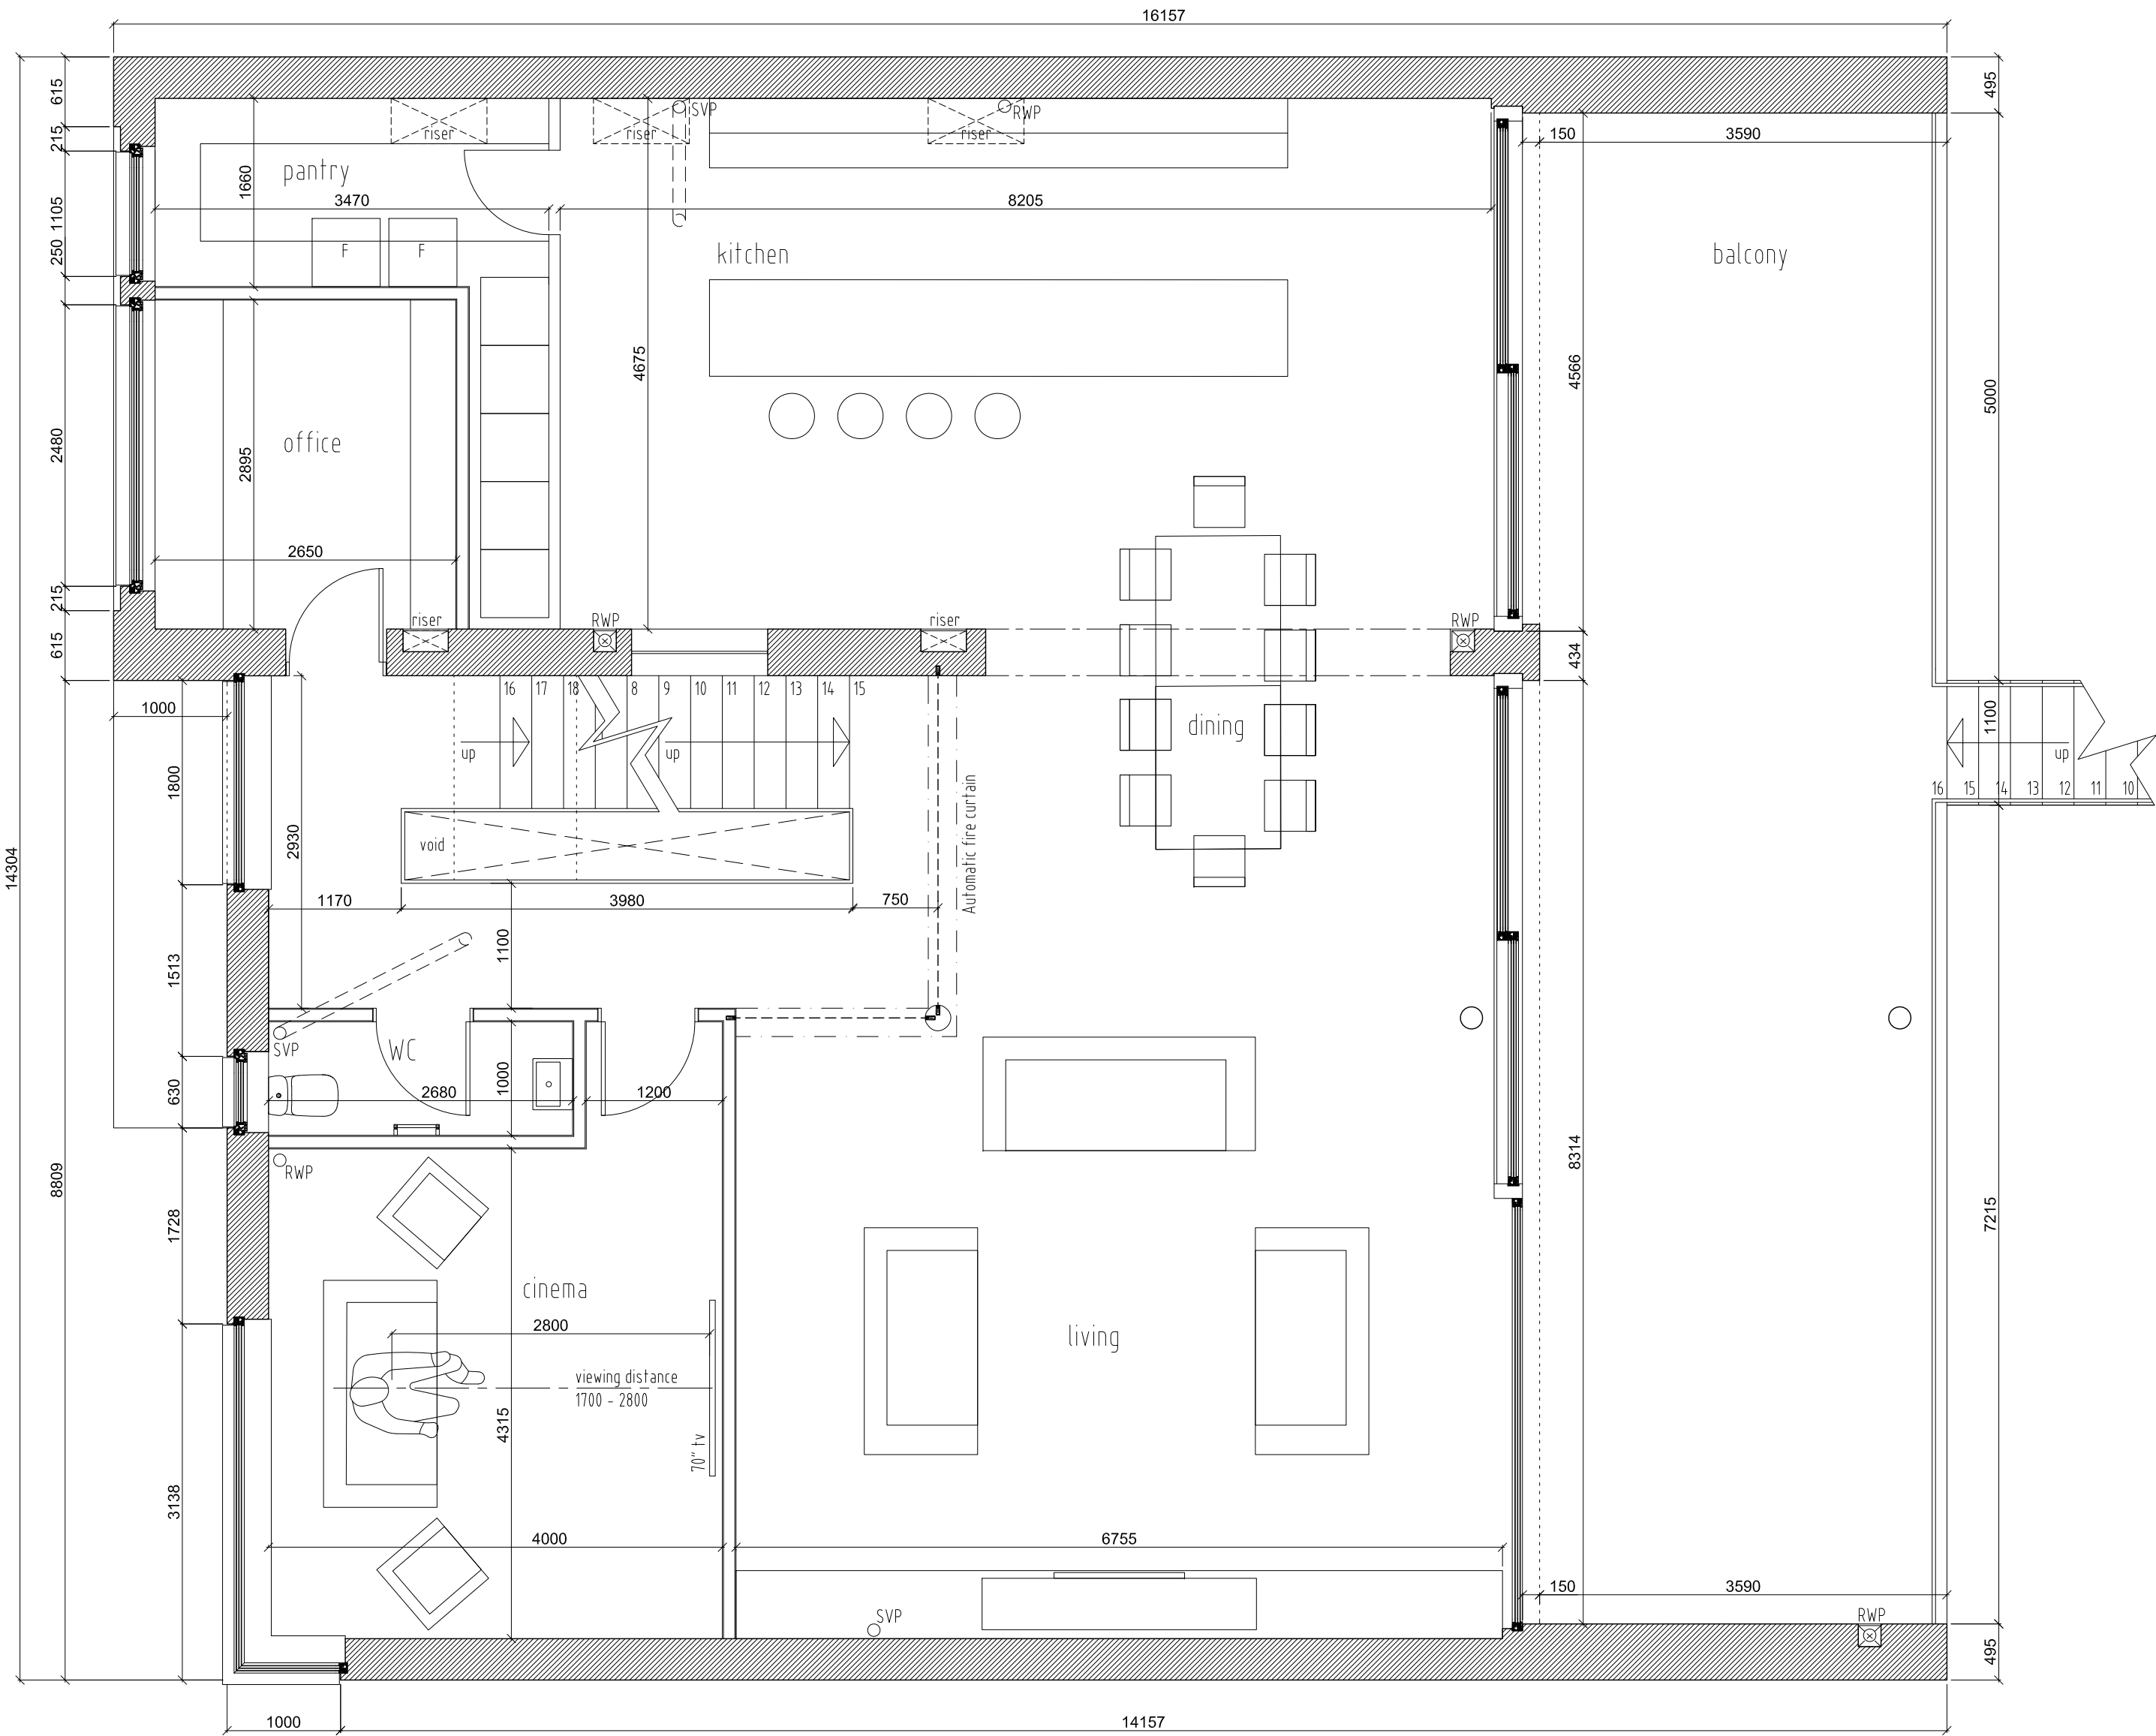

First Floor Plan
Scale 1:50 @ A1

P L A N N I N G

A	Revised for Planning Re-Submission	21 June 21
revision	description	date

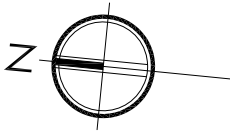

Project	Felpham House		
Title	First Floor Plan		
Date	02.03.21	Drawn by	fm
Scale	1:50 @ A1	Drawing no.	7013/11
		Rev.	A

Do not Scale - check all measurements on site.
© Copyright remains with the designer