




FRONT ELEVATION



BACK ELEVATION

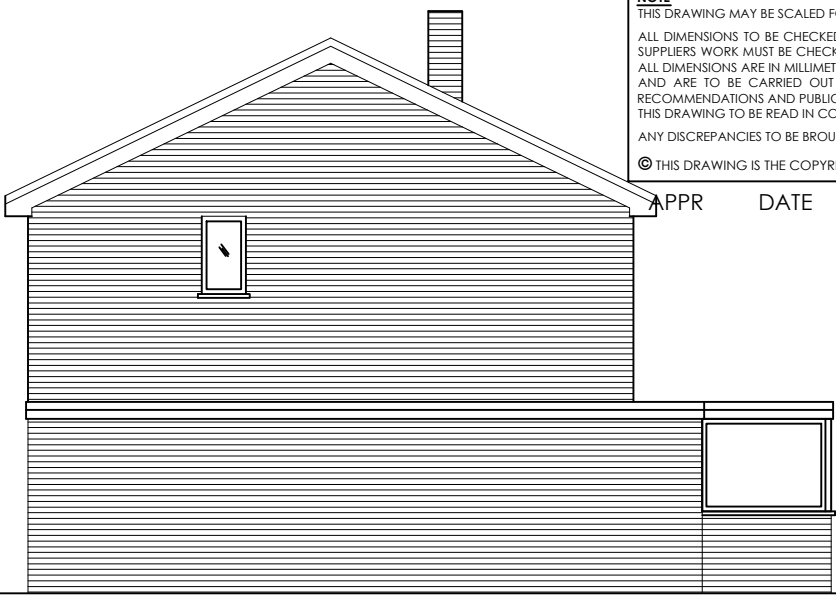


SIDE ELEVATION

NOTE
THIS DRAWING MAY BE SCALED FOR PLANNING PURPOSES ONLY.
ALL DIMENSIONS TO BE CHECKED ON SITE PRIOR TO COMMENCEMENT OF WORK. ALL DIMENSIONS RELATING TO SUB-CONTRACTORS OR SUPPLIERS WORK MUST BE CHECKED AND AGREED BETWEEN THE GENERAL CONTRACTOR, THE SUB-CONTRACTOR(S) AND / OR SUPPLIER(S). ALL DIMENSIONS ARE IN MILLIMETRES. ALL WORKS OR MATERIALS INDICATED ON THE DRAWING ARE TO BE TO THE LATEST BRITISH STANDARDS AND ARE TO BE CARRIED OUT IN ACCORDANCE WITH THE RELEVANT CODES OF PRACTICE OR RECOGNISED TRADE ASSOCIATION RECOMMENDATIONS AND PUBLICATIONS.
THIS DRAWING TO BE READ IN CONJUNCTION WITH ALL RELEVANT DRAWINGS AND SPECIFICATIONS OF OTHER CONSULTANTS.
ANY DISCREPANCIES TO BE BROUGHT TO THE ATTENTION OF PDK ARCHITECTURE AND SURVEYING . IF IN DOUBT ASK.
© THIS DRAWING IS THE COPYRIGHT OF PDK ARCHITECTURE AND SURVEYING.


APPR DATE STATUS

Materials
Roof :- Main pitched roof concrete tiles.
Felt flat roof porch and garage.
Walls :- Face brickwork and plastic cladding.
Fascia and Soffit :- White plastic.
Windows :- White PVC double glazed.
Doors :- PVC double glazed.
Gutter :- plastic.



GROUND FLOOR

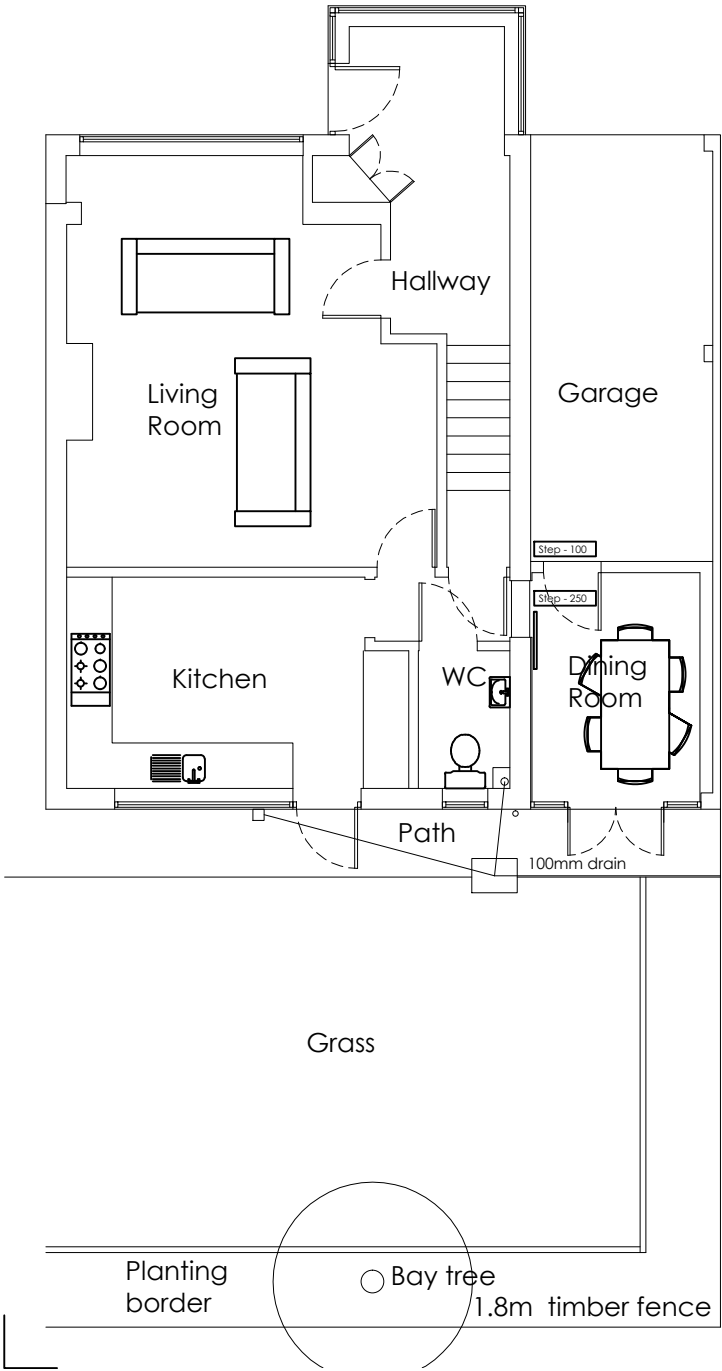


FIRST FLOOR

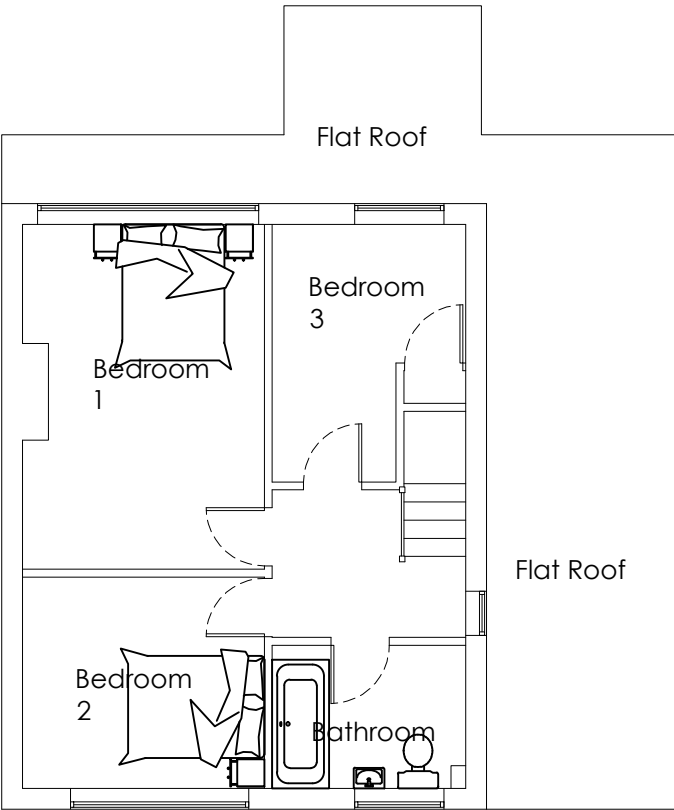

ROOF

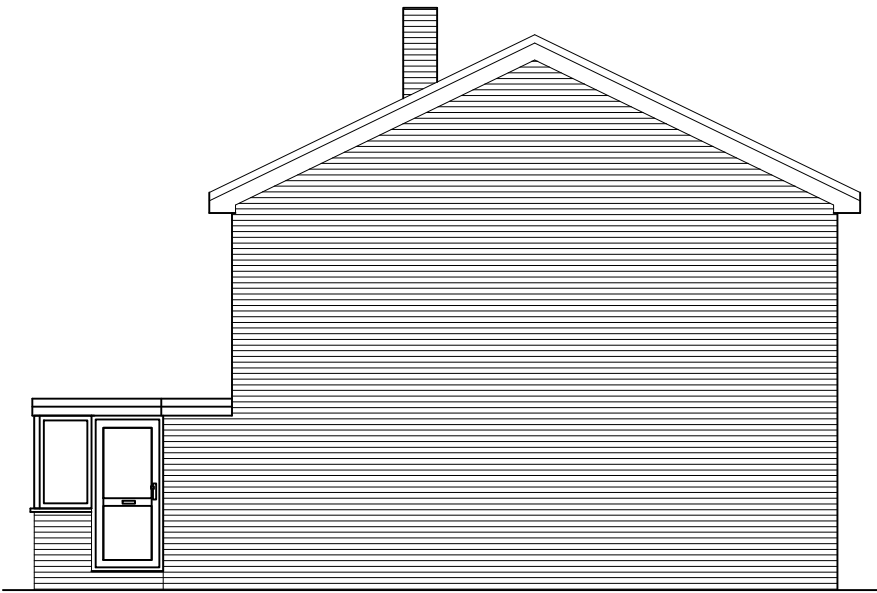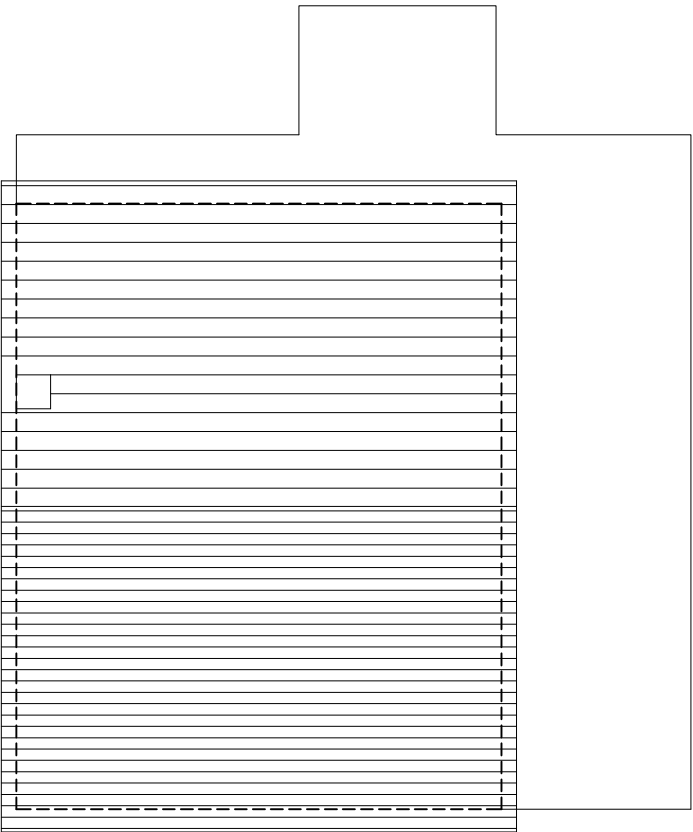

SIDE ELEVATION

 

REV	DATE	AMENDMENT	BY
PROJECT 5 IVANHOE PLACE BOGNOR REGIS SUSSEX. PO22 7QN			
DRAWING EXISTING PLANS and ELEVATIONS			
Date Jan 2020	Drawn By PJC	  29 Breach Avenue, Southbourne, Emsworth, Hampshire, PO10 8NB T: 01243 697164 M: 07879471666 www.pdkconsulting.co.uk PDK Architecture and Surveying ARUN DISTRICT COUNCIL	
Scale 1: 100 @A3	Iss. App. By DKC		
Drawing No 001	File Location 0346		