


DO NOT SCALE FROM THIS DRAWING EXCEPT FOR PLANNING PURPOSES ONLY.


ALL DIMENSIONS RELATING TO SUB-CONTRACTOR OR SUPPLIERS WORK MUST BE CHECKED ON SITE AND AGREED BETWEEN THE GENERAL CONTRACTOR & THE SUB-CONTRACTORS \ SUPPLIERS. ALL DIMENSIONS ARE IN MILLIMETERS. IF IN DOUBT ASK.

ALL WORKS OR MATERIALS INDICATED ON THE DRAWING ARE TO BE TO THE LATEST BRITISH STANDARDS AND ARE TO BE CARRIED OUT IN ACCORDANCE WITH THE RELEVANT CODES OF PRACTICE OR RECOGNISED TRADE ASSOCIATIONS RECOMMENDATIONS & PUBLICATIONS


REV.	AMENDMENT	BY	DATE
A	Red and Blue lines adjusted to suit resizing of Garden space to accord with previous scheme	KC	02.03.21
B	2 No. Parking spaces shown to the building forecourt as per page 22 of the Transport Statement.	KC	08.05.21

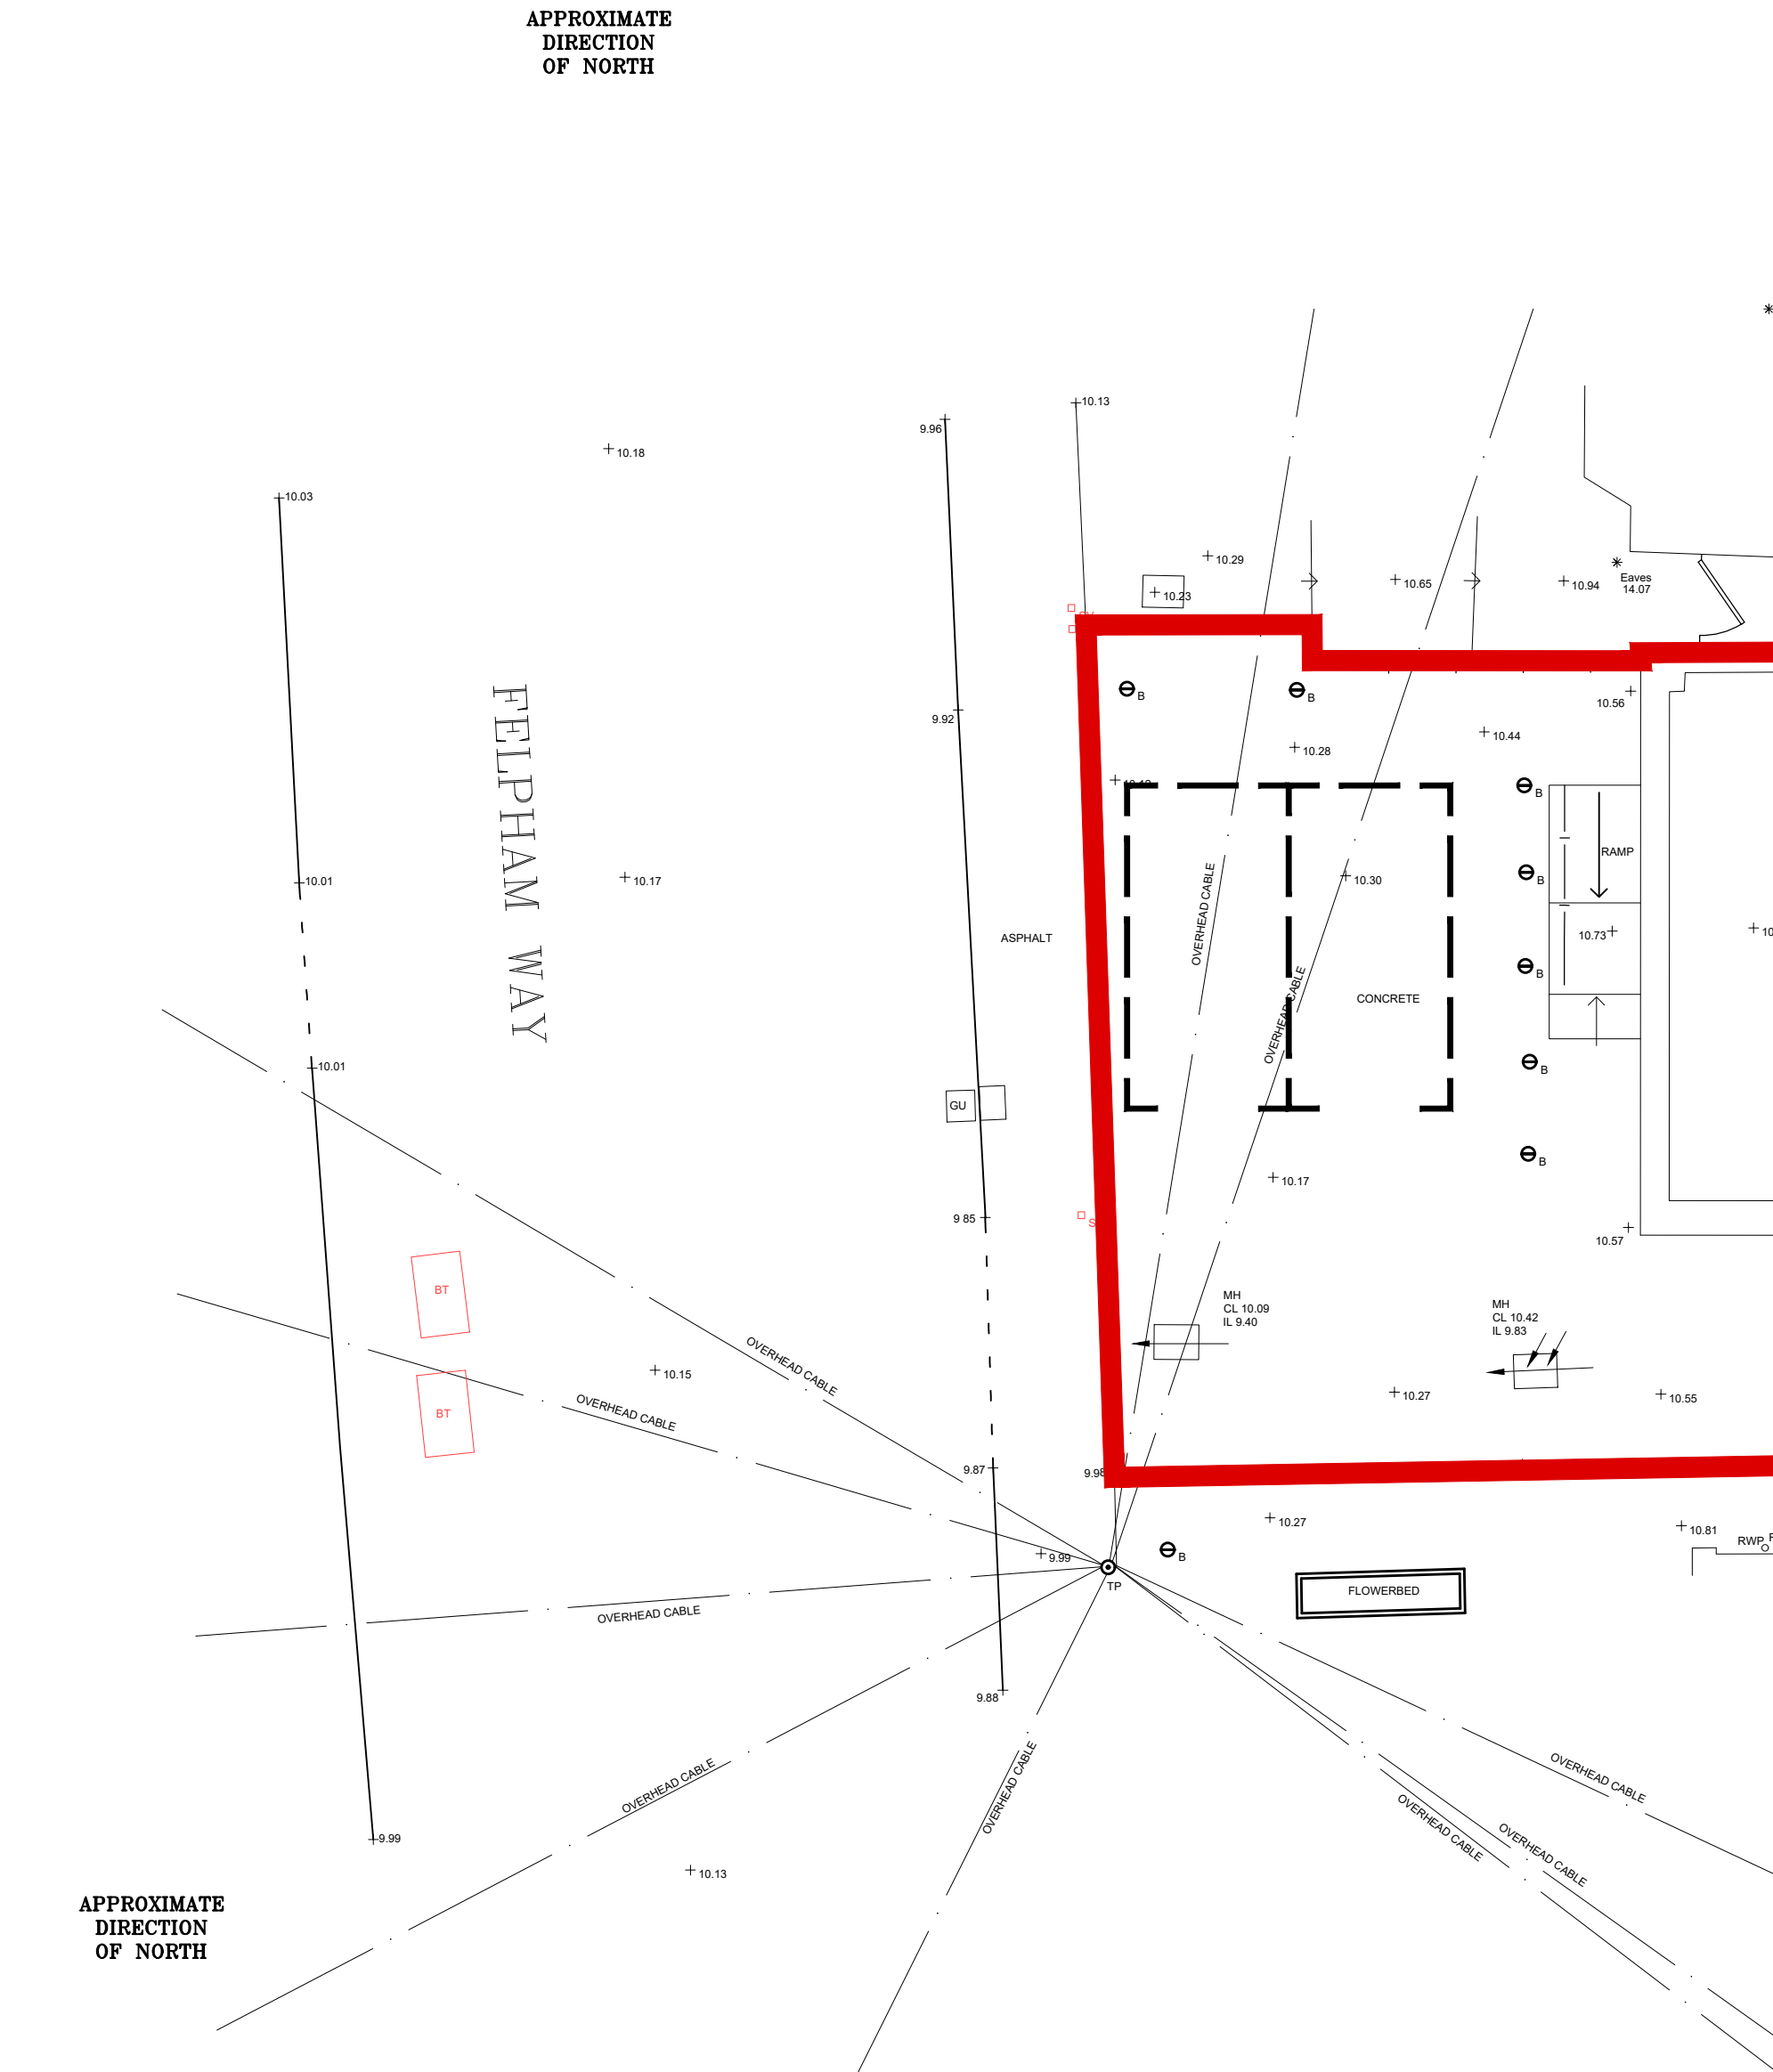

SITE PLAN AS EXISTING 1:100 @ A1 / 1:200 @ A3

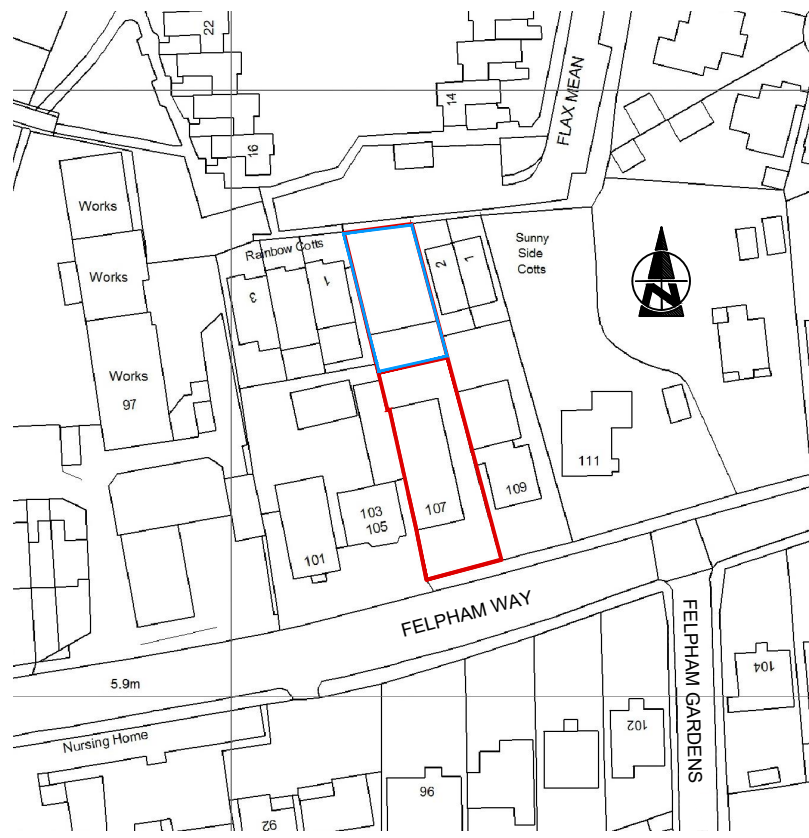

LOCATION PLAN AS EXISTING 1:1250 @ A1 / 1:2500 @ A3

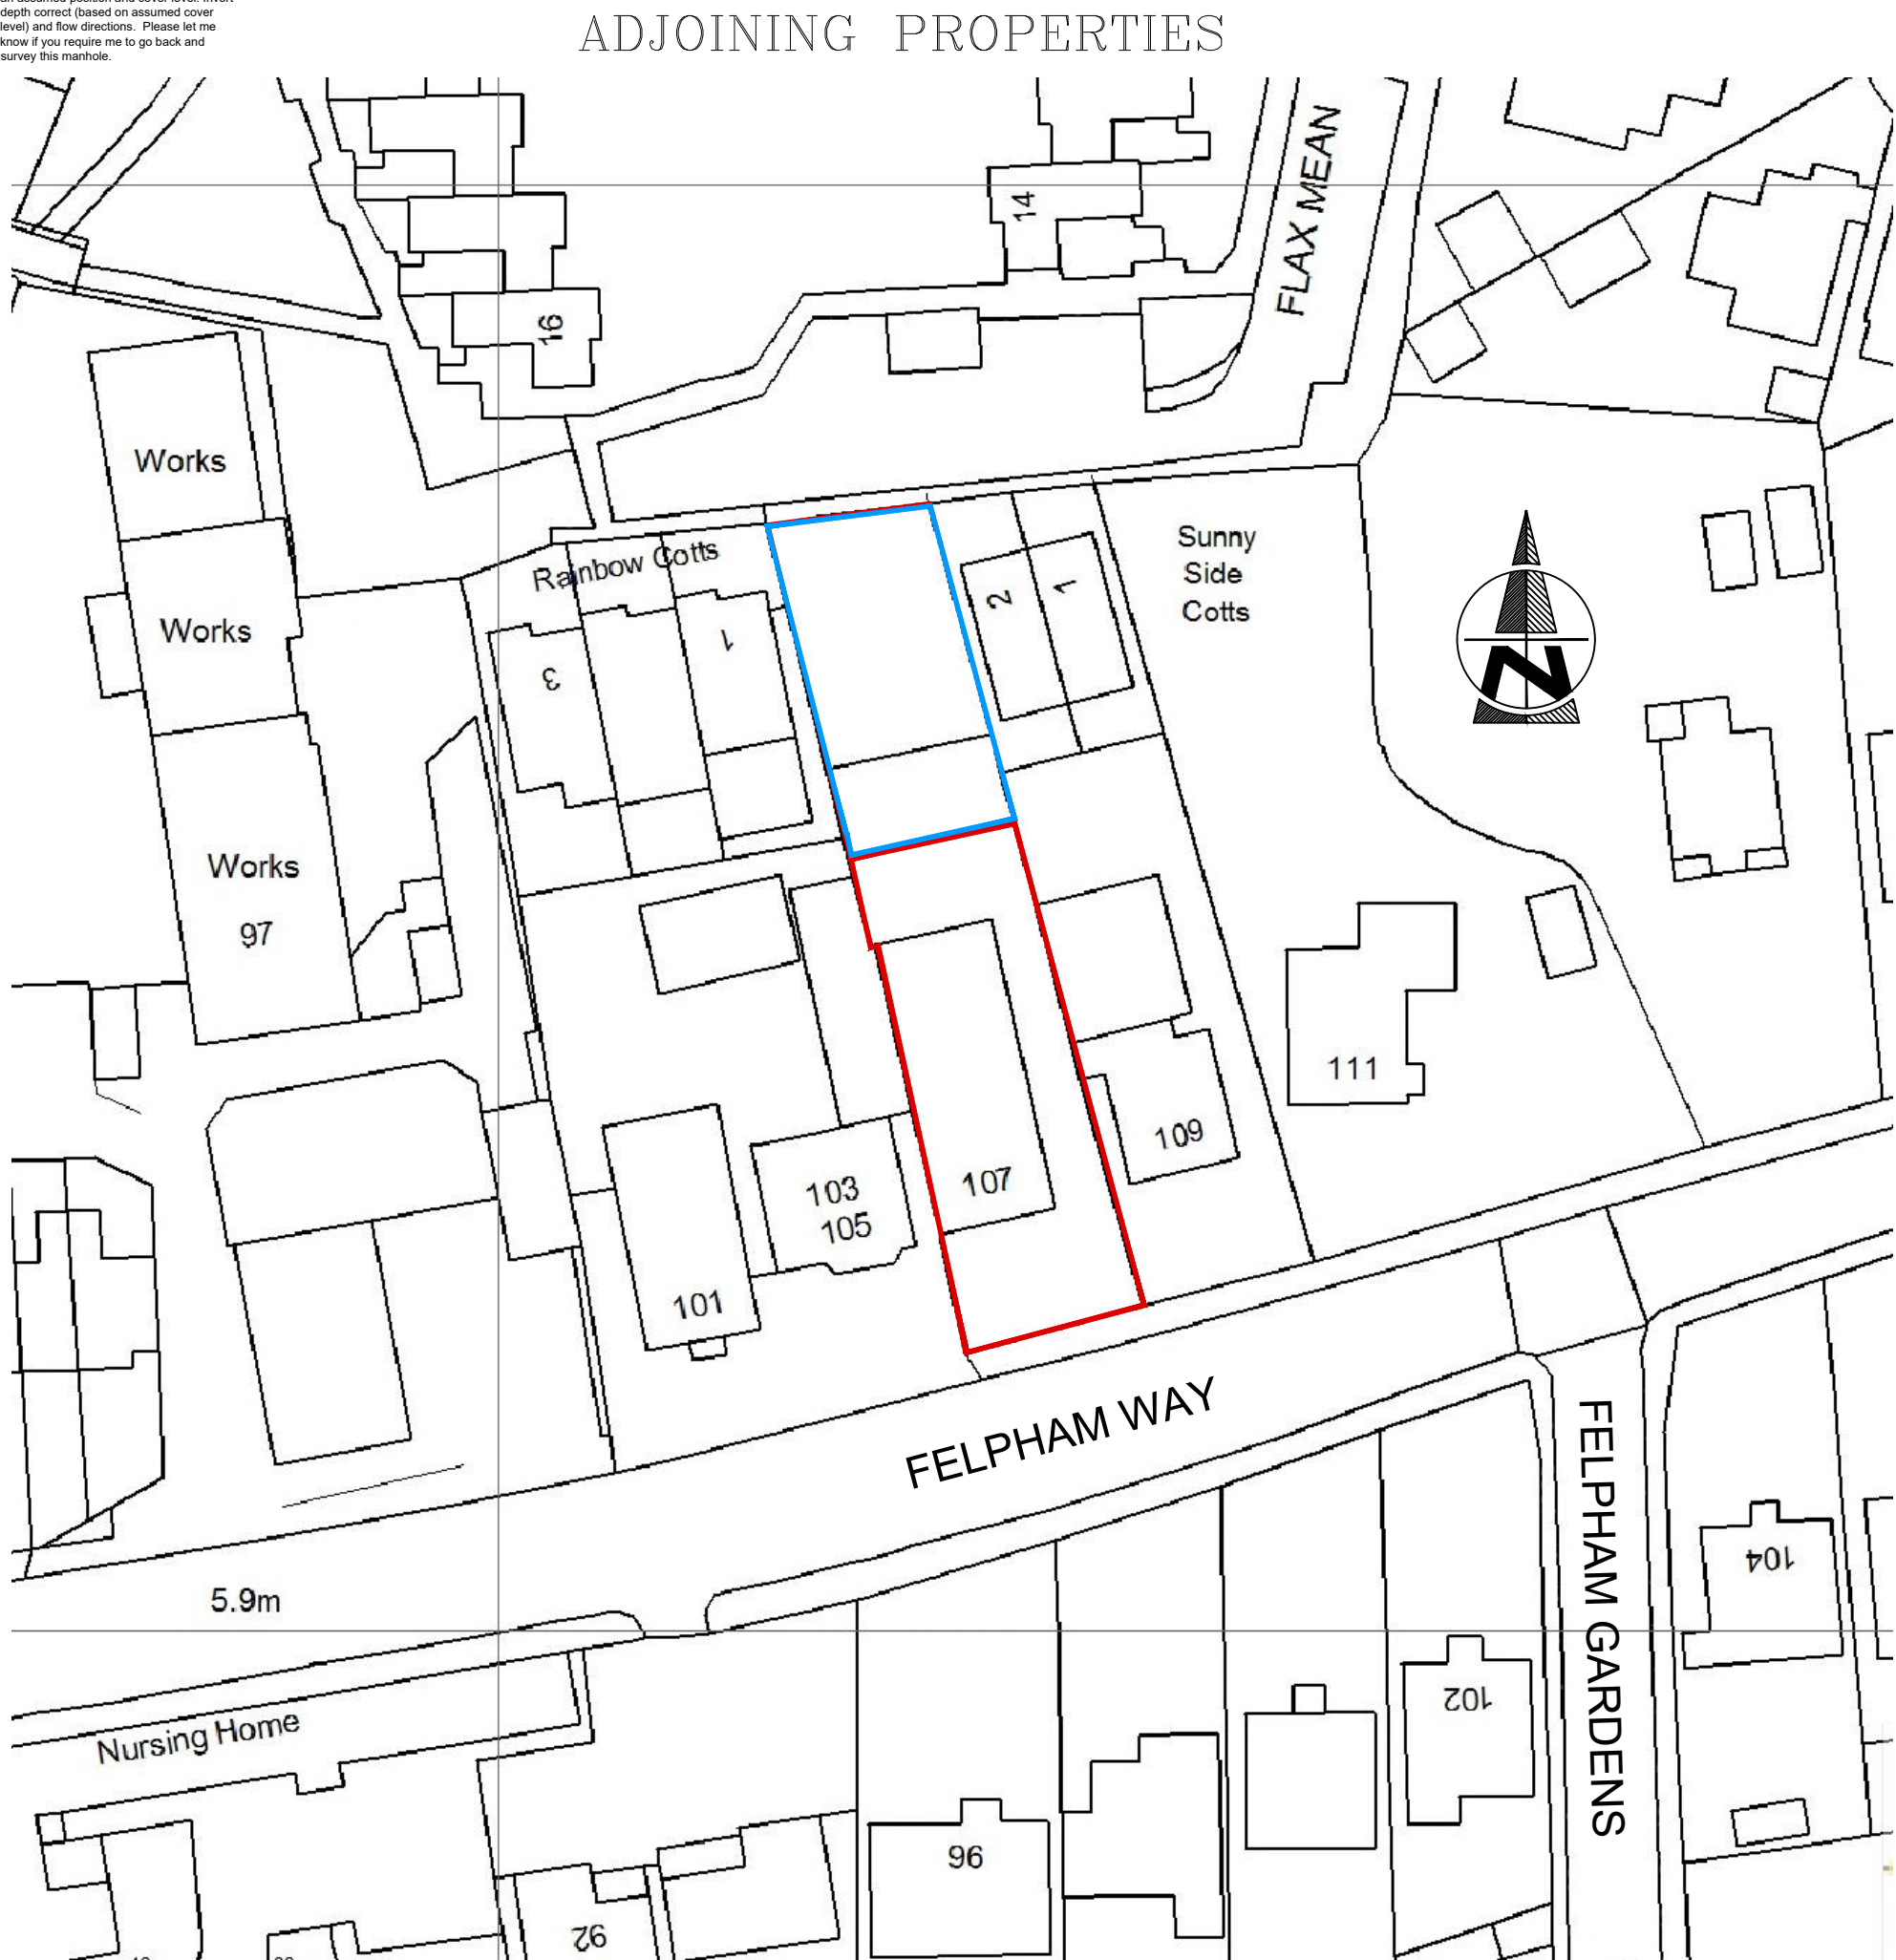

BLOCK PLAN 1:500 @ A1 / 1:1000 @ A3

Project			
107 Felpham Way			
Bognor Regis, PO22 8QB			
Drawing			
Location Plan, Block Plan and Site Plan			
Date	February 2021	Drawn by	KC
Scales	As Annotated	Suitability	Planning
Doc No	019-DLS-00-00-DR-A-1010	Revision	B



David Seaman - DLS: ARCH
Mobile: 07776 304714
Email: david.seaman@dlsarch.co.uk