


DO NOT SCALE FROM THIS DRAWING EXCEPT FOR PLANNING PURPOSES ONLY.

ALL DIMENSIONS RELATING TO SUB-CONTRACTOR OR SUPPLIERS WORK MUST BE CHECKED ON SITE AND AGREED BETWEEN THE GENERAL CONTRACTOR & THE SUB-CONTRACTORS \ SUPPLIERS. ALL DIMENSIONS ARE IN MILLIMETERS. IF IN DOUBT ASK.

ALL WORKS OR MATERIALS INDICATED ON THE DRAWING ARE TO BE TO THE LATEST BRITISH STANDARDS AND ARE TO BE CARRIED OUT IN ACCORDANCE WITH THE RELEVANT CODES OF PRACTICE OR RECOGNISED TRADE ASSOCIATIONS RECOMMENDATIONS & PUBLICATIONS

REV.	AMENDMENT	BY	DATE
A	garden area and fencing to the rear of the property defined, garden and bicycle stores added	KC	02.03.21
B	existing disabled access and forecourt designated as to be retained, red and blue lines adjusted, 2 No. Parking spaces shown on site plan as per page 22 of the Transport Statement. Projection of first floor bay windows removed.	KC	08.05.21

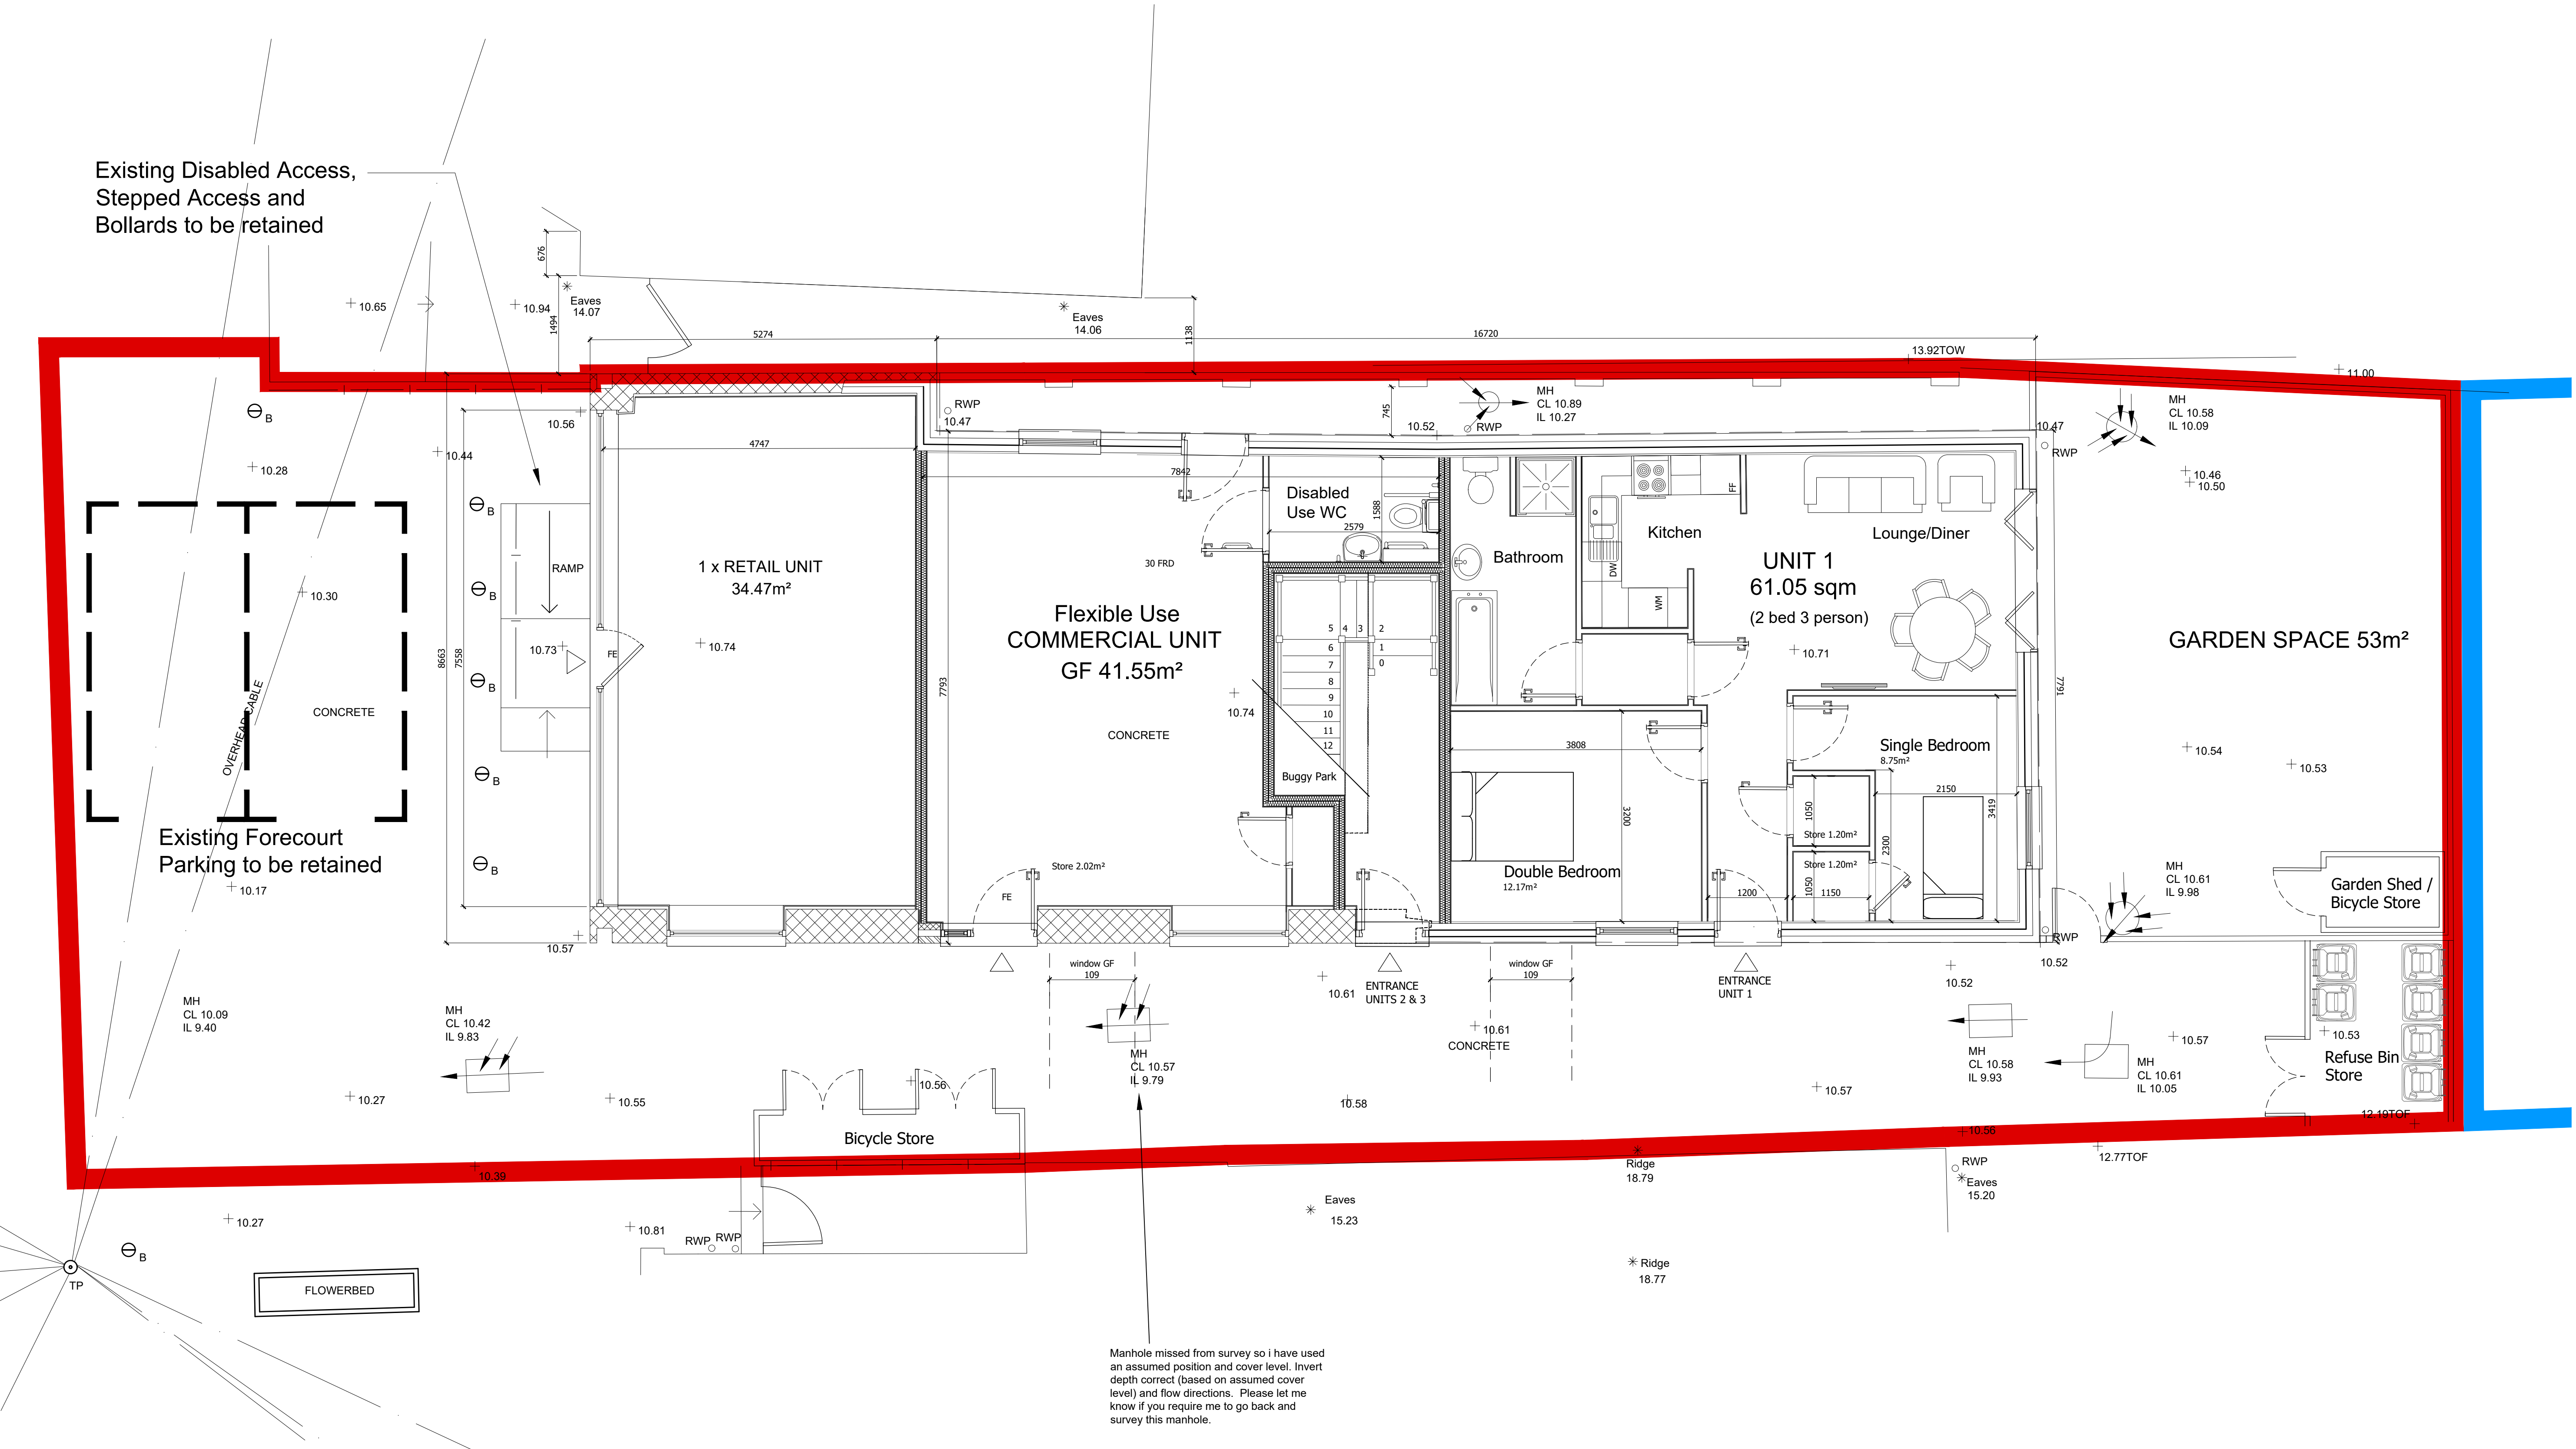

APPROXIMATE
DIRECTION
OF NORTH

Project			
107 Felpham Way Bognor Regis, PO22 8QB			
Drawing			
Site Plan As Proposed			
Date	January 2021		Drawn by KC
Scales	1:50@A1/1:100@A3	Suitability	Planning
Doc No	019-DLS-00-00-DR-A-1011		Revision B



David Seaman - DLS: ARCH
Mobile: 07776 304714
Email: david.seaman@dlsarch.co.uk