



Note:

Do not Scale from this Drawing (except for planning approval).
All dimensions are in millimetres and to be checked on site.
All Dimensions relating to subcontractors or suppliers work must be checked
and agreed between the main contractor and the sub-contractors and suppliers.


ARUN DISTRICT COUNCIL				
No.	FP	SS	10	
RECEIVED				

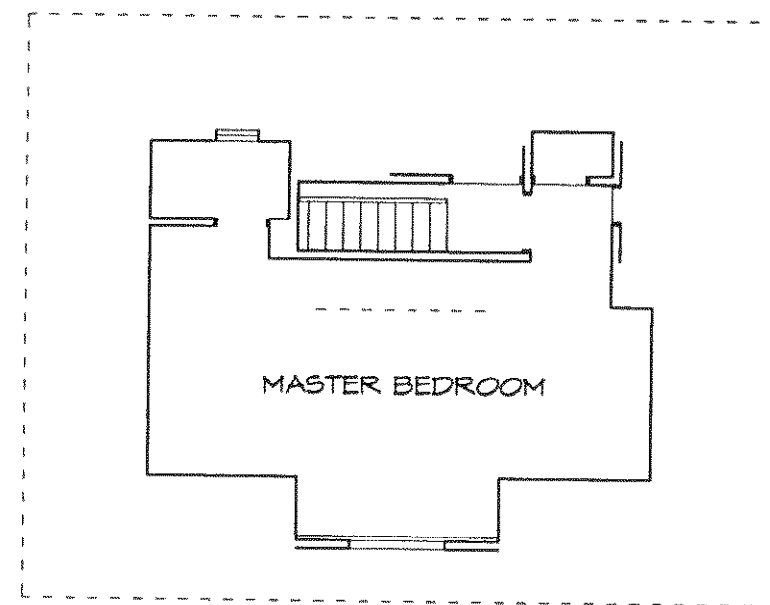


FIRST FLOOR PLAN

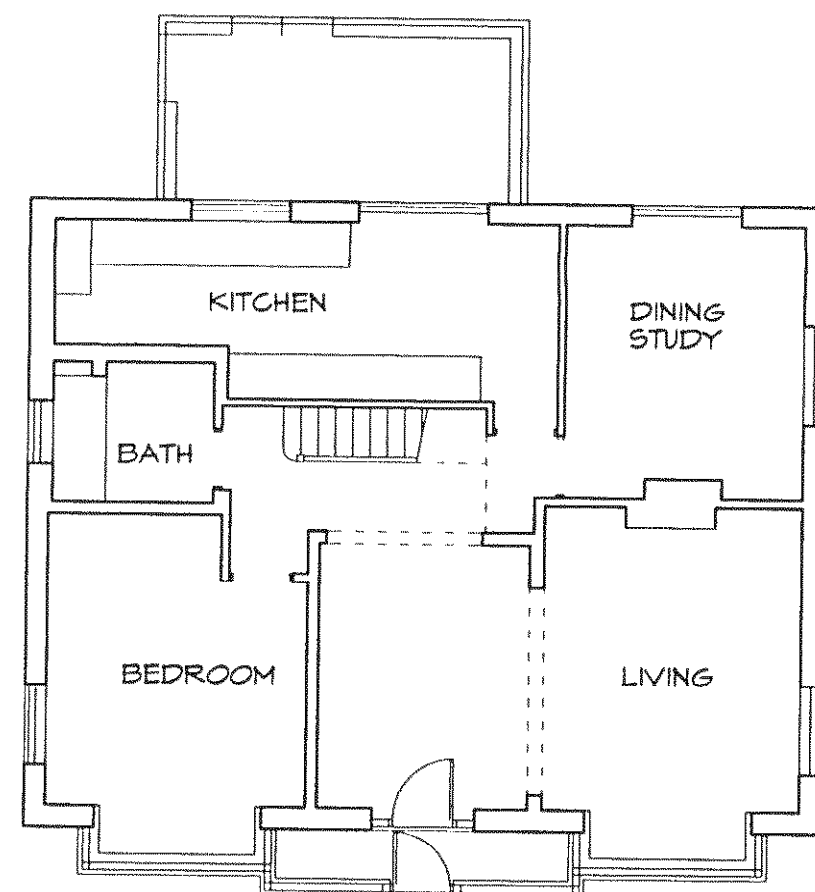


GROUND FLOOR PLAN

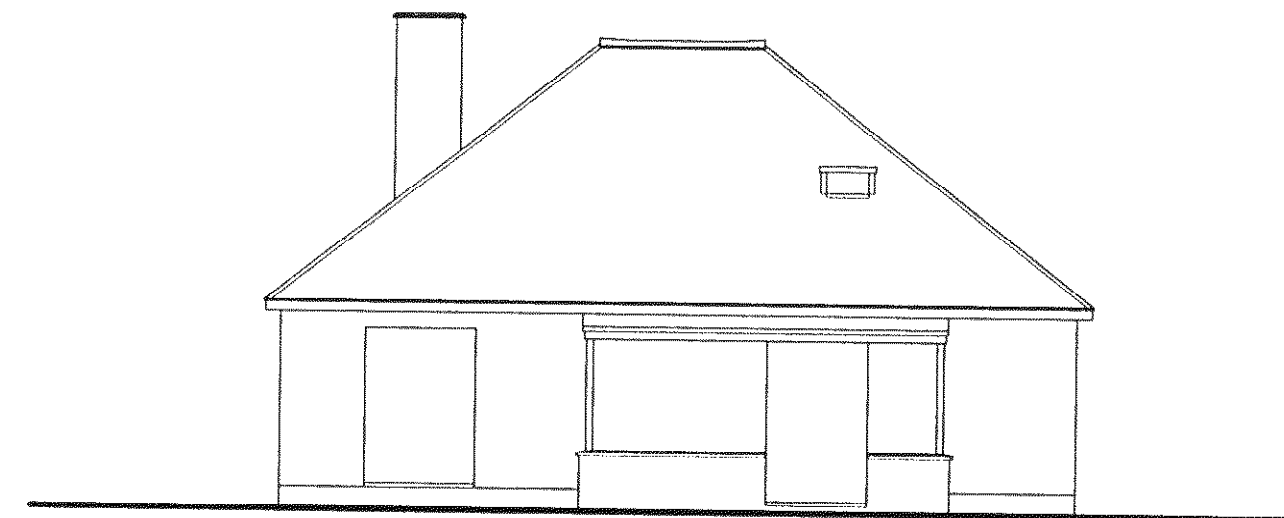


NORTH ELEVATION

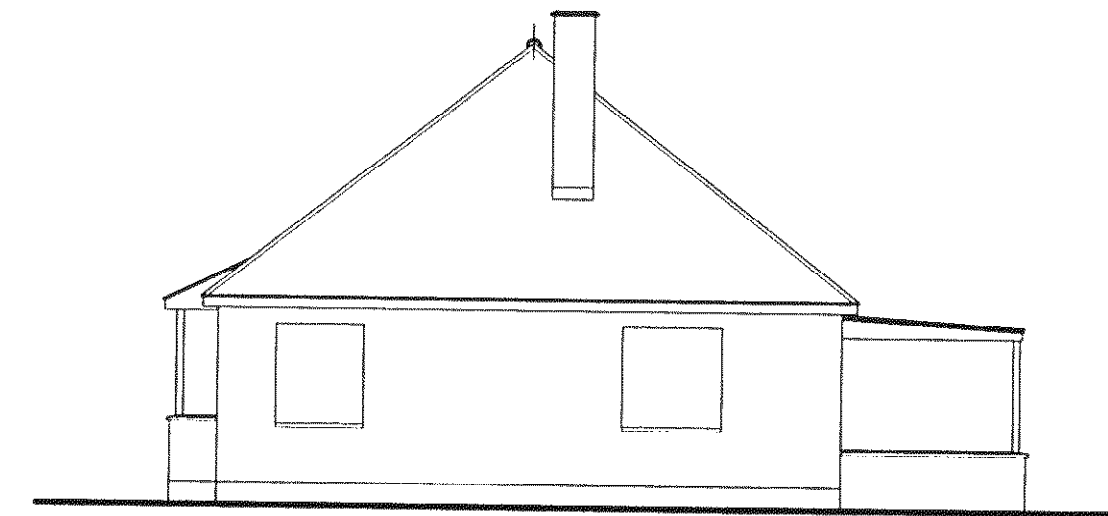


EAST ELEVATION

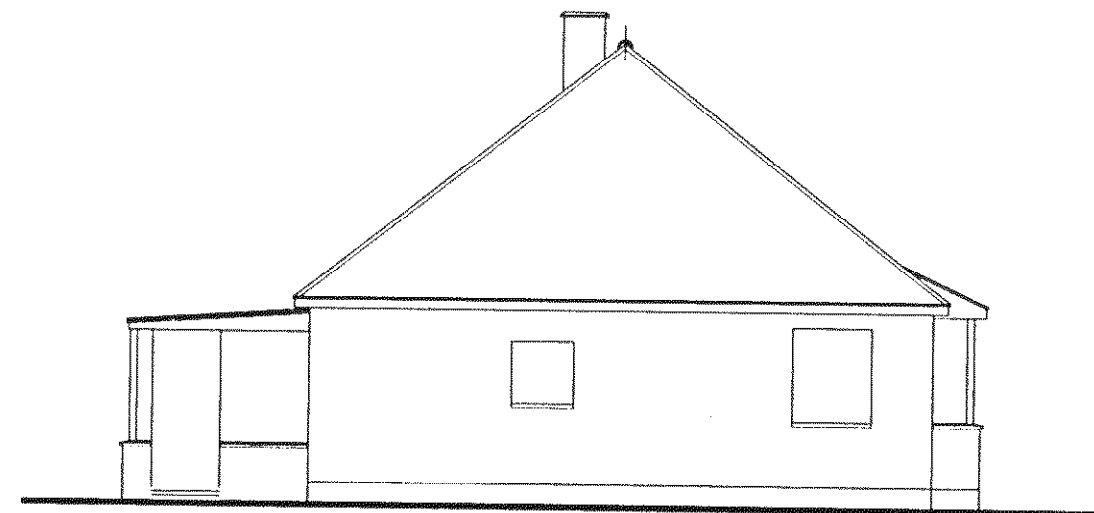


WEST ELEVATION

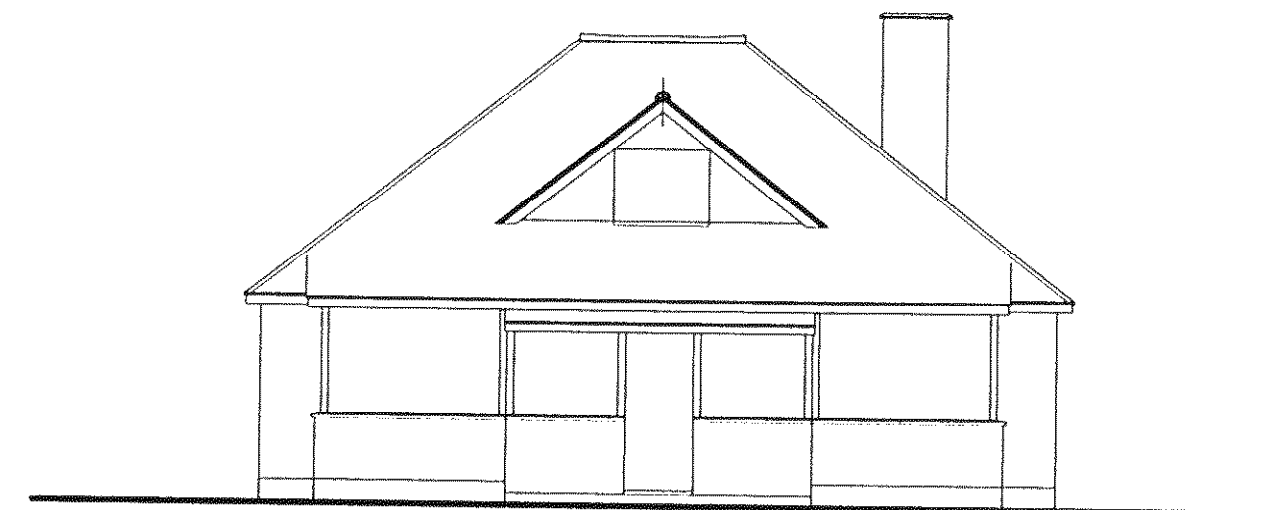

SOUTH ELEVATION

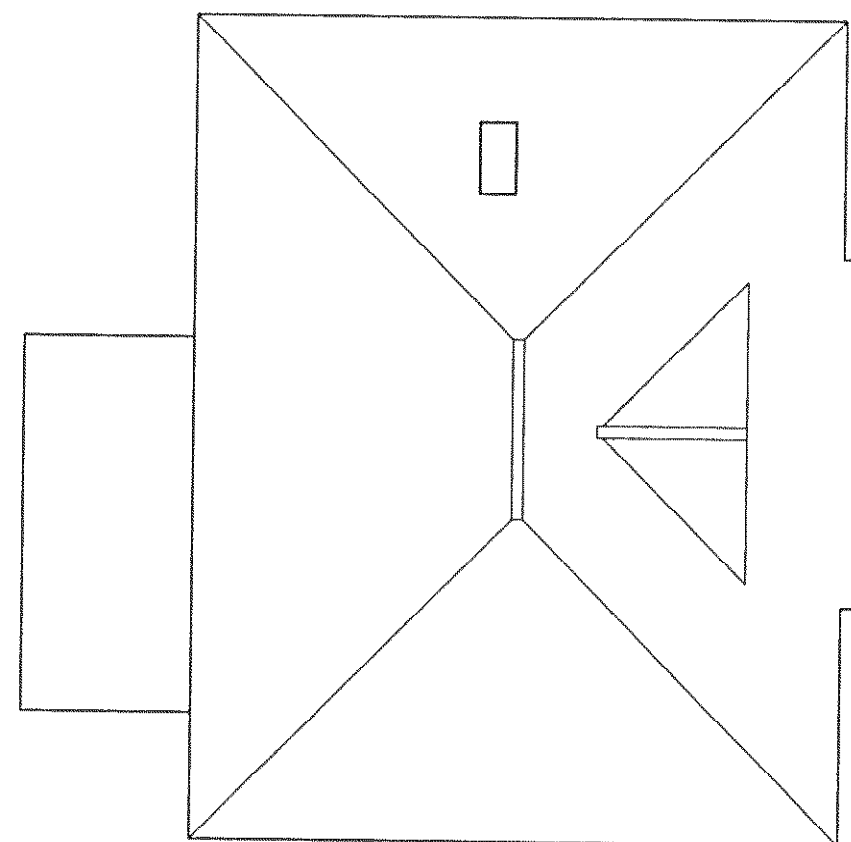

ROOF PLAN

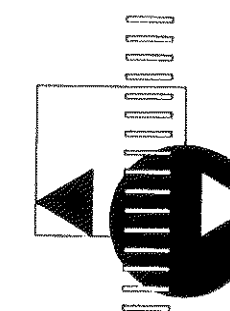

**WATKINS WOOD
SURVEYORS**
37 North Street
Emsworth
Hampshire PO10 7DA
Tel : (01243) 371956
Fax : (01243) 379009
admin@watkinswoodsurveyors.co.uk

SURVEY AS EXISTING
17 BEREWEEKE ROAD
FELPHAM
Mr N Wright

Drawn by: MJW

Checked by: AA

Scale: 1:100

Date: FEB 10

Job No: NW001

Drawing: EX001

Extension & Alterations - 17 Bereweeke Road, Felpham