


Note:
Do not Scale from this Drawing (except for planning approval).
All dimensions are in millimetres and to be checked on site.
All Dimensions relating to subcontractors or suppliers work must be checked and agreed between the main contractor and the sub-contractors and suppliers.


ARUN DISTRICT COUNCIL			
No.	FP	SS	10
Received			

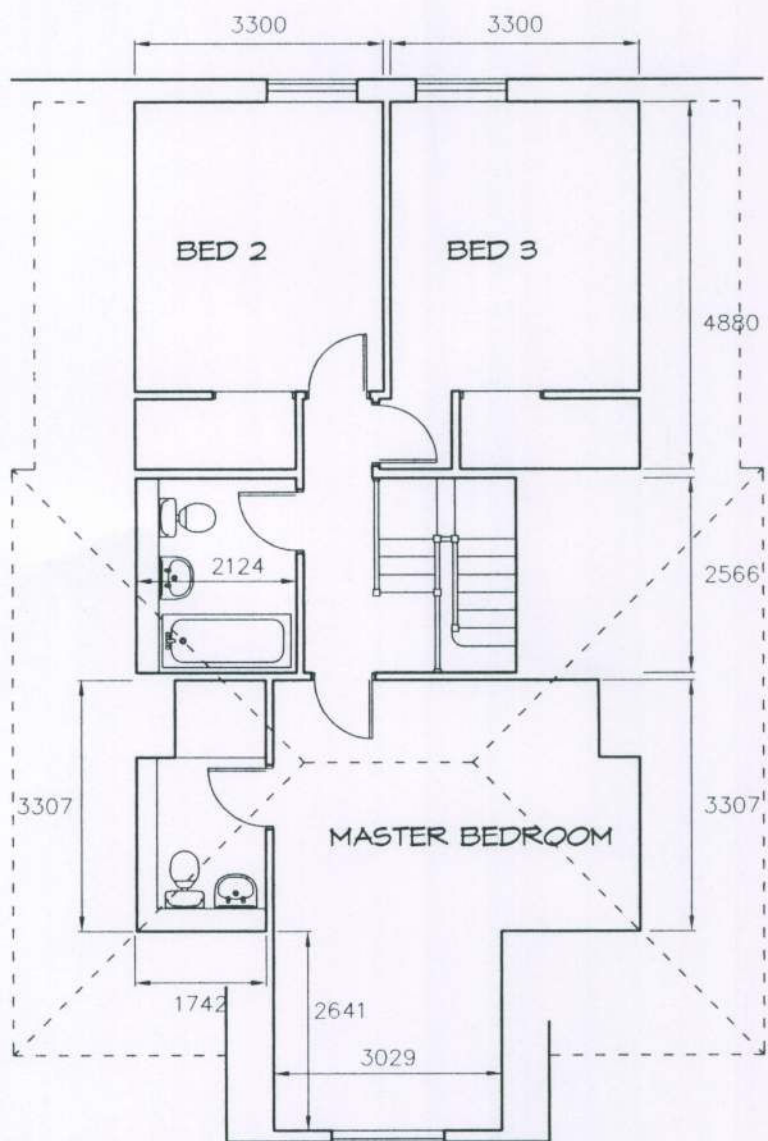


FIRST FLOOR PLAN



NORTH ELEVATION

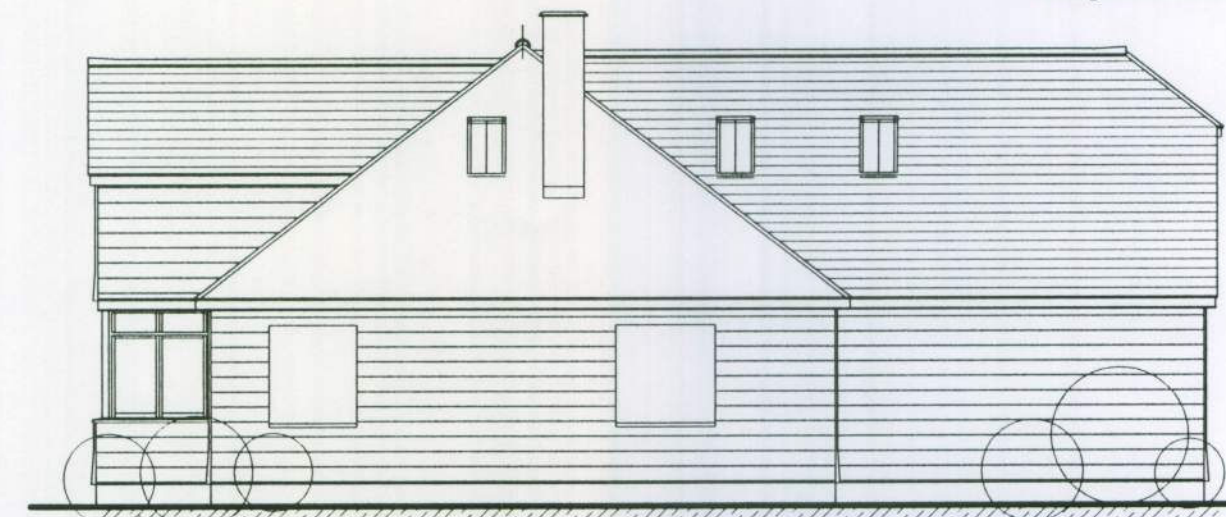

EAST ELEVATION


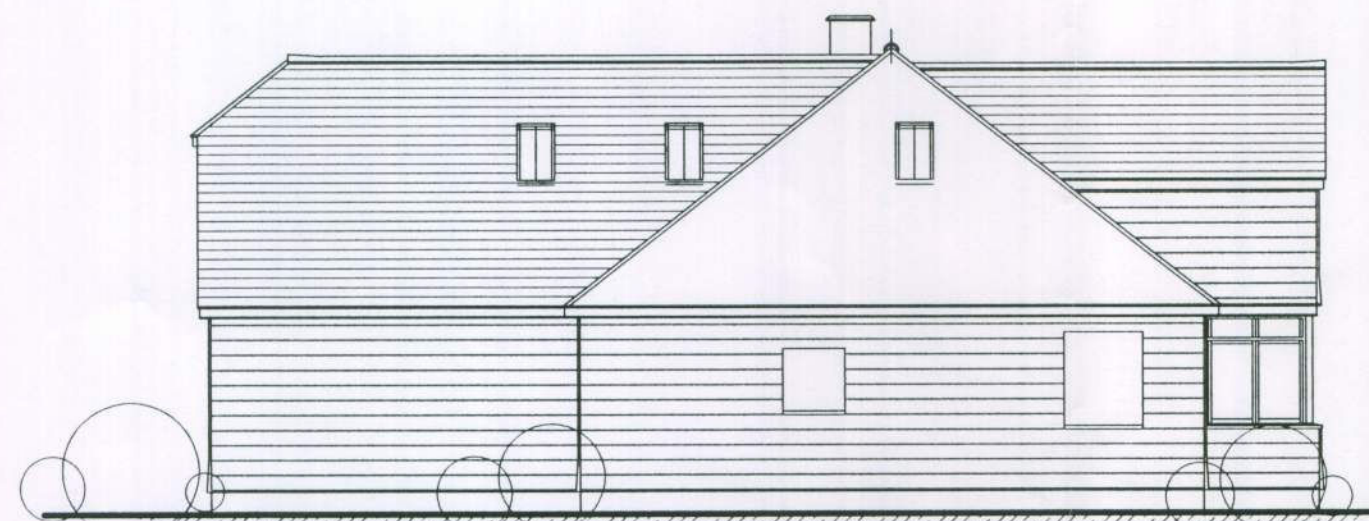


WEST ELEVATION




SOUTH ELEVATION

NORTH

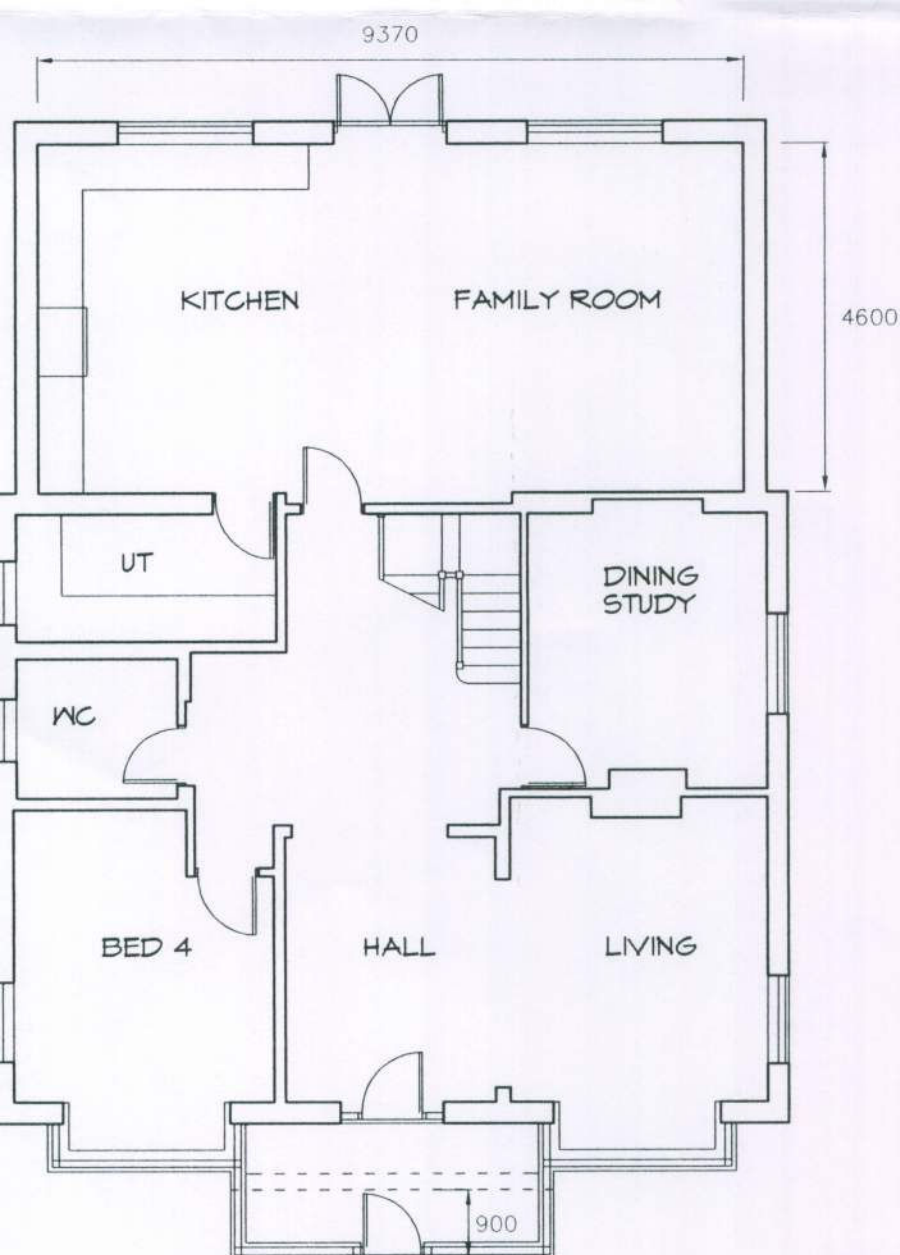
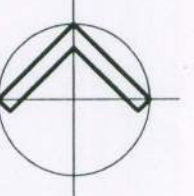


GROUND FLOOR PLAN

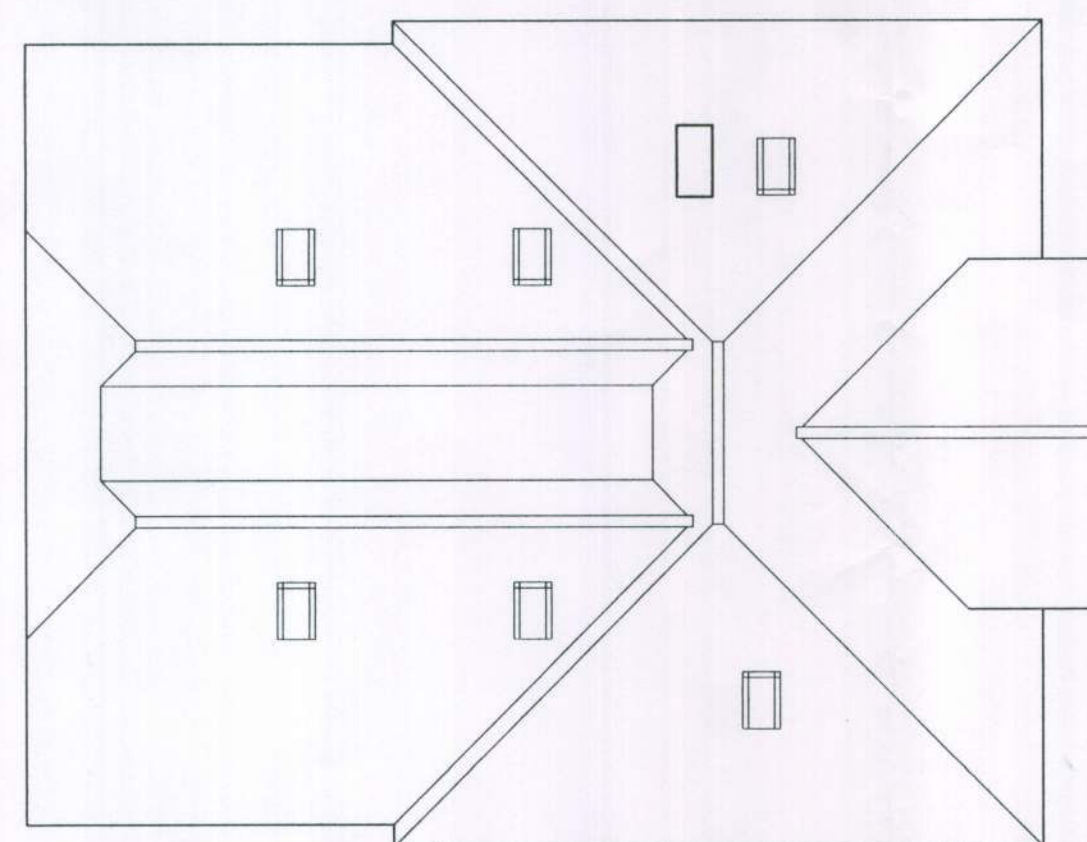

ROOF PLAN


NORTH

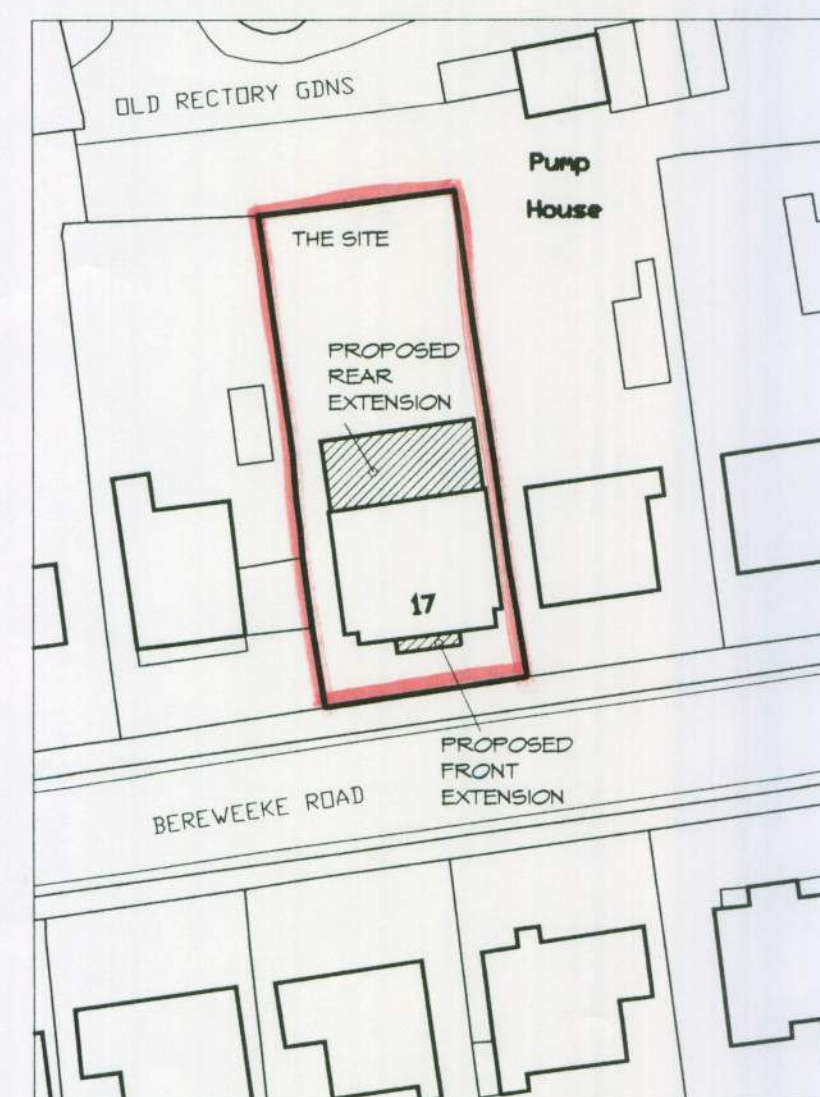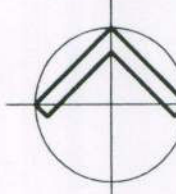

BLOCK PLAN - 1:500



LOCATION PLAN - 1:1250

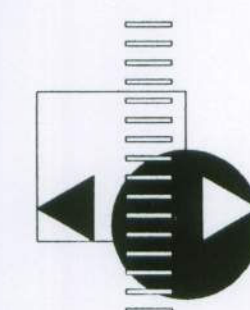

WATKINS WOOD SURVEYORS
37 North Street
Emsworth
Hampshire PO10 7DA
Tel : (01243) 371956
Fax : (01243) 379009
admin@watkinswoodsurveyors.co.uk

PLANNING PROPOSAL
17 BEREWEEKE ROAD
FELPHAM
Mr N Wright

Drawn by: MJW Checked by: AA

Scale: 1:100 Date: FEB 10

Job No: NW001 Drawing: PL 001A

Extension & Alterations - 17 Bereweke Road, Felnham