



\\SERVER1\DESIGN\CURRENT PROJECTS\BARRATT SOUTHAMPTON\FELPHAM WEST SUSSEX\HOUSE TYPES\PHASE 5B 5C 5D\GARAGES

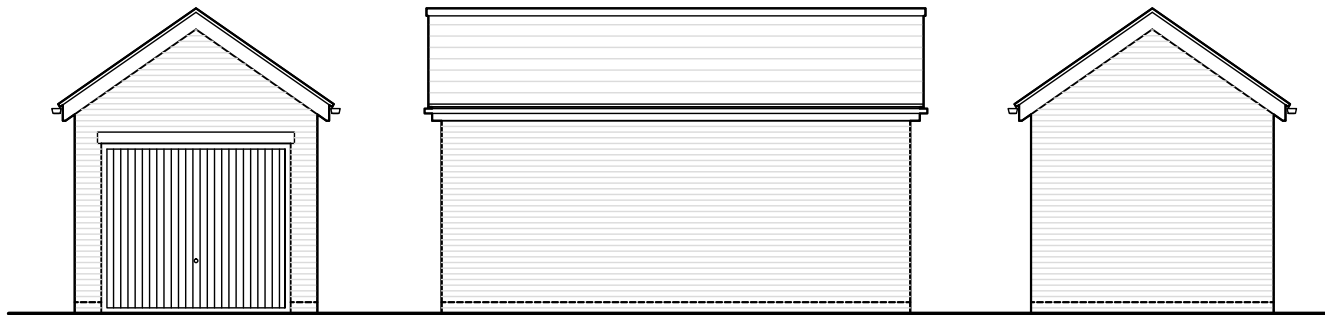

Front Elevation

Side Elevations

Rear Elevation

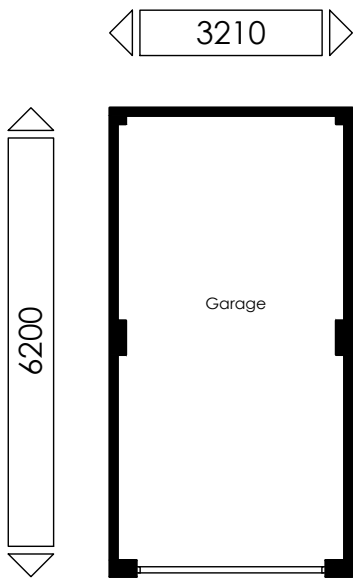

Floor Plan

Drawn by : MJW		Checked by :	
Date: FEB '15			
© This drawing and the works depicted contains information that is the copyright of Carlton Design Partnership Ltd. This drawing may also contain copyrighted information of third parties. This drawing or part thereof may not be reproduced, re-used or altered except with the written permission of the originators. No liability will be accepted for amendments made by third parties. Scaled measurements must not be taken from this drawing. Any discrepancy or disparity must be notified to the originator in writing. This drawing may contain Ordnance Survey Data that is subject to Crown Copyright. All Rights reserved.			
Revisions			
Rev	Date	Drawn	Checked

Project: FELPHAM WEST SUSSEX PHASE 5.B - 5.C - 5.D REPLAN
Drawing Title: SINGLE GARAGE. TYPE 1. PLAN AND ELEVATIONS.



carlton

design partnership

selwyn house, 32a castle way, southampton, so14 2aw

carlton design partnership ltd reg:7326416 registered office: 7 Trinity 1st Old Christchurch Rd B&I 1JU

tel: 023 8071 9400

Scale: 1:100



@ A3

Drg No: SG1/PH5.B-D/150205/AB-EP

Rev:



\\SERVER1\DESIGN\CURRENT PROJECTS\BARRATT SOUTHAMPTON\FELPHAM WEST SUSSEX\HOUSE TYPES\PHASE 5B 5C 5D\GARAGES

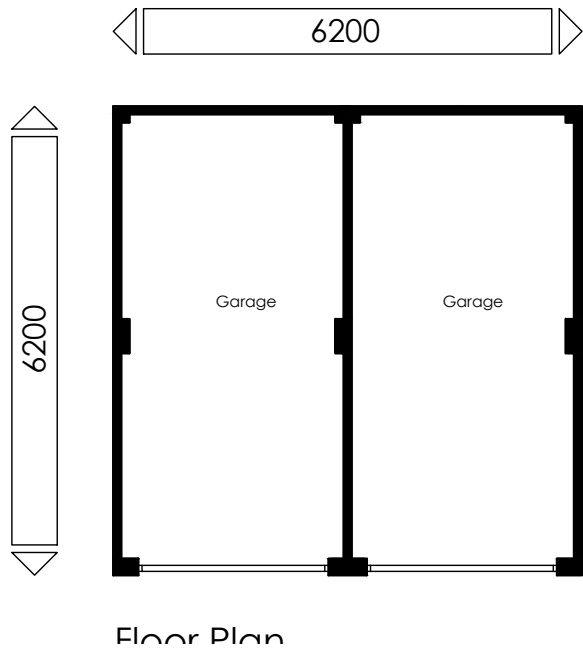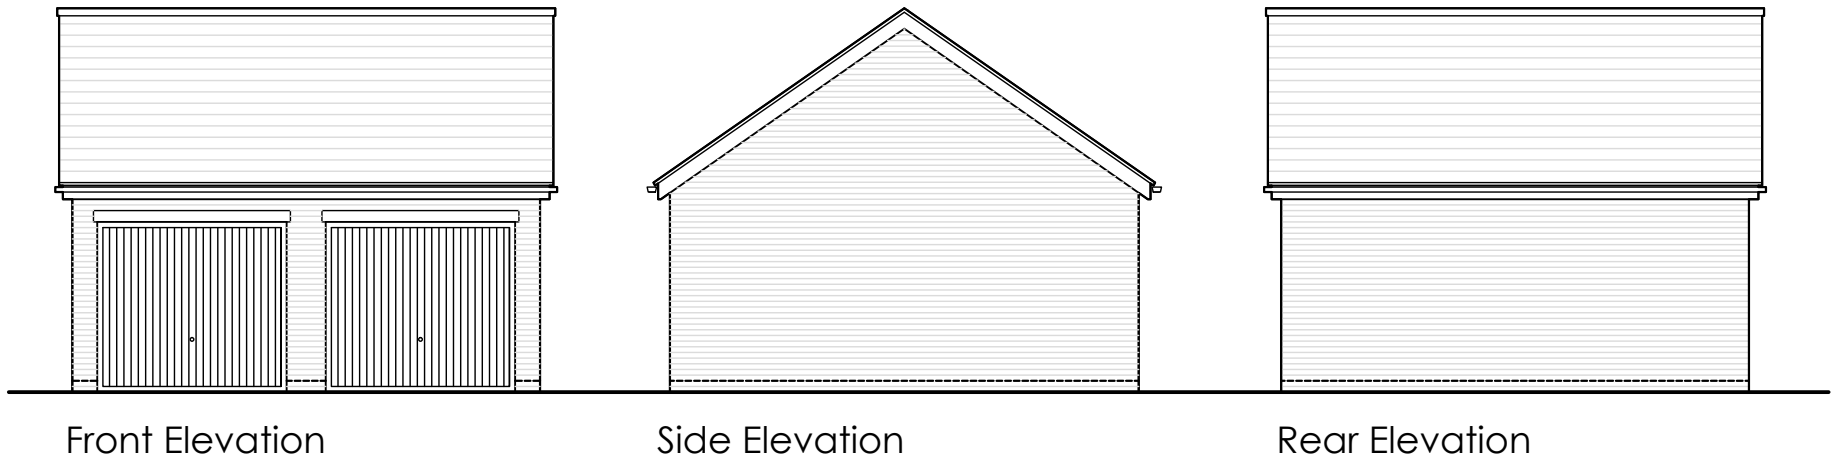

Drawn by : MJW		Checked by :	
Date:	FEB '15		
© This drawing and the works depicted contains information that is the copyright of Carlton Design Partnership Ltd. This drawing may also contain copyrighted information of third parties. This drawing or part thereof may not be reproduced, re-used or altered except with the written permission of the originators. No liability will be accepted for amendments made by third parties. Scaled measurements must not be taken from this drawing. Any discrepancy or disparity must be notified to the originator in writing. This drawing may contain Ordnance Survey Data that is subject to Crown Copyright. All Rights reserved.			
Revisions			
Rev	Date	Drawn	Checked

Project:
FELPHAM
WEST SUSSEX
PHASE 5.B - 5.C - 5.D REPLAN

Drawing Title:
DOUBLE GARAGE. TYPE 1.
PLAN AND ELEVATIONS.



carlton

design partnership

selwyn house, 32a castle way, southampton, so14 2aw



carlton design partnership ltd reg:7326416 registered office: 7 Trinity 1st Old Christchurch Rd B&I 1JU

tel: 023 8071 9400

Scale: 1:100 @ A3

Drg No: DG1/PH5.B-D/150205/AB-EP Rev:

\\SERVER1\DESIGN\CURRENT PROJECTS\BARRATT SOUTHAMPTON\FELPHAM WEST SUSSEX\HOUSE TYPES\PHASE 5B 5C 5D\GARAGES

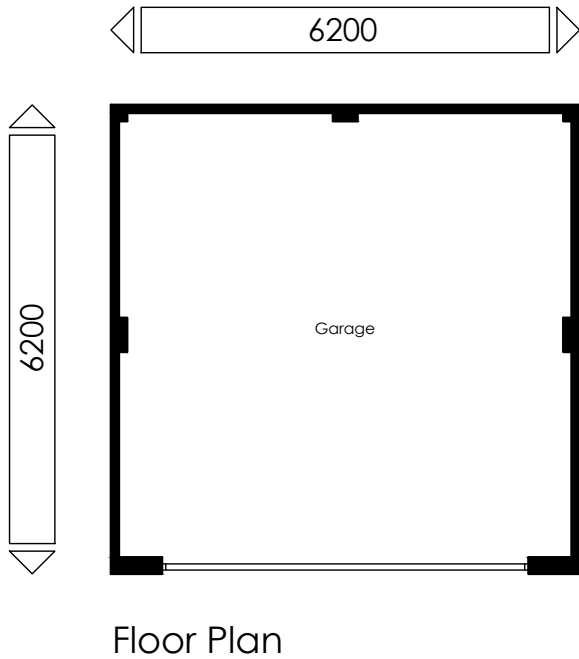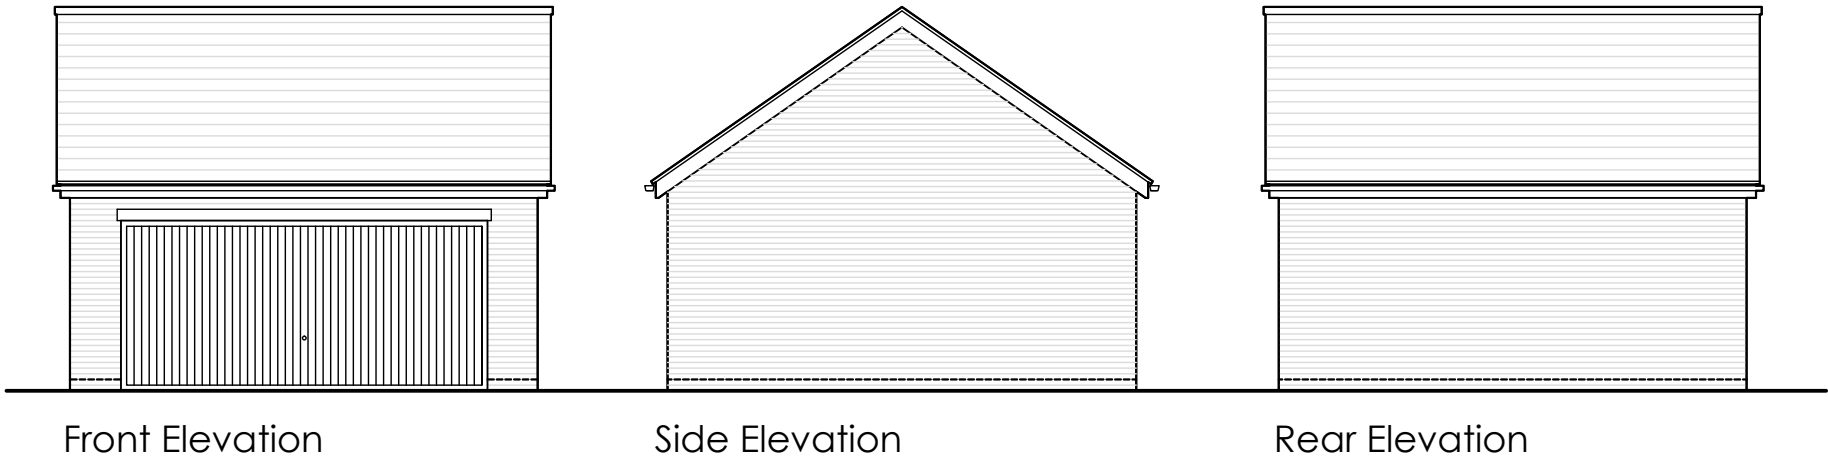

Drawn by : MJW		Checked by :	
Date:	FEB '15		
© This drawing and the works depicted contains information that is the copyright of Carlton Design Partnership Ltd. This drawing may also contain copyrighted information of third parties. This drawing or part thereof may not be reproduced, re-used or altered except with the written permission of the originators. No liability will be accepted for amendments made by third parties. Scaled measurements must not be taken from this drawing. Any discrepancy or disparity must be notified to the originator in writing. This drawing may contain Ordnance Survey Data that is subject to Crown Copyright. All Rights reserved.			
Revisions			
Rev	Date	Drawn	Checked

Project:
FELPHAM
WEST SUSSEX
PHASE 5.B - 5.C - 5.D REPLAN

Drawing Title:
DOUBLE GARAGE. TYPE 6.
PLAN AND ELEVATIONS.



carlton

design partnership

selwyn house, 32a castle way, southampton, so14 2aw



carlton design partnership ltd reg:7326416 registered office: 7 Trinity 1&1 Old Christchurch Rd B&I 1JU

tel: 023 8071 9400

Scale: 1:100 @ A3

Drg No: DG6/PH5.B-D/150205/AB-EP Rev:

\\SERVER1\DESIGN\CURRENT PROJECTS\BARRATT SOUTHAMPTON\FELPHAM WEST SUSSEX\HOUSE TYPES\PHASE 5B 5C 5D\GARAGES

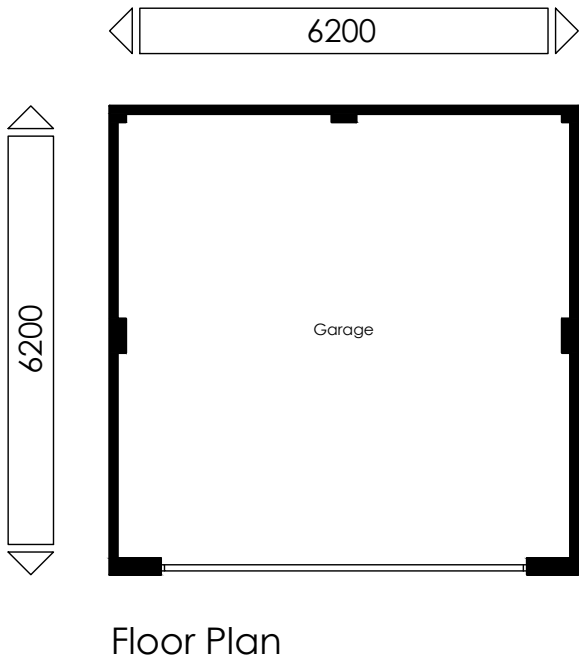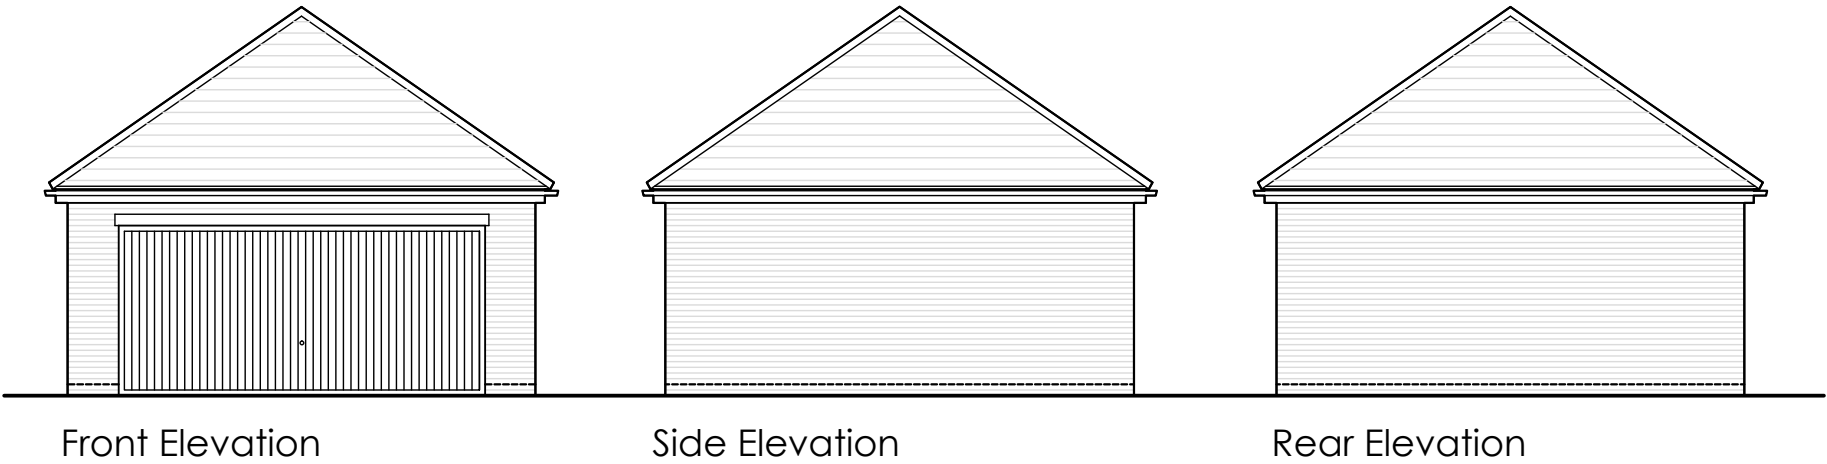

Drawn by : MJW		Checked by :	
Date:	FEB '15		
© This drawing and the works depicted contains information that is the copyright of Carlton Design Partnership Ltd. This drawing may also contain copyrighted information of third parties. This drawing or part thereof may not be reproduced, re-used or altered except with the written permission of the originators. No liability will be accepted for amendments made by third parties. Scaled measurements must not be taken from this drawing. Any discrepancy or disparity must be notified to the originator in writing. This drawing may contain Ordnance Survey Data that is subject to Crown Copyright. All Rights reserved.			
Revisions			
Rev	Date	Drawn	Checked

Project:
FELPHAM
WEST SUSSEX
PHASE 5.B - 5.C - 5.D REPLAN

Drawing Title:
DOUBLE GARAGE. TYPE 9.
PLAN AND ELEVATIONS.



carlton

design partnership

selwyn house, 32a castle way, southampton, so14 2aw


carlton design partnership ltd reg:7326416 registered office: 7 Trinity 1&1 Old Christchurch Rd B&1 1JU

tel: 023 8071 9400

Scale: 1:100 @ A3


Drg No: DG9/PH5.B-D/150205/AB-EP Rev:

\\SERVER1\DESIGN\CURRENT PROJECTS\BARRATT SOUTHAMPTON\FELPHAM WEST SUSSEX\HOUSE TYPES\PHASE 5B 5C 5D\GARAGES

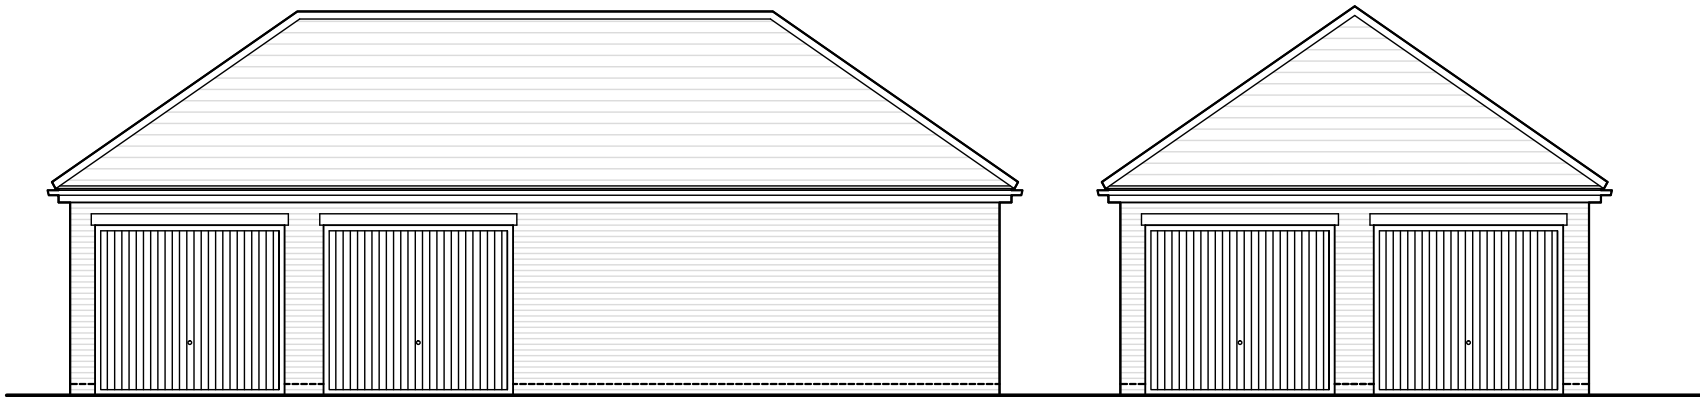


Front Elevation

Side Elevation

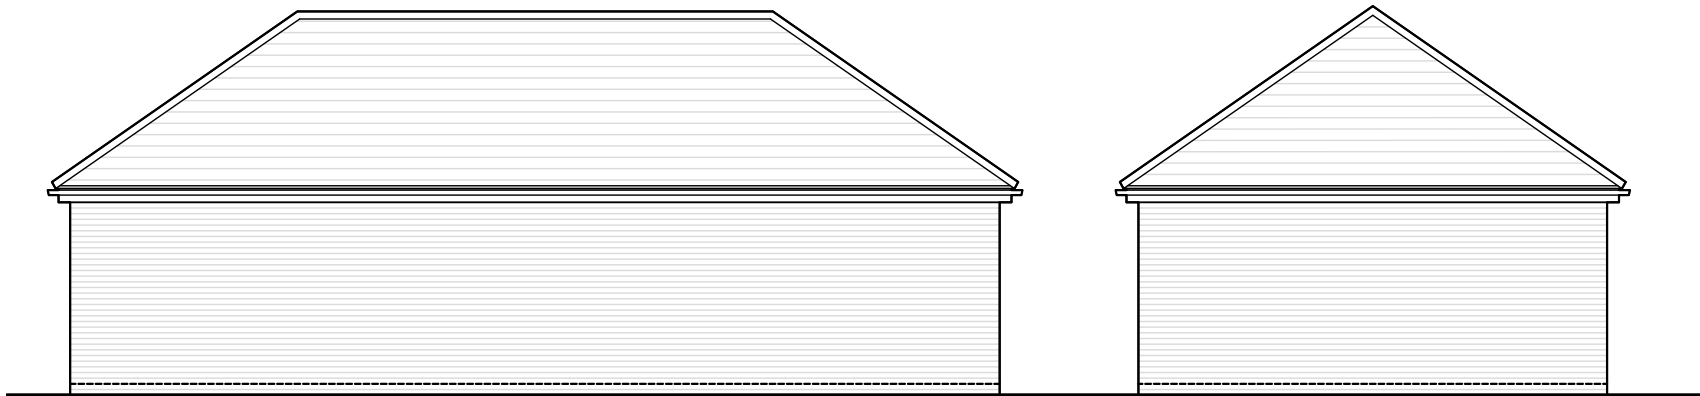

Rear Elevation

Side Elevation

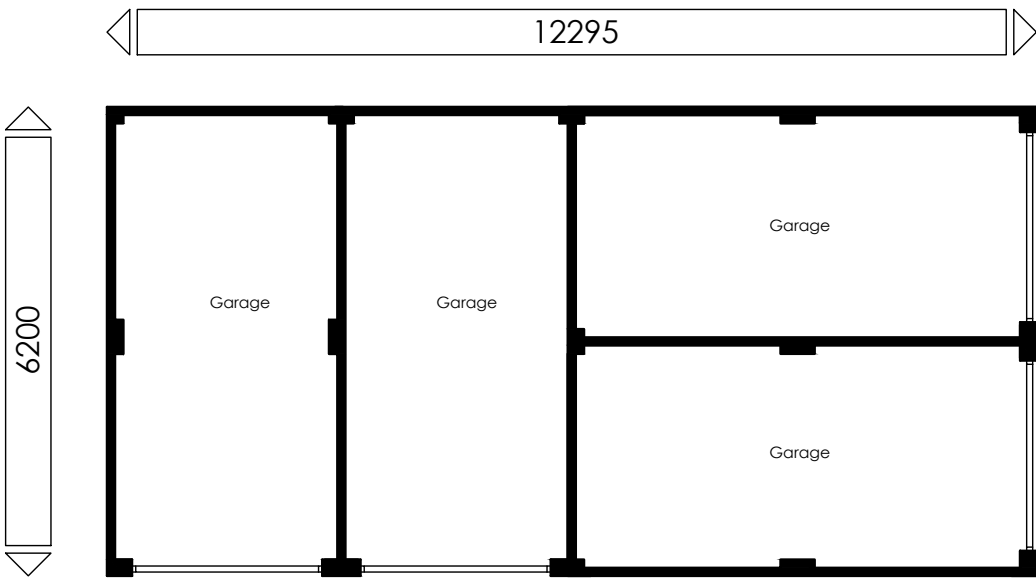

Floor Plan



Drawn by : MJW		Checked by :	
Date: FEB '15			
© This drawing and the works depicted contains information that is the copyright of Carlton Design Partnership Ltd. This drawing may also contain copyrighted information of third parties. This drawing or part thereof may not be reproduced, re-used or altered except with the written permission of the originators. No liability will be accepted for amendments made by third parties. Scaled measurements must not be taken from this drawing. Any discrepancy or disparity must be notified to the originator in writing. This drawing may contain Ordnance Survey Data that is subject to Crown Copyright. All Rights reserved.			
Revisions			
Rev	Date	Drawn	Checked

Project: FELPHAM WEST SUSSEX PHASE 5.B - 5.C - 5.D REPLAN
Drawing Title: 4 BAY GARAGE. TYPE 3. PLAN AND ELEVATIONS.



carlton

design partnership

selwyn house, 32a castle way, southampton, so14 2aw

carlton design partnership ltd reg:7326416 registered office: 7 Trinity 1st Old Christchurch Rd B&I 1JU

tel: 023 8071 9400

Scale: 1:100 @ A3

Drg No: 4G5/PH5.B-D/150205/AB-EP

Rev: