

\\SERVER1\DESIGN\CURRENT PROJECTS\BARRATT SOUTHAMPTON\FELPHAM WEST SUSSEX\HOUSE TYPES\PHASE 5B 5C 5D\DWH TYPE 421_WINSTONE



Front Elevation

Side Elevation



Rear Elevation

Side Elevation

Drawn by : MJW Checked by :
Date: FEB '15
© This drawing and the works depicted contains information that is the copyright of Carlton Design Partnership Ltd. This drawing may also contain copyrighted information of third parties. This drawing or part thereof may not be reproduced, re-used or altered except with the written permission of the originators. No liability will be accepted for amendments made by third parties. Scaled measurements must not be taken from this drawing. Any discrepancy or disparity must be notified to the originator in writing. This drawing may contain Ordnance Survey Data that is subject to Crown Copyright. All Rights reserved.

Revisions			
Rev	Date	Drawn	Checked

Project:
FELPHAM.
WEST SUSSEX
PHASE 5.B - 5.C - 5.D, REPLAN.
Drawing Title:
HOUSE TYPE.
421 - WINSTONE (WIN)
ELEVATIONS.



carlton


design partnership

selwyn house, 32a castle way, southampton, so14 2aw tel: 023 8071 9400


carlton design partnership ltd reg:7326416 registered office: 7 Trinity 1&1 Old Christchurch Rd B&1 1JU

Scale: 1:100 @ A3


Drg No: WIN/PH5.B-D/150205/HT-EL. Rev:

 

\\SERVER1\DESIGN\CURRENT PROJECTS\BARRATT SOUTHAMPTON\FELPHAM WEST SUSSEX\HOUSE TYPES\PHASE 5B 5C 5D\DWH TYPE 421_WINSTONE

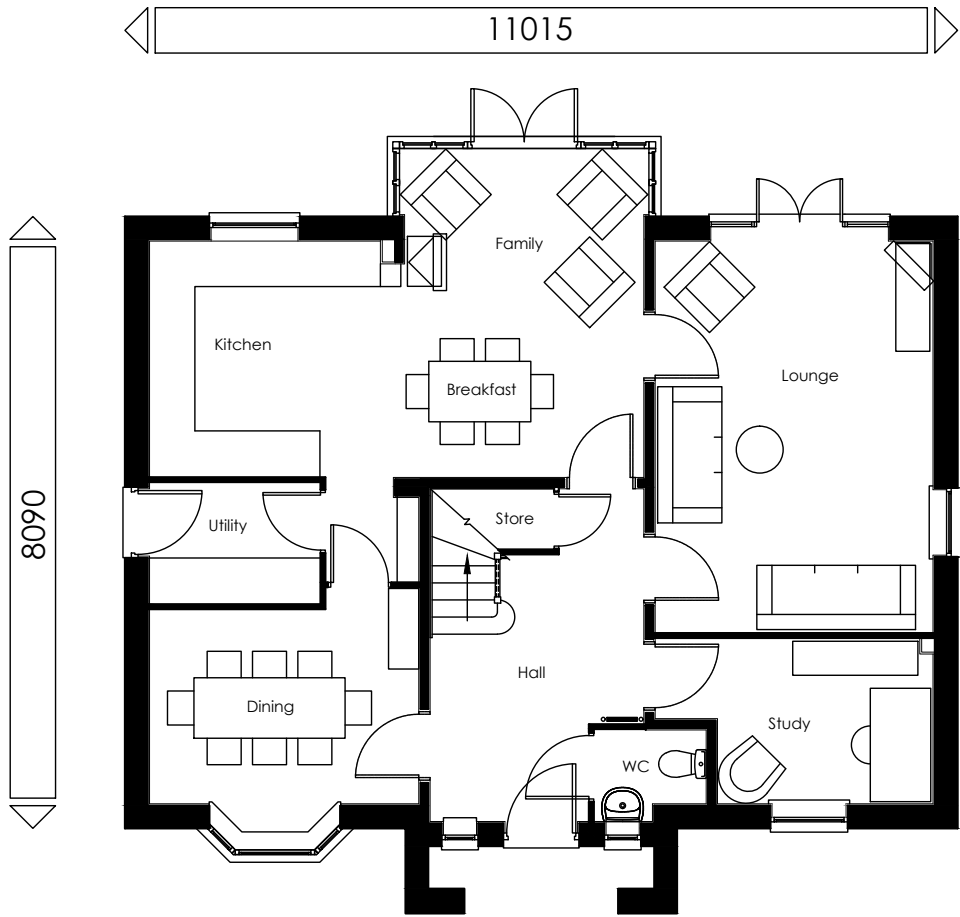

Ground Floor plan
Winstone
Floor Area = 1771sqft / 164.5m2

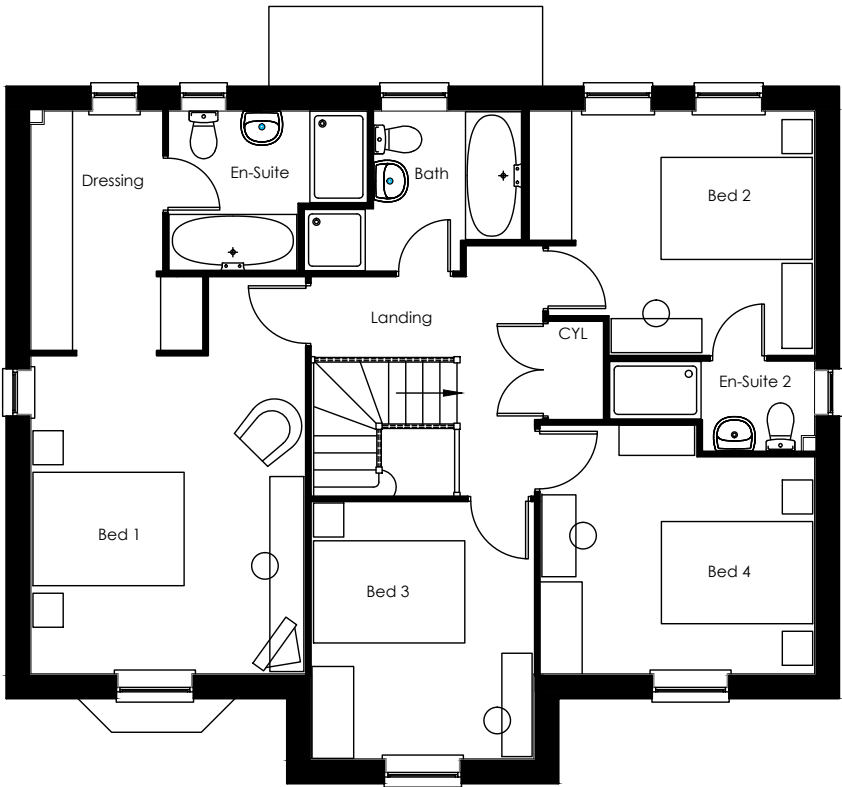

First Floor plan

Drawn by : MJW		Checked by :	
Date:	FEB '15		
© This drawing and the works depicted contains information that is the copyright of Carlton Design Partnership Ltd. This drawing may also contain copyrighted information of third parties. This drawing or part thereof may not be reproduced, re-used or altered except with the written permission of the originators. No liability will be accepted for amendments made by third parties. Scaled measurements must not be taken from this drawing. Any discrepancy or disparity must be notified to the originator in writing. This drawing may contain Ordnance Survey Data that is subject to Crown Copyright. All Rights reserved.			
Revisions			
Rev	Date	Drawn	Checked

Project:
FELPHAM.
WEST SUSSEX
PHASE 5.B - 5.C - 5.D, REPLAN.


Drawing Title:
HOUSE TYPE.
421 - WINSTONE (WIN)
FLOORPLANS.



carlton
design partnership

selwyn house, 32a castle way, southampton, so14 2aw tel: 023 8071 9400
carlton design partnership ltd reg:7326416 registered office: 7 Trinity 1&1 Old Christchurch Rd B&1 1JU

Scale: 1:100	@ A3
Drg No: WIN/PH5.B-D/150205/HT-FP	Rev:

 

\\SERVER1\DESIGN\CURRENT PROJECTS\BARRATT SOUTHAMPTON\FELPHAM WEST SUSSEX\HOUSE TYPES\PHASE 5B 5C 5D\DWH TYPE 421_ WINSTONE



Front Elevation



Side Elevation



Rear Elevation



Side Elevation

Drawn by : MJW Checked by :
Date: FEB '15
© This drawing and the works depicted contains information that is the copyright of Carlton Design Partnership Ltd. This drawing may also contain copyrighted information of third parties. This drawing or part thereof may not be reproduced, re-used or altered except with the written permission of the originators. No liability will be accepted for amendments made by third parties. Scaled measurements must not be taken from this drawing. Any discrepancy or disparity must be notified to the originator in writing. This drawing may contain Ordnance Survey Data that is subject to Crown Copyright. All Rights reserved.

Revisions			
Rev	Date	Drawn	Checked

Project:
FELPHAM.
WEST SUSSEX
PHASE 5.B - 5.C - 5.D, REPLAN.
Drawing Title:
HOUSE TYPE.
421.3 - WINSTONE.3 (WIN.3)
ELEVATIONS.



carlton

design partnership

selwyn house, 32a castle way, southampton, so14 2aw

tel: 023 8071 9400

carlton design partnership ltd reg:7326416


registered office: 7 Trinity 1st Old Christchurch Rd B11 1JU

Scale: 1:100



@ A3

Drg No: WIN.3/PH5.B-D/150205/HT-EL

Rev:

 

\\SERVER1\DESIGN\CURRENT PROJECTS\BARRATT SOUTHAMPTON\FELPHAM WEST SUSSEX\HOUSE TYPES\PHASE 5B 5C 5D\DWH TYPE 421_WINSTONE

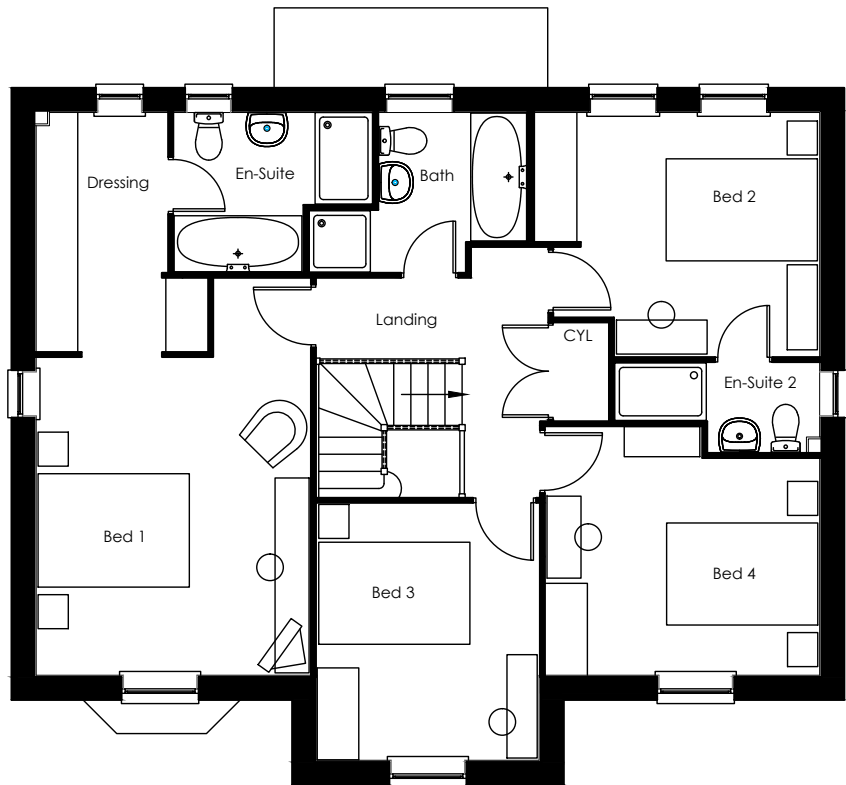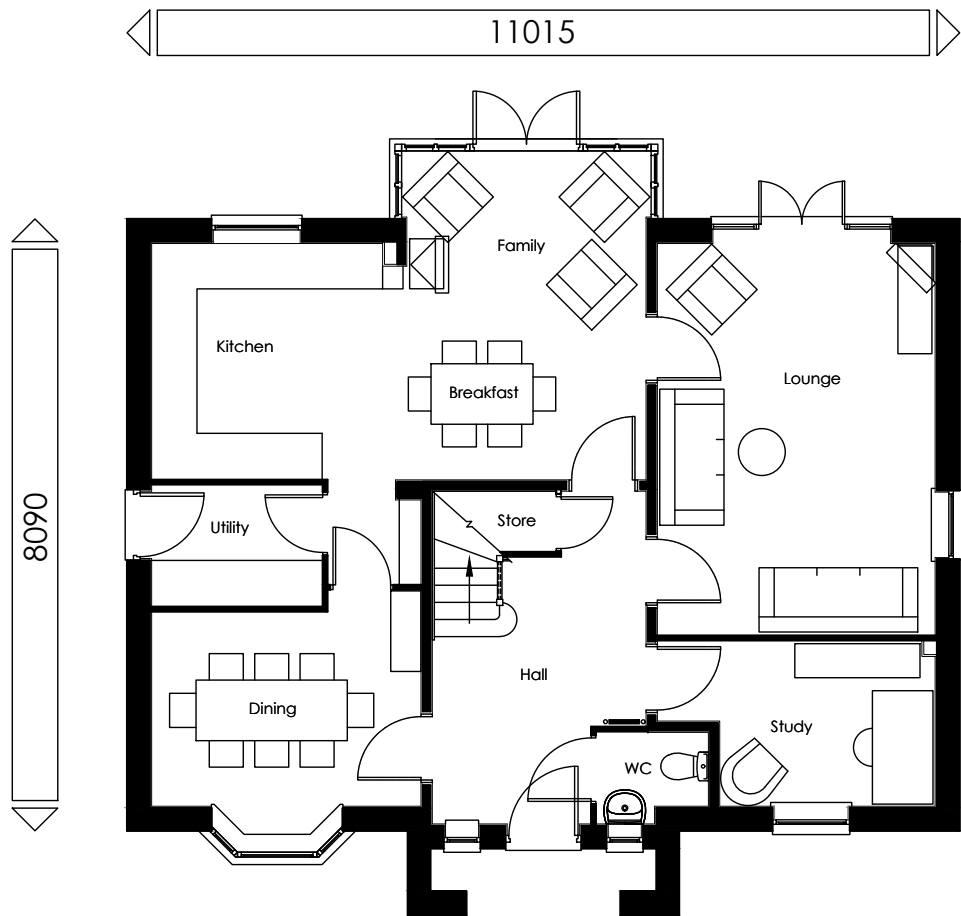

Drawn by : MJW Checked by :

Date: FEB '15

© This drawing and the works depicted contains information that is the copyright of Carlton Design Partnership Ltd. This drawing may also contain copyrighted information of third parties. This drawing or part thereof may not be reproduced, re-used or altered except with the written permission of the originators. No liability will be accepted for amendments made by third parties. Scaled measurements must not be taken from this drawing. Any discrepancy or disparity must be notified to the originator in writing. This drawing may contain Ordnance Survey Data that is subject to Crown Copyright. All Rights reserved.

Revisions			
Rev	Date	Drawn	Checked

Project:
FELPHAM.
WEST SUSSEX
PHASE 5.B - 5.C - 5.D, REPLAN.
Drawing Title:
HOUSE TYPE.
421.3 - WINSTONE.3 (WIN.3)
FLOORPLANS.



carlton
design partnership

selwyn house, 32a castle way, southampton, so14 2aw tel: 023 8071 9400
carlton design partnership ltd reg:7326416 registered office: 7 Trinity 1&1 Old Christchurch Rd B&1 1JU

Scale: 1:100 @ A3

Drg No: WIN.3/PH5.B-D/150205/HT-FP Rev:

