



This drawing and its contents are the strict copyright of Architectura Design. No reproduction without permission. Do not scale. Written dimensions to be used where given. All dimensions and details to be checked on site. FOR PLANNING PURPOSES ONLY

05/06/2026 Revision A South elevation amended

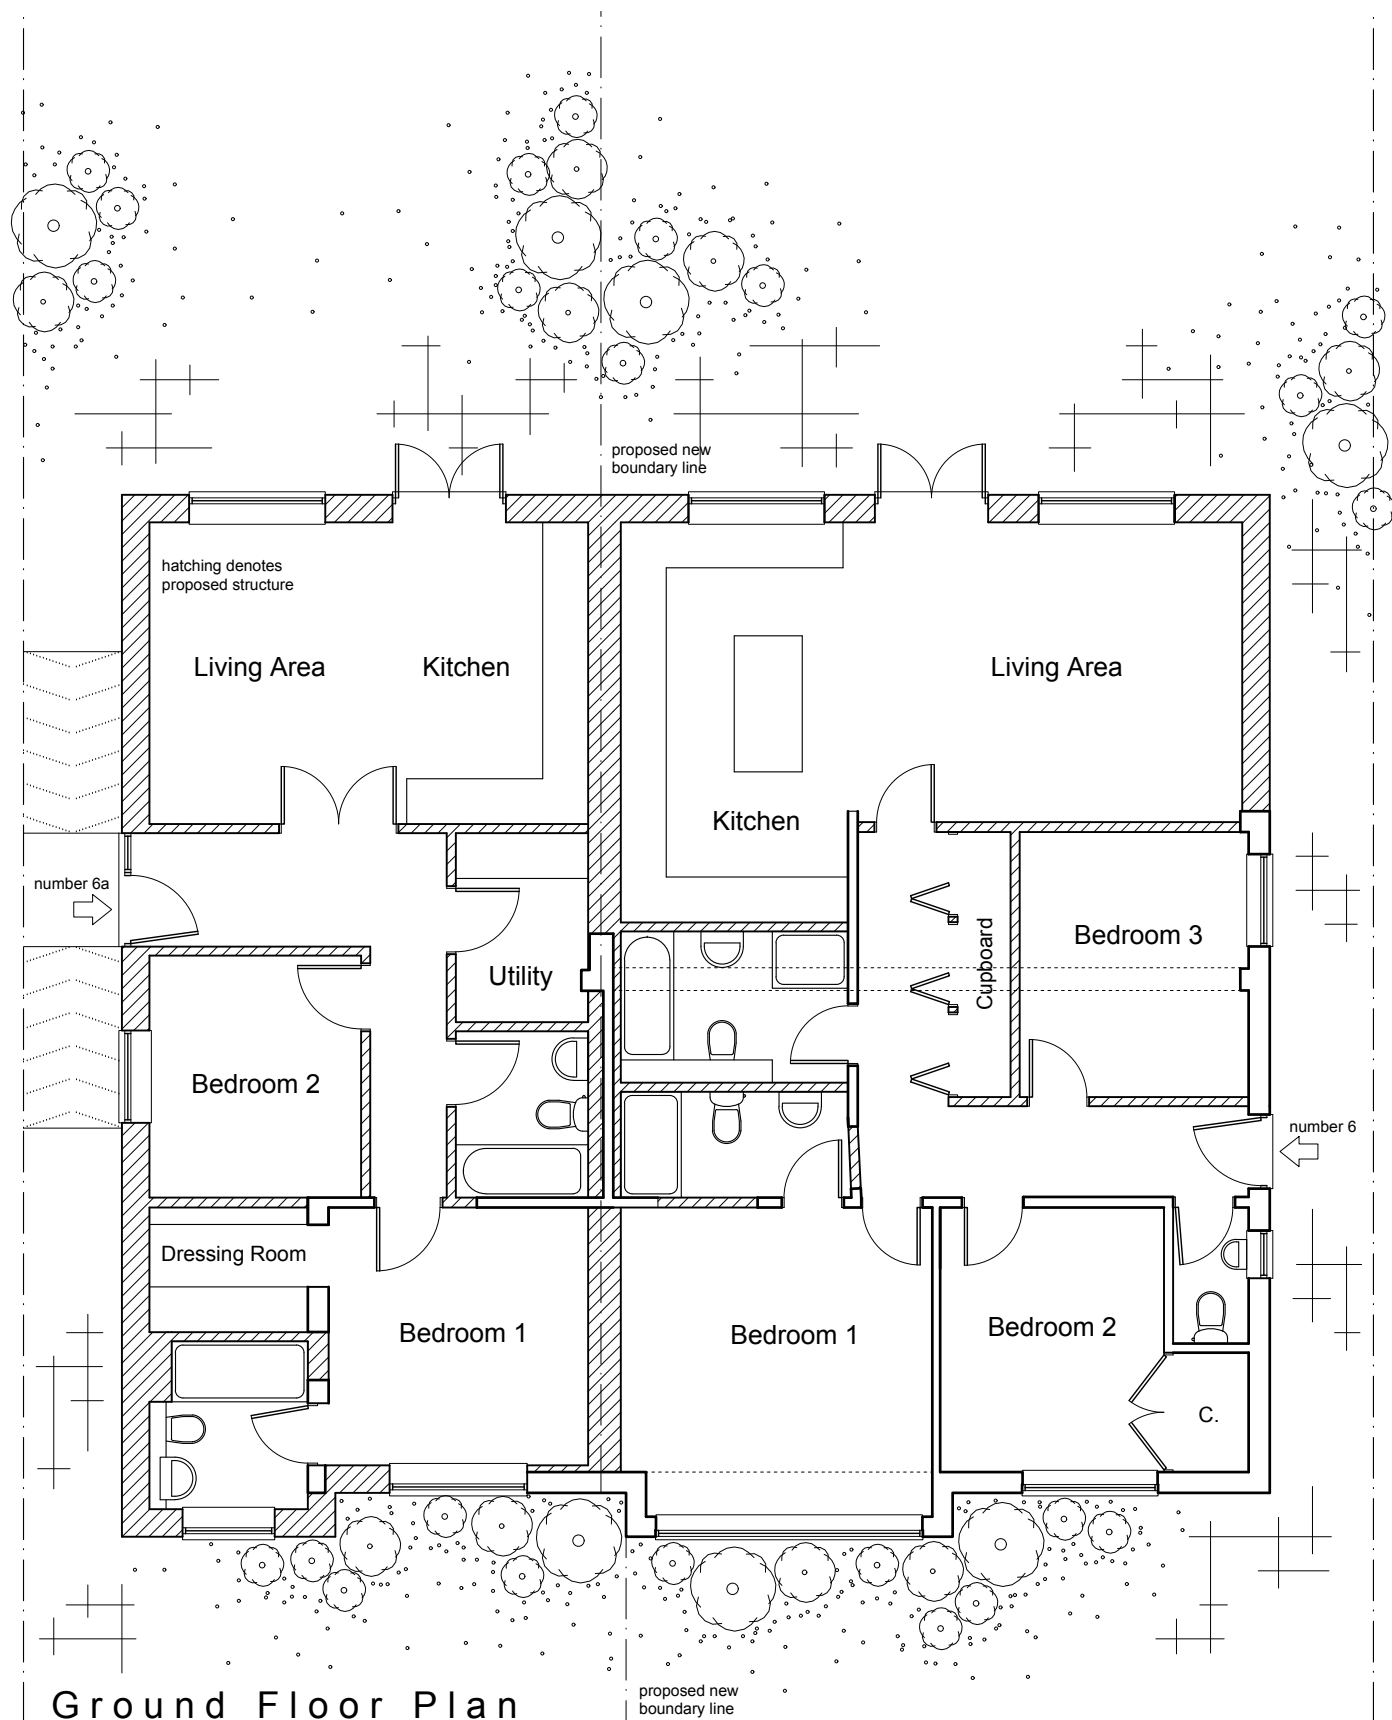

West Elevation

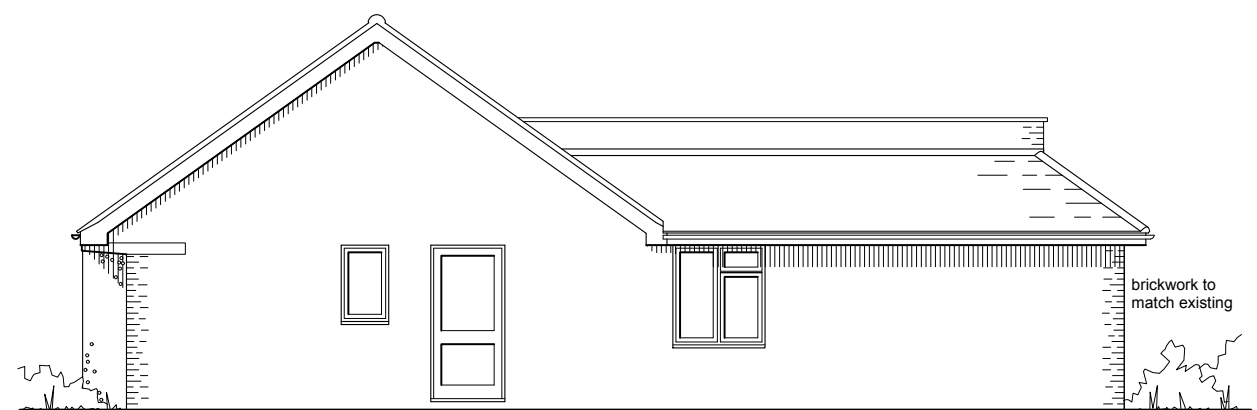

South Elevation

Architectura
Architectural Design & Drawing Service

Proposed Extension and New Dwelling
at 6 Ormesby Crescent, Felpham
for Mr J Bryant & Mr S Bryant
Drawing P01a June 2025 Scale 1:100 @ A3
Planning Drawing - Proposed Floor Plan & Elevations

0 1 2 3 4 metres