




RevNo	Revision note	Date	Signature	Checked
-------	---------------	------	-----------	---------

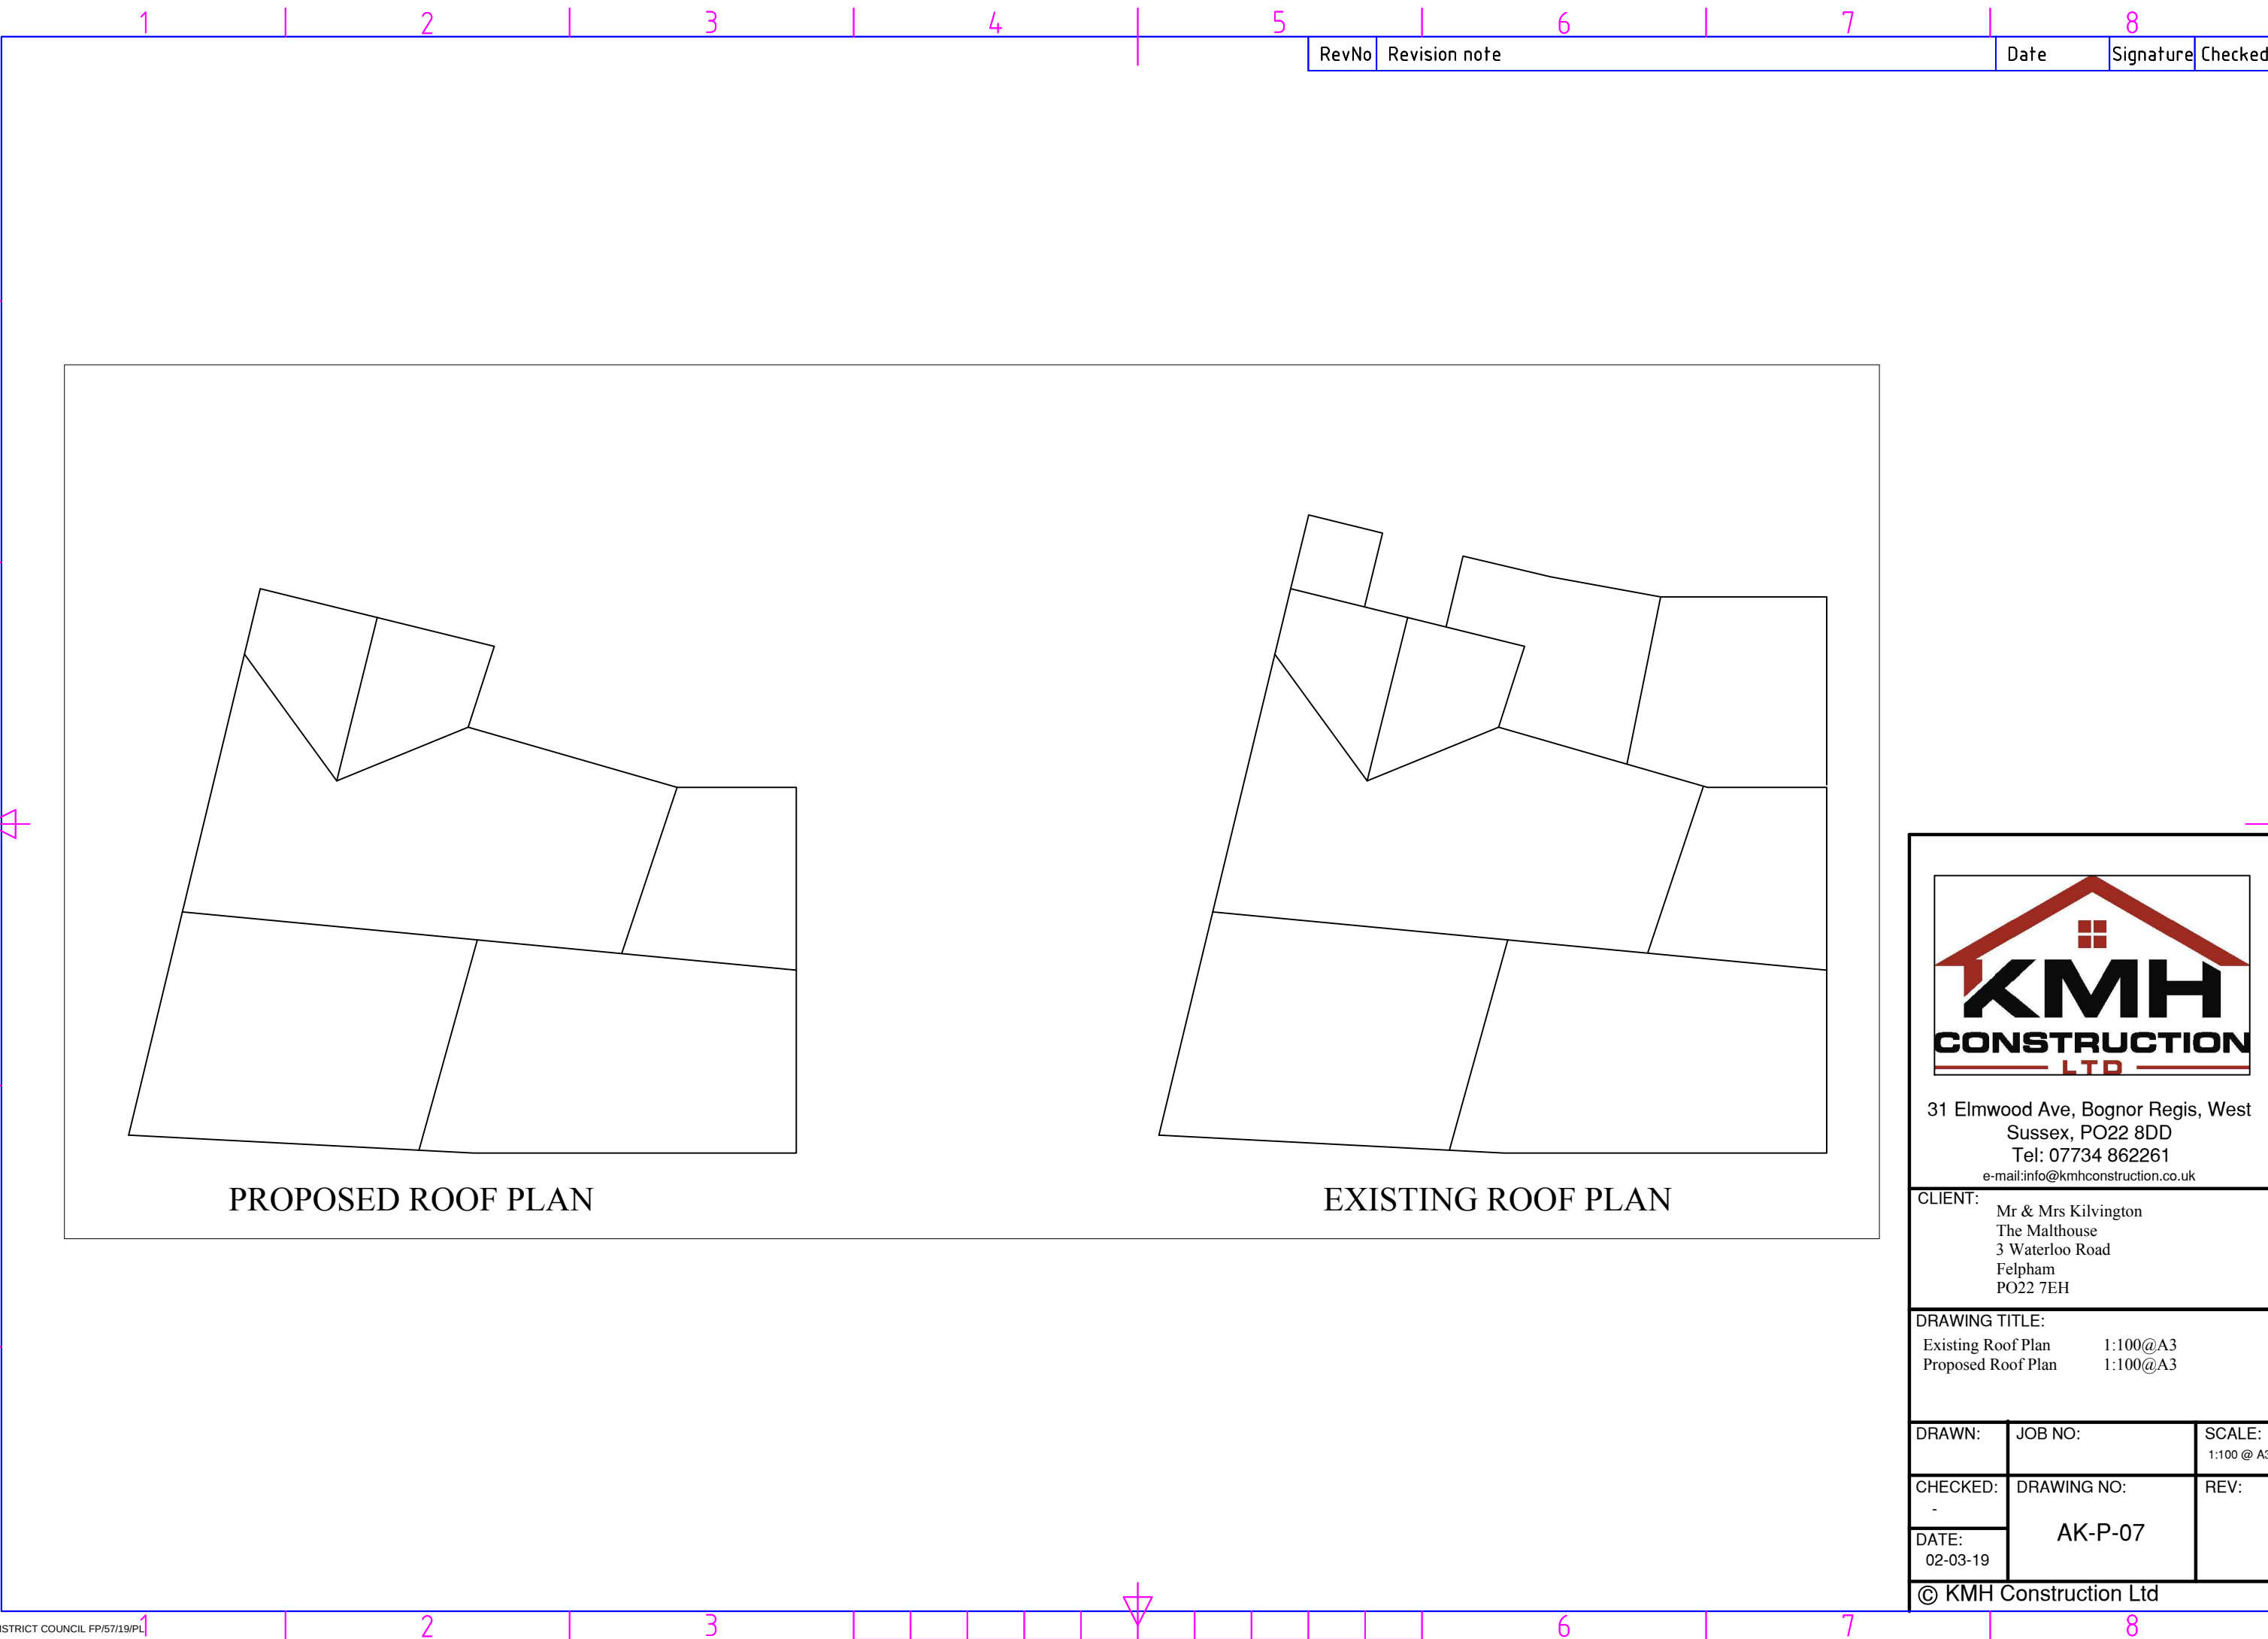

31 Elmwood Ave, Bognor Regis, West
Sussex, PO22 8DD
Tel: 07734 862261
e-mail: info@kmhconstruction.co.uk

CLIENT: Mr & Mrs Kilvington
The Malthouse
3 Waterloo Road
Felpham
PO22 7EH

DRAWING TITLE:
Existing Roof Plan 1:100@A3
Proposed Roof Plan 1:100@A3

DRAWN:	JOB NO:	SCALE: 1:100 @ A3
CHECKED: -	DRAWING NO: AK-P-07	REV:
DATE: 02-03-19		

© KMH Construction Ltd