





EXISTING REAR ELEVATION



EXISTING FRONT ELEVATION

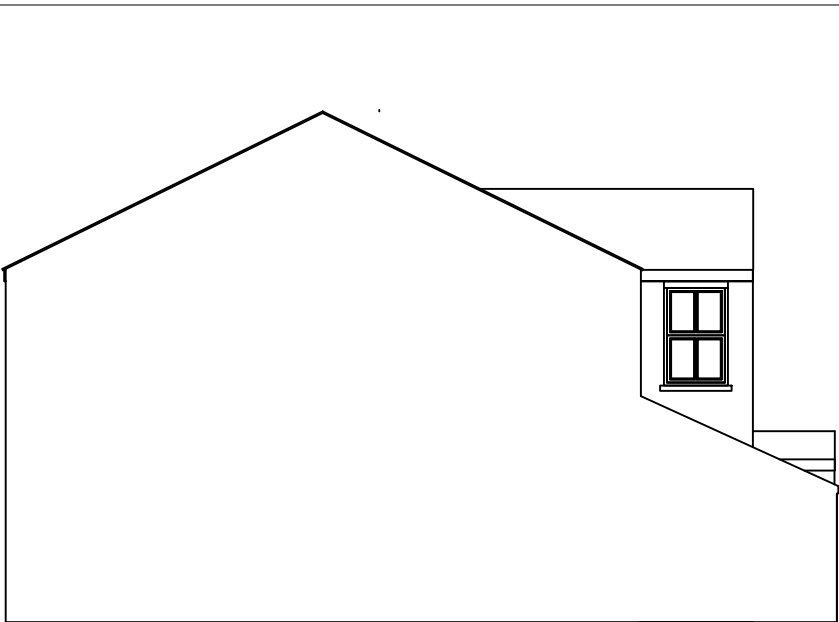

EXISTING SOUTH ELEVATION

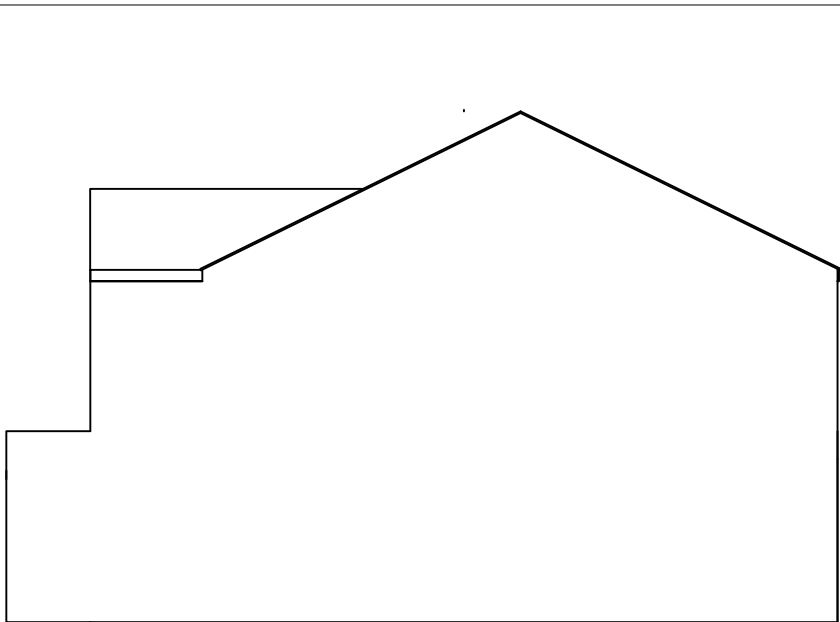

EXISTING NORTH ELEVATION

Elevations Scale 1:100@ A3



31 Elmwood Ave, Bognor Regis, West  
Sussex, PO22 8DD  
Tel: 07734 862261  
e-mail:info@kmhconstruction.co.uk

CLIENT: Mr & Mrs Kilvington  
The Malthouse  
3 Waterloo Road  
Felpham  
PO22 7EH

DRAWING TITLE:  
Existing Elevations

|                   |                        |                      |
|-------------------|------------------------|----------------------|
| DRAWN:            | JOB NO:<br>AK-P-01     | SCALE:<br>1:100 @ A3 |
| CHECKED:<br>-     | DRAWING NO:<br>AK-P-01 | REV:                 |
| DATE:<br>02-03-19 |                        |                      |

© KMH Construction Ltd