


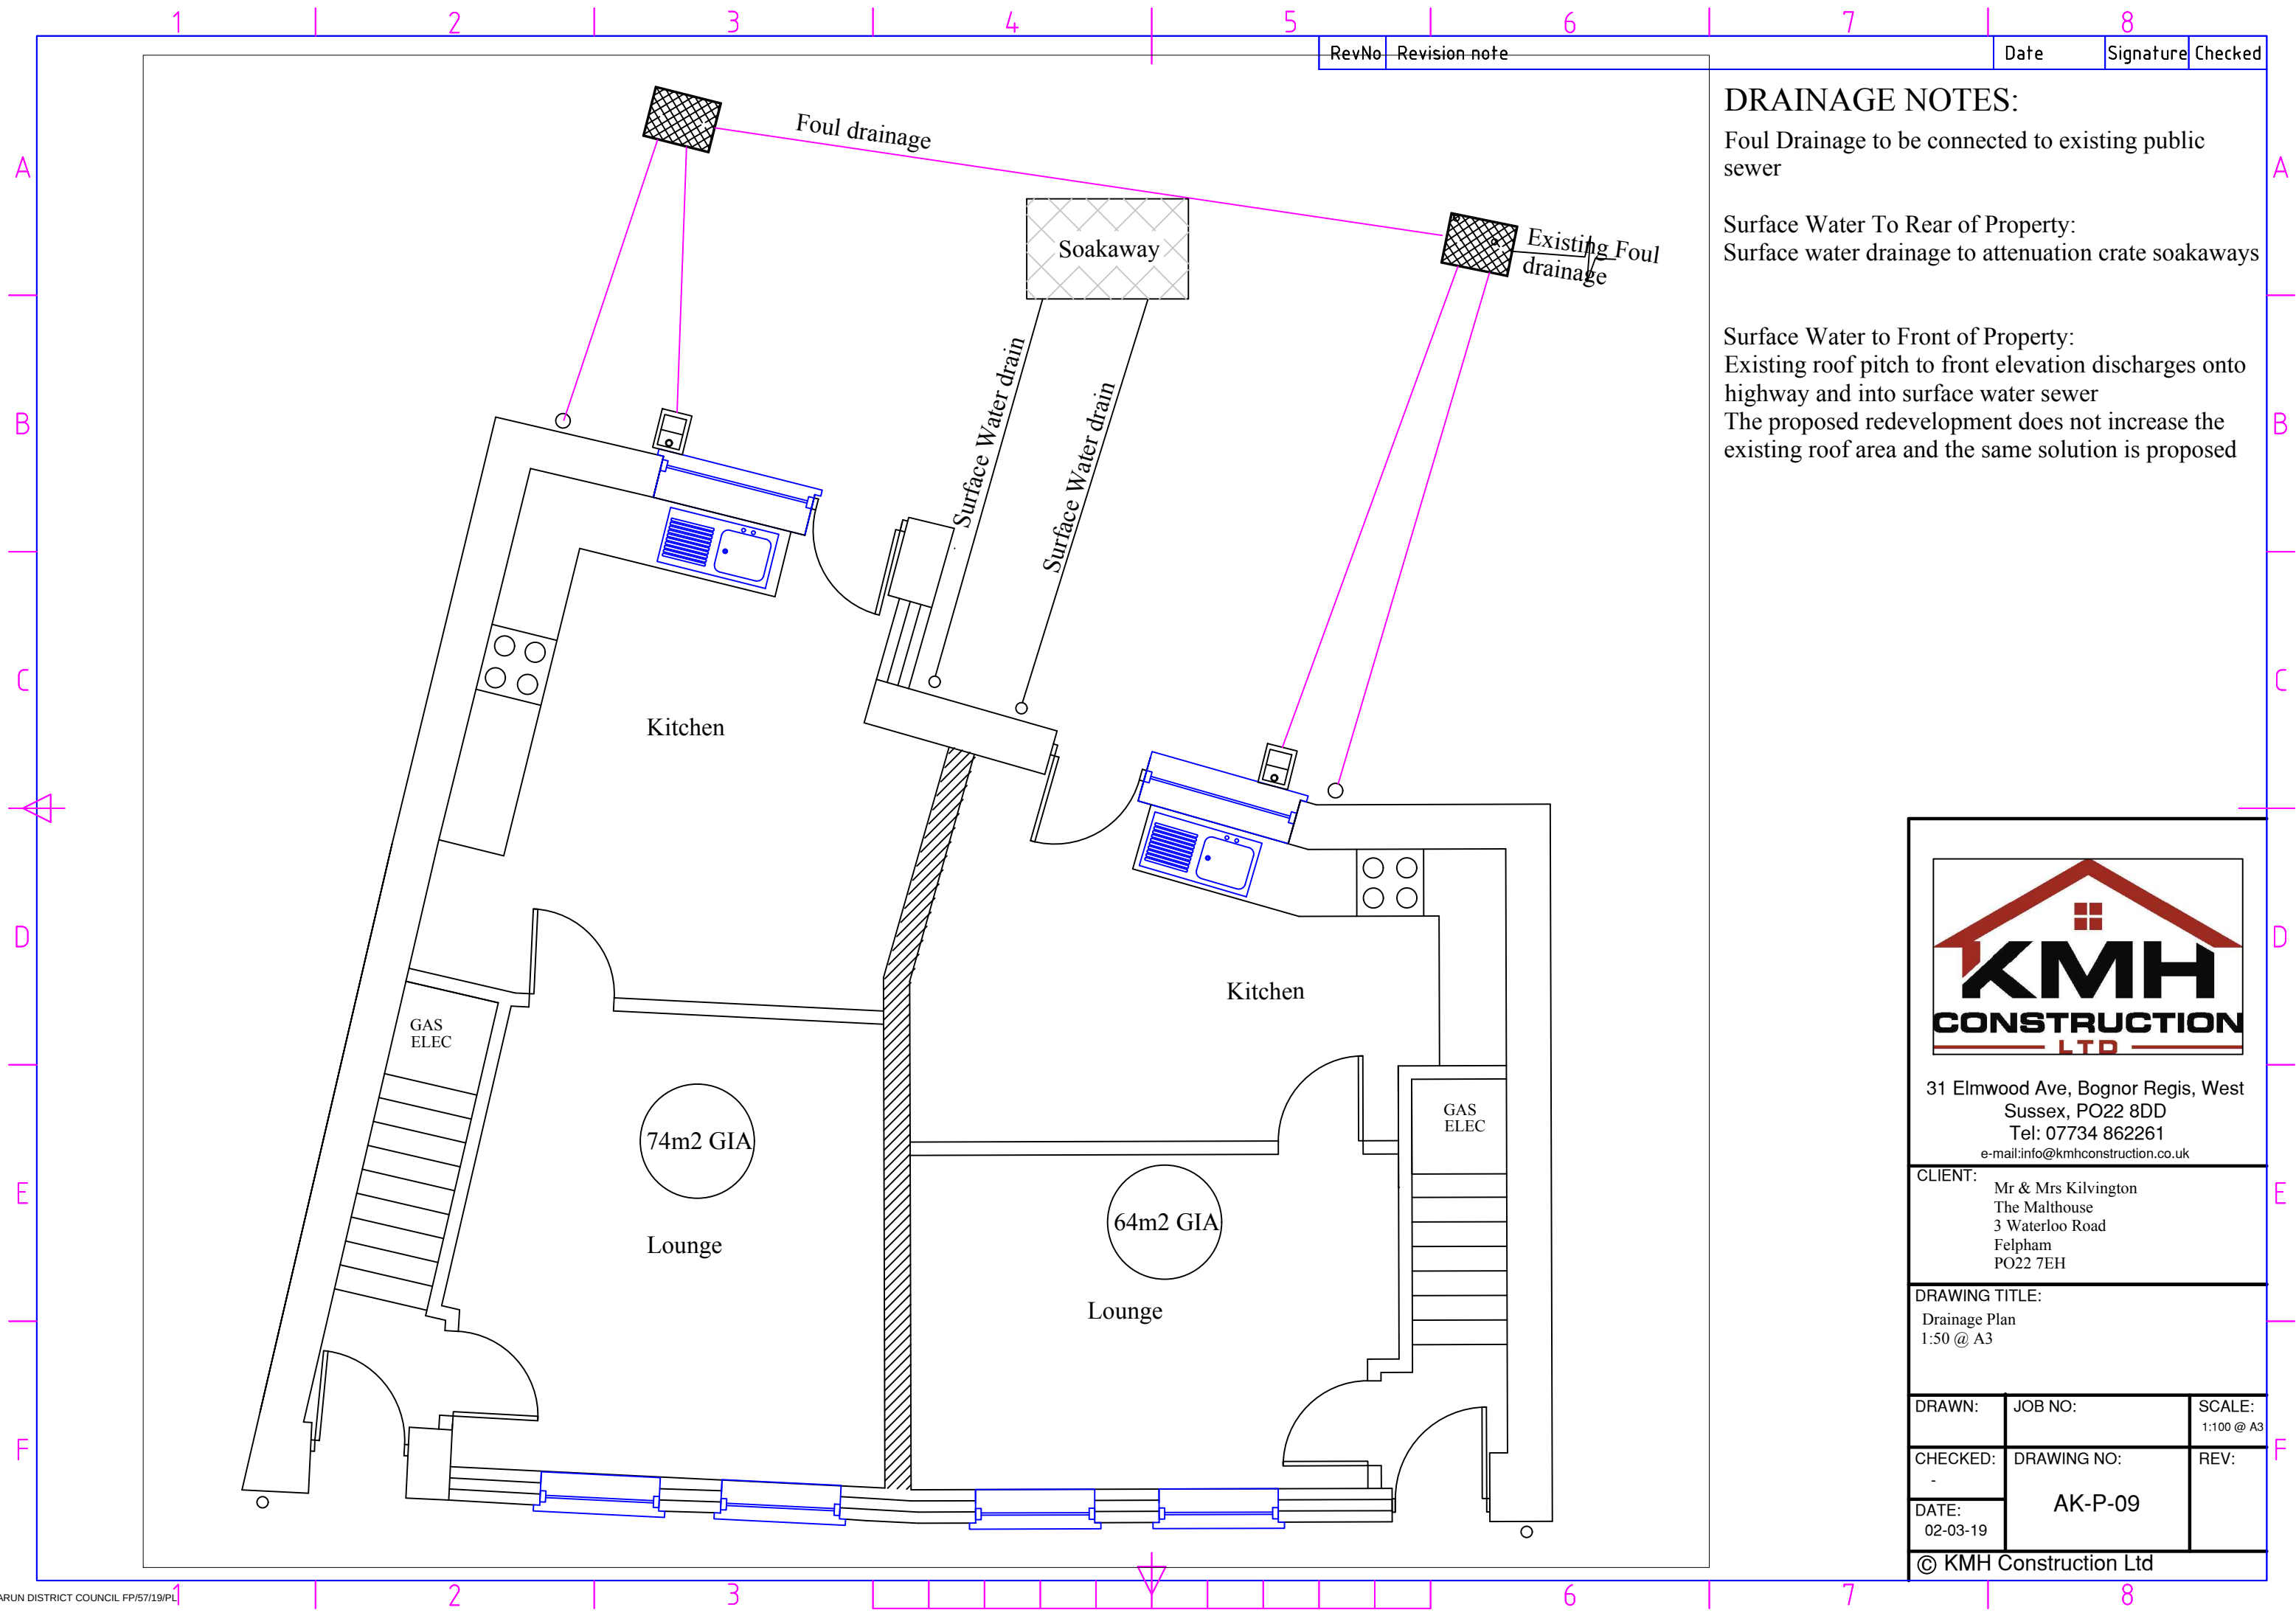

RevNo	Revision note	Date	Signature	Checked
-------	---------------	------	-----------	---------

DRAINAGE NOTES:

Foul Drainage to be connected to existing public sewer

Surface Water To Rear of Property:
Surface water drainage to attenuation crate soakaways

Surface Water to Front of Property:
Existing roof pitch to front elevation discharges onto highway and into surface water sewer
The proposed redevelopment does not increase the existing roof area and the same solution is proposed



31 Elmwood Ave, Bognor Regis, West
Sussex, PO22 8DD
Tel: 07734 862261
e-mail: info@kmhconstruction.co.uk

CLIENT: Mr & Mrs Kilvington
The Malthouse
3 Waterloo Road
Felpham
PO22 7EH

DRAWING TITLE:
Drainage Plan
1:50 @ A3

DRAWN:	JOB NO:	SCALE: 1:100 @ A3
CHECKED: -	DRAWING NO: AK-P-09	REV:
DATE: 02-03-19		

© KMH Construction Ltd