



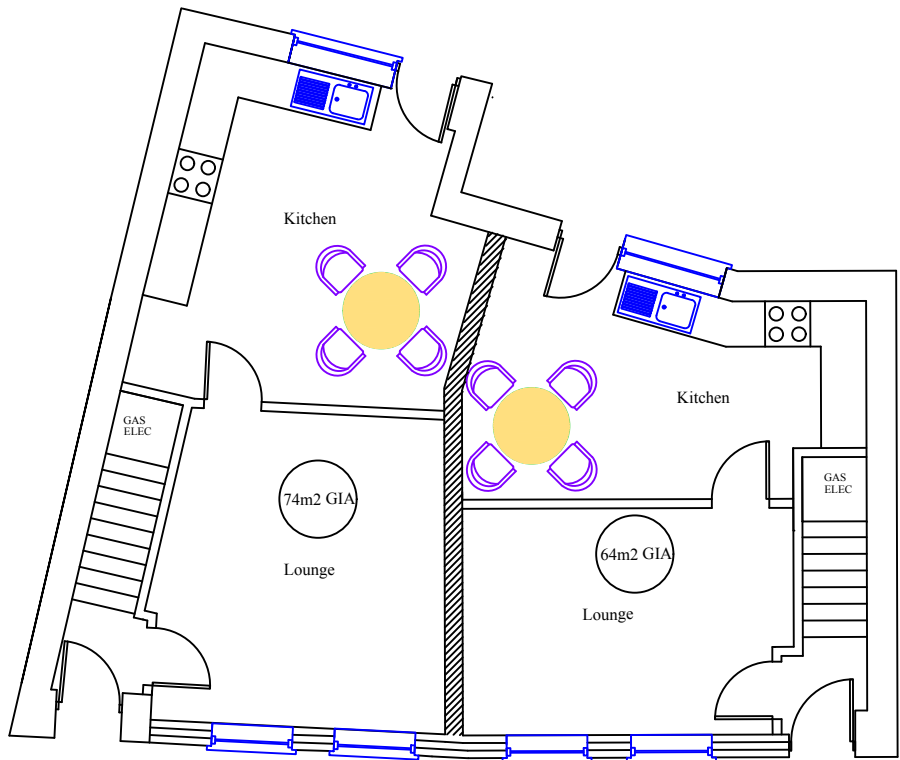

PROPOSED GROUND FLOOR

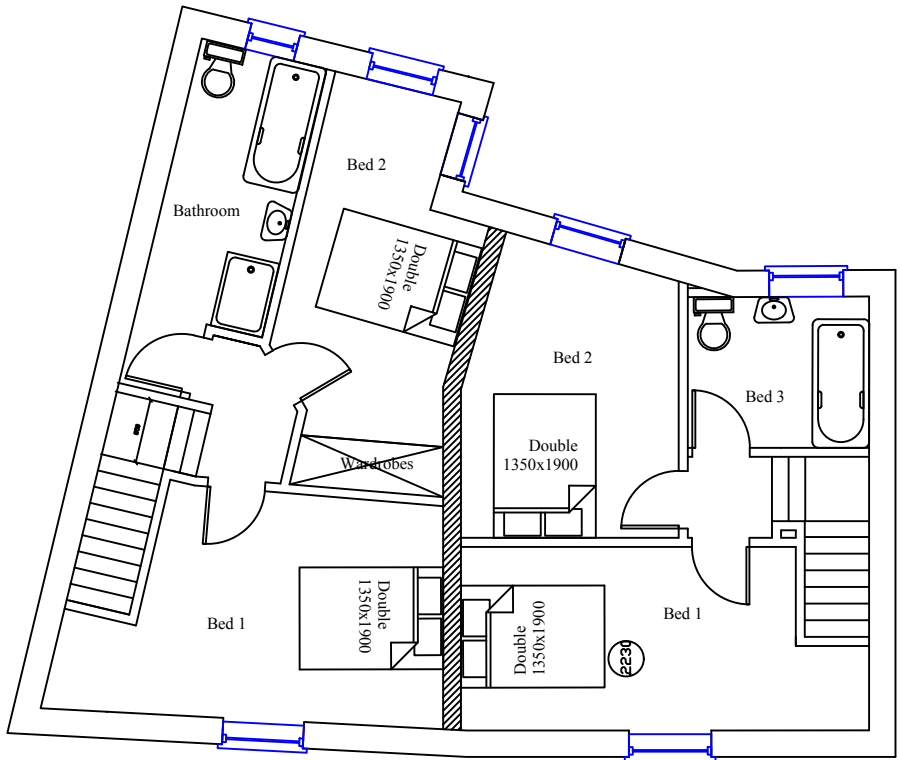

PROPOSED 1ST FLOOR



31 Elmwood Ave, Bognor Regis, West
Sussex, PO22 8DD
Tel: 07734 862261
e-mail: info@kmhconstruction.co.uk

CLIENT:
Mr & Mrs Kilvington
The Malthouse
3 Waterloo Road
Felpham
PO22 7EH

DRAWING TITLE:
Proposed Floor Plans

DRAWN:	JOB NO:	SCALE: 1:100 @ A3
CHECKED:	DRAWING NO: AK-P-04	REV:
DATE: 20-03-19		

© KMH Construction Ltd