




PROPOSED REAR ELEVATION

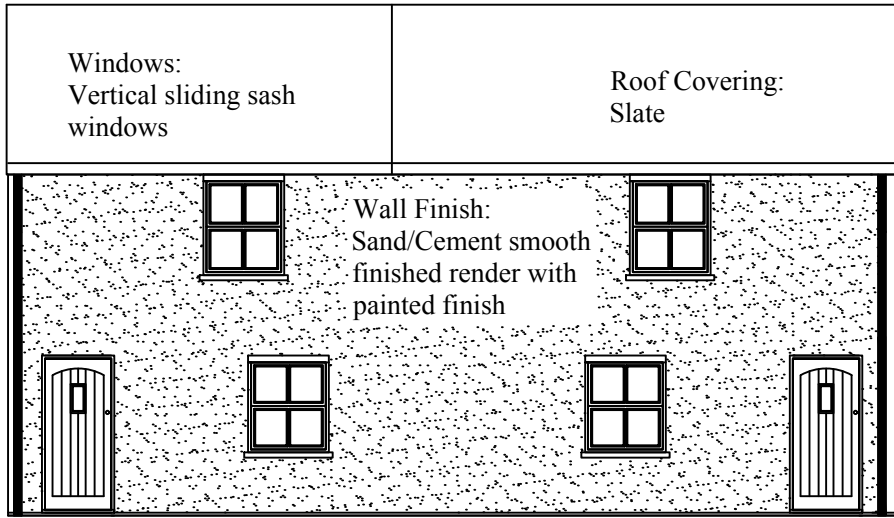


PROPOSED FRONT ELEVATION

Windows:
Vertical sliding sash
windows


Roof Covering:
Slate

Wall Finish:
Sand/Cement smooth
finished render with
painted finish

Entrance Doors:
Oak with varnished finish

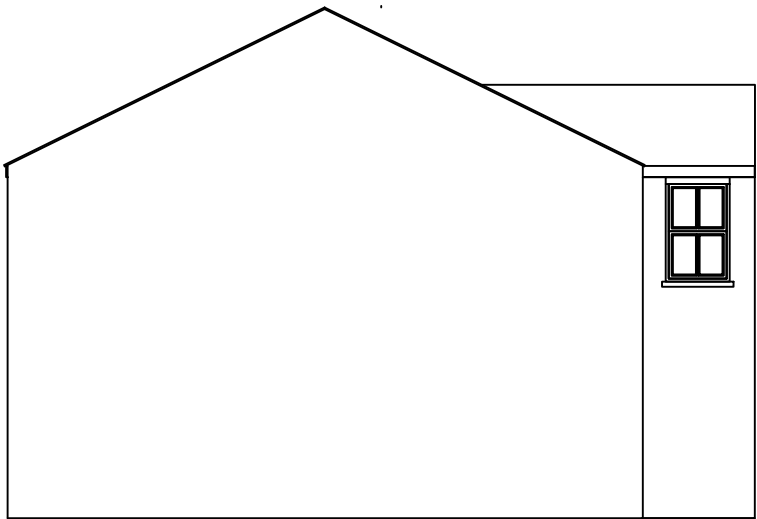

PROPOSED SOUTH ELEVATION

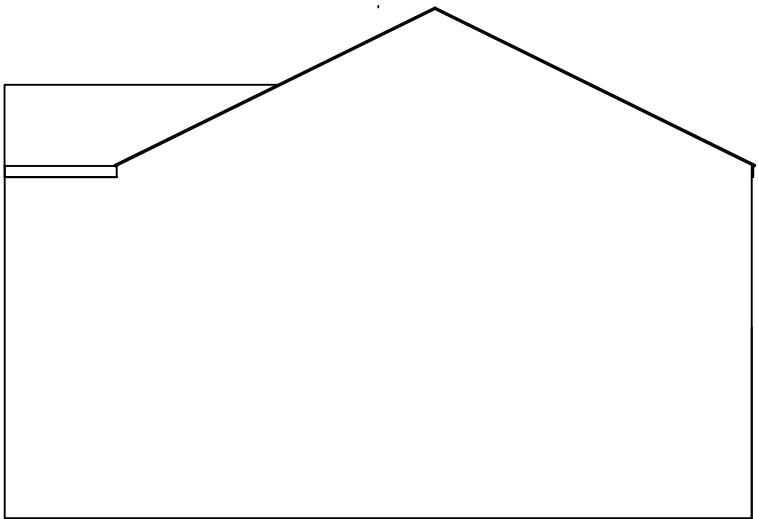

PROPOSED NORTH ELEVATION



31 Elmwood Ave, Bognor Regis, West
Sussex, PO22 8DD
Tel: 07734 862261
e-mail: info@kmhconstruction.co.uk

CLIENT:
Mr & Mrs Kilvington
The Malthouse
3 Waterloo Road
Felpham
PO22 7EH

DRAWING TITLE:
Proposed Elevations

DRAWN:	JOB NO:	SCALE: 1:100 @ A3
CHECKED: -	DRAWING NO: AK-P-02	REV: 1
DATE: 06-07-19		

© KMH Construction Ltd