

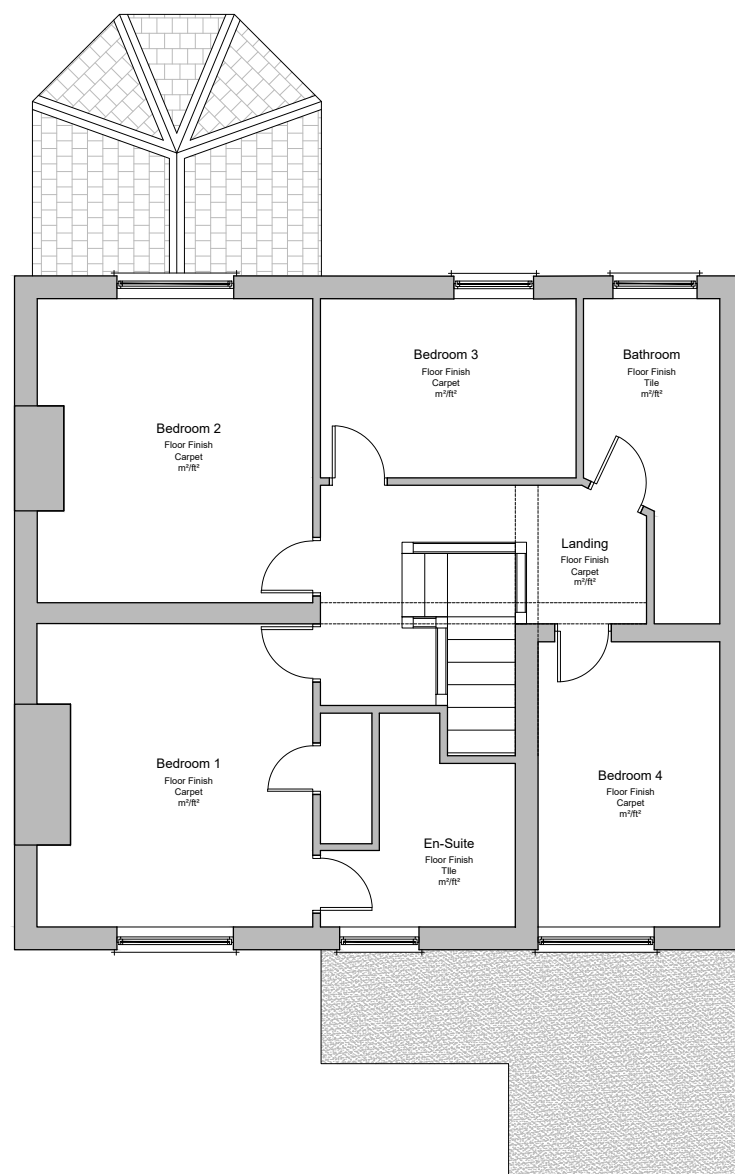


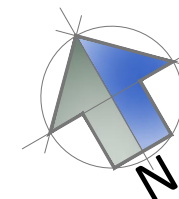

Existing First Floor Plan

0 1m 5m 10m
scale 1:100

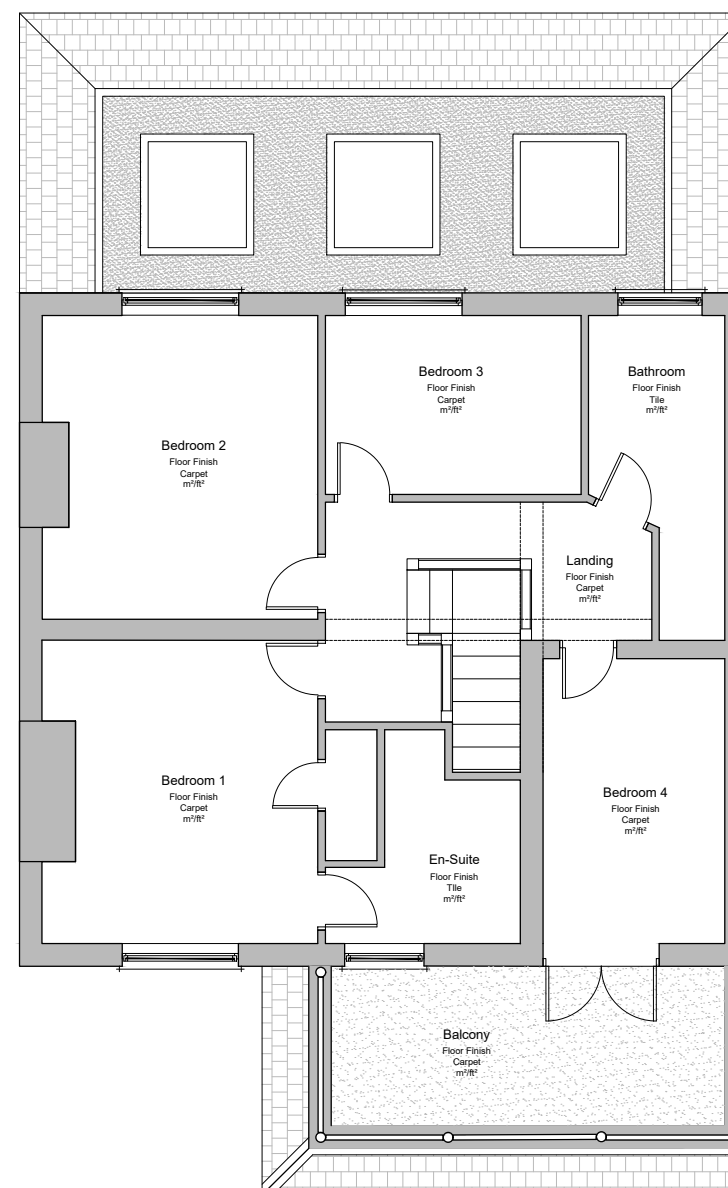

Proposed First Floor Plan

0 1m 5m 10m
scale 1:100



E: Cre8tivelines@outlook.com M:07500181917
No.2 Old School, Old School Lane, Fittleworth, RH20 1JZ

THESE DRAWINGS ARE FOR PLANNING PERMISSION ONLY.
ALL MEASUREMENTS TO BE TAKEN ON SITE FOR BUILDING
WORKS.

PROJECT Howard, No.45	DRAWING NO. 1475-P004	SCALE 1:100 @ A3	11	A
ADDRESS No.45 Crossbush Road Felpham	DRAWING TITLE Existing & Proposed First Floor Plans	DRAWN BY CRE8TIVE LINES - ROZ NOWAK		
ARUN DISTRICT COUNCIL FP/58/21/HH PO22 7LT		March 2021		