

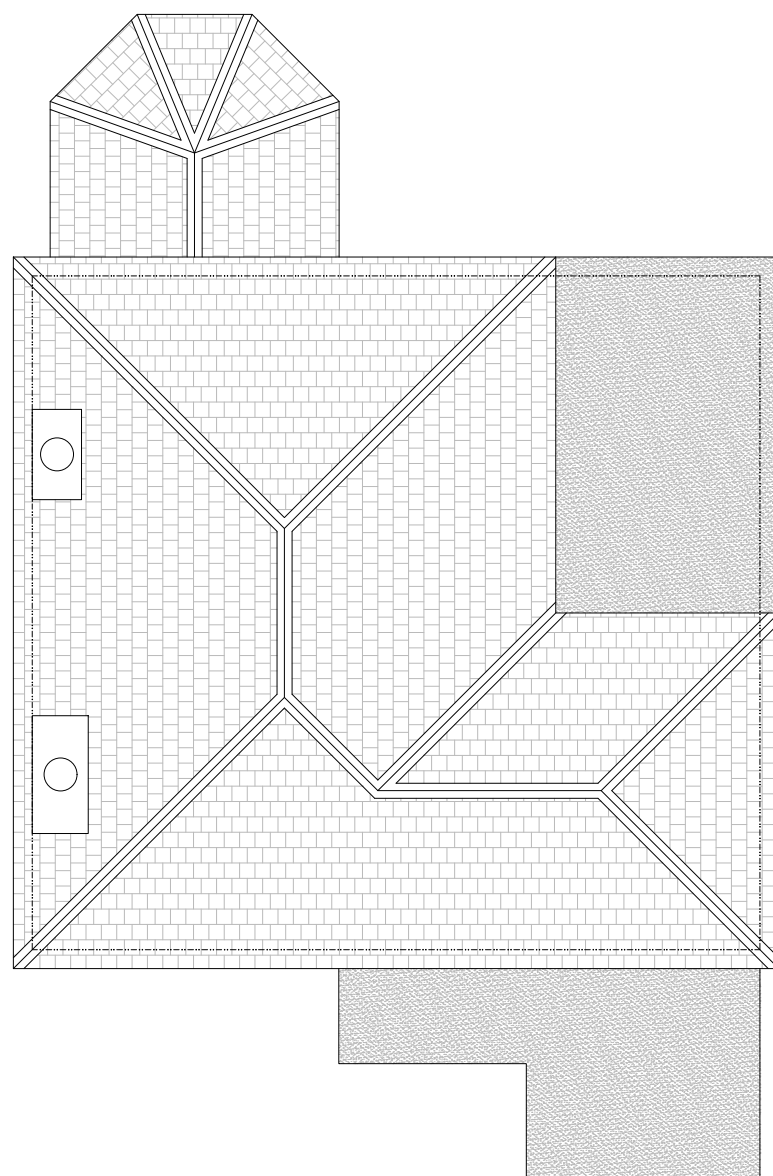


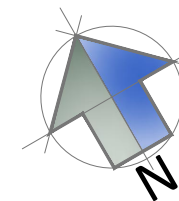

Existing Roof Plans

0 1m 5m 10m
scale 1:100

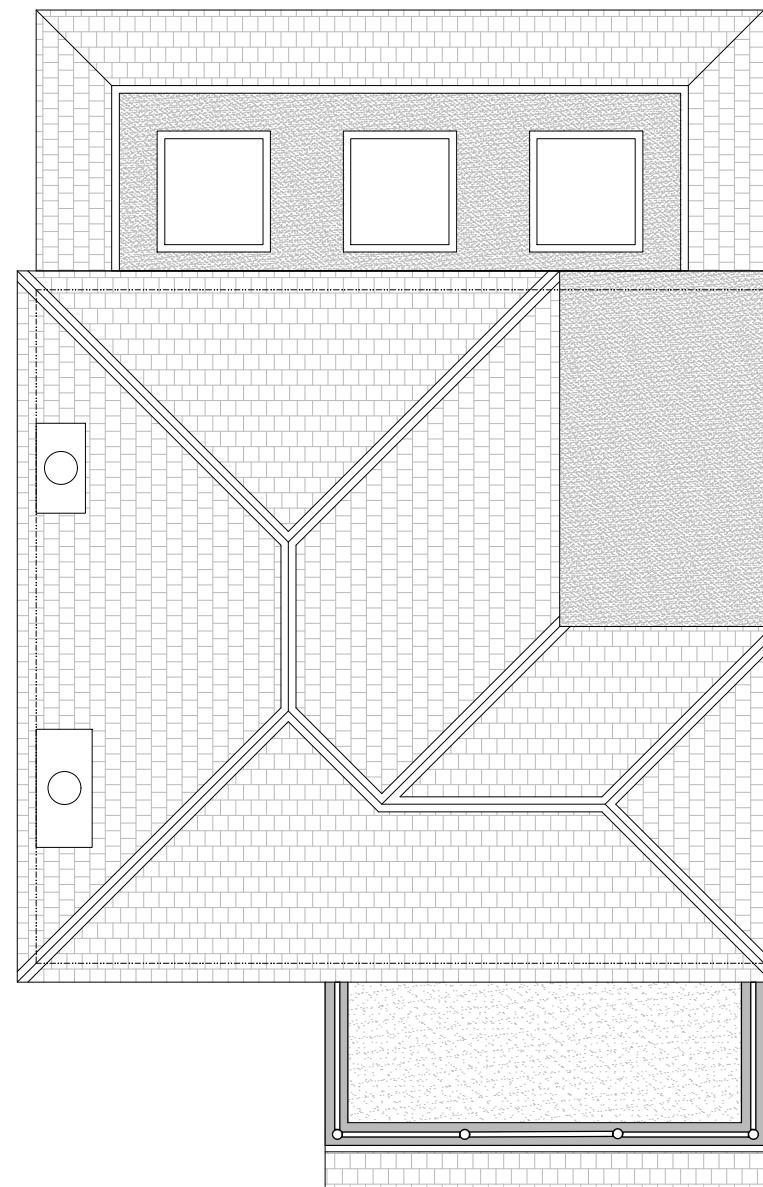

Proposed Roof Plans

0 1m 5m 10m
scale 1:100

PROJECT Howard, No.45

DRAWING NO. 1475-P005

SCALE 1:100 @ A3

11

A

ADDRESS
No.45 Crossbush Road
Felpham

DRAWING TITLE
Existing & Proposed Roof Plans

DRAWN BY
CRE8TIVE LINES - ROZ NOWAK

March 2021



E: Cre8tivelines@outlook.com M:07500181917
No.2 Old School, Old School Lane, Fittleworth, RH20 1JZ

THESE DRAWINGS ARE FOR PLANNING PERMISSION ONLY.
ALL MEASUREMENTS TO BE TAKEN ON SITE FOR BUILDING
WORKS.