


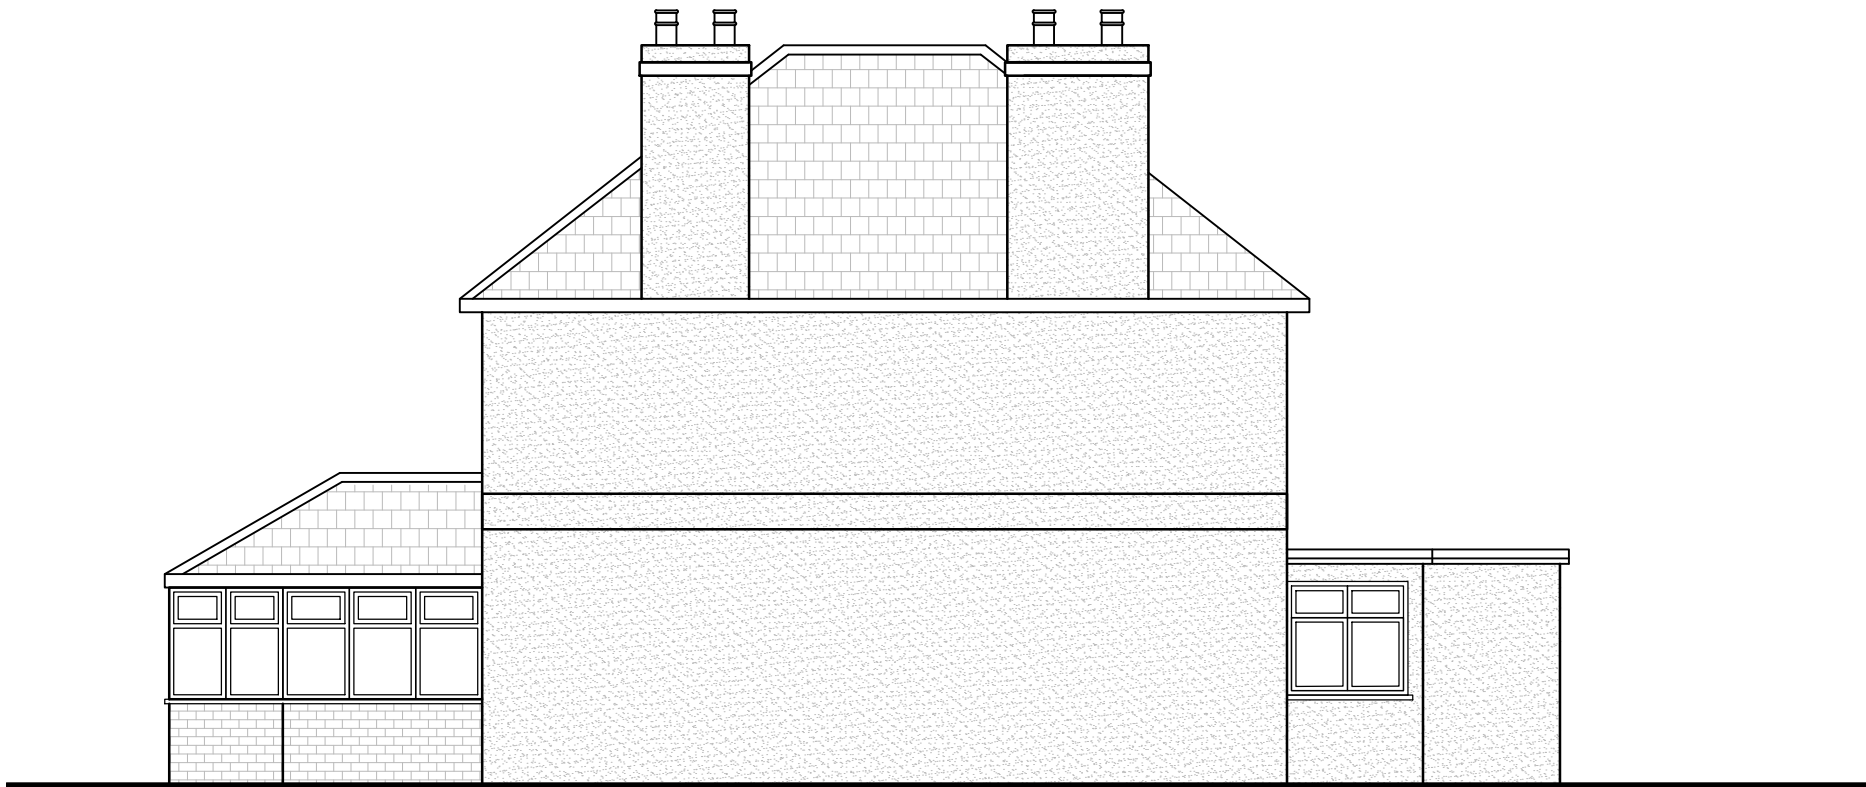


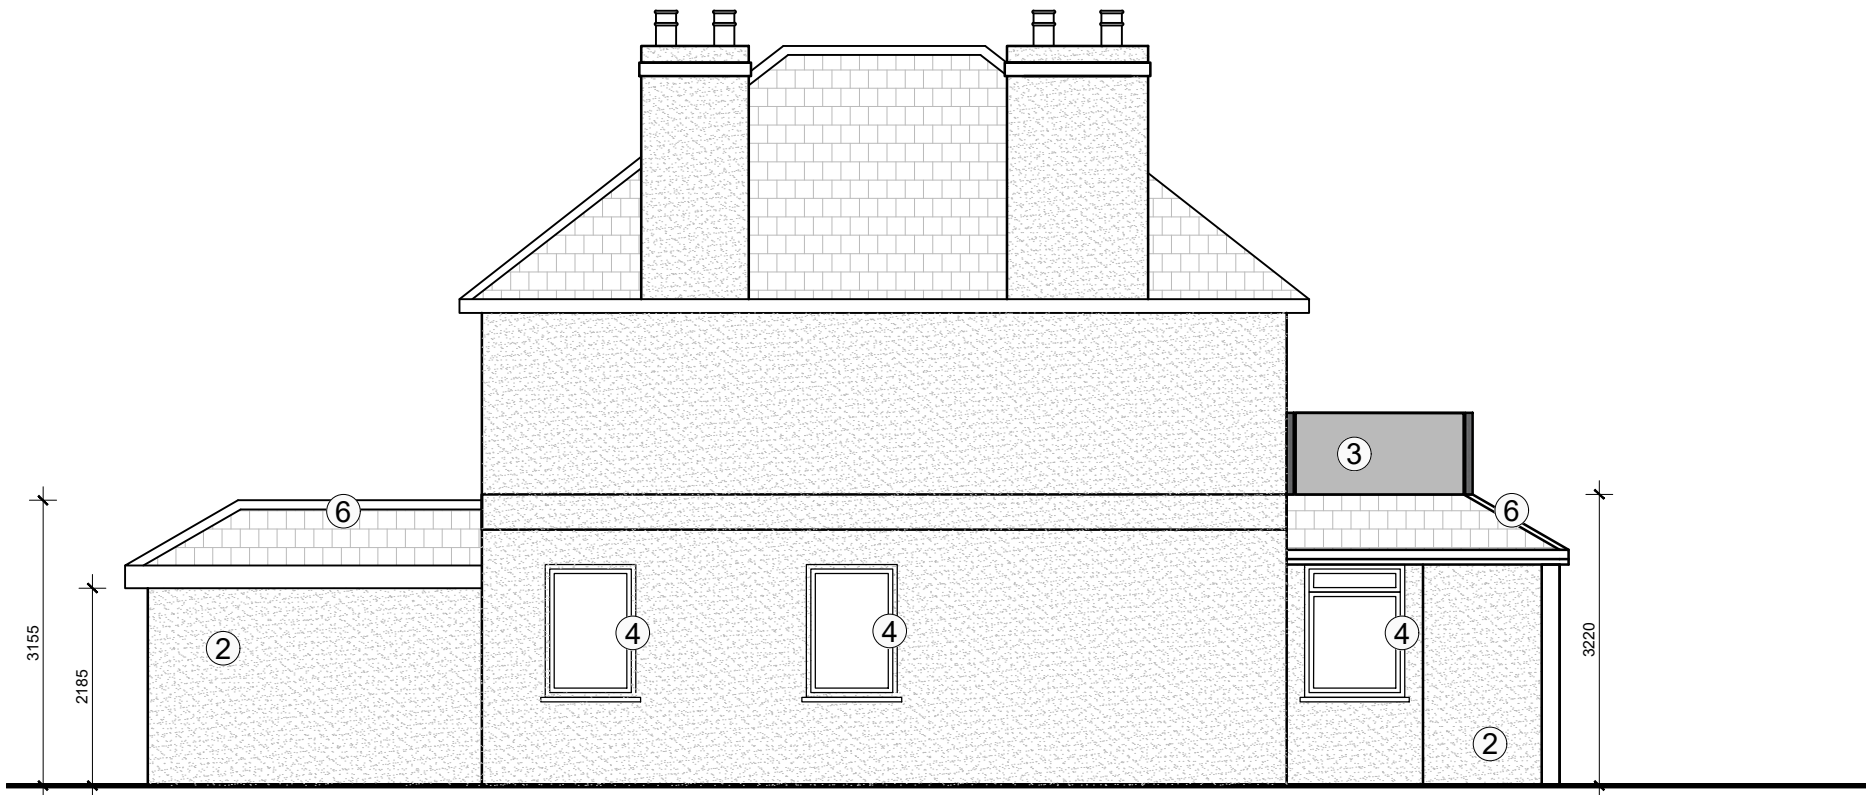

Existing West Elevation

 

Proposed West Elevation

 

	PROJECT Howard, No.45	DRAWING NO. 1475-P301	SCALE 1:100 @ A3	11	A
	ADDRESS No.45 Crossbush Road Felpham	DRAWING TITLE Existing & Proposed West Elevation	DRAWN BY CRE8TIVE LINES - ROZ NOWAK		
ARUN DISTRICT COUNCIL FP/58/21/HH PO22 7LT					

- Proposed Material Key :
- 1. Composite Cladding
 - 2. Render Painted White
 - 3. Frosted Glass
 - 4. PVC Window/Door
 - 5. Aluminum Bifold doors
 - 6. Tile Roof



E: Cre8tivelines@outlook.com M:07500181917
No.2 Old School,Old School Lane,Fittleworth,RH20 1JZ

THESE DRAWINGS ARE FOR PLANNING PERMISSION ONLY.
ALL MEASUREMENTS TO BE TAKEN ON SITE FOR BUILDING
WORKS.