

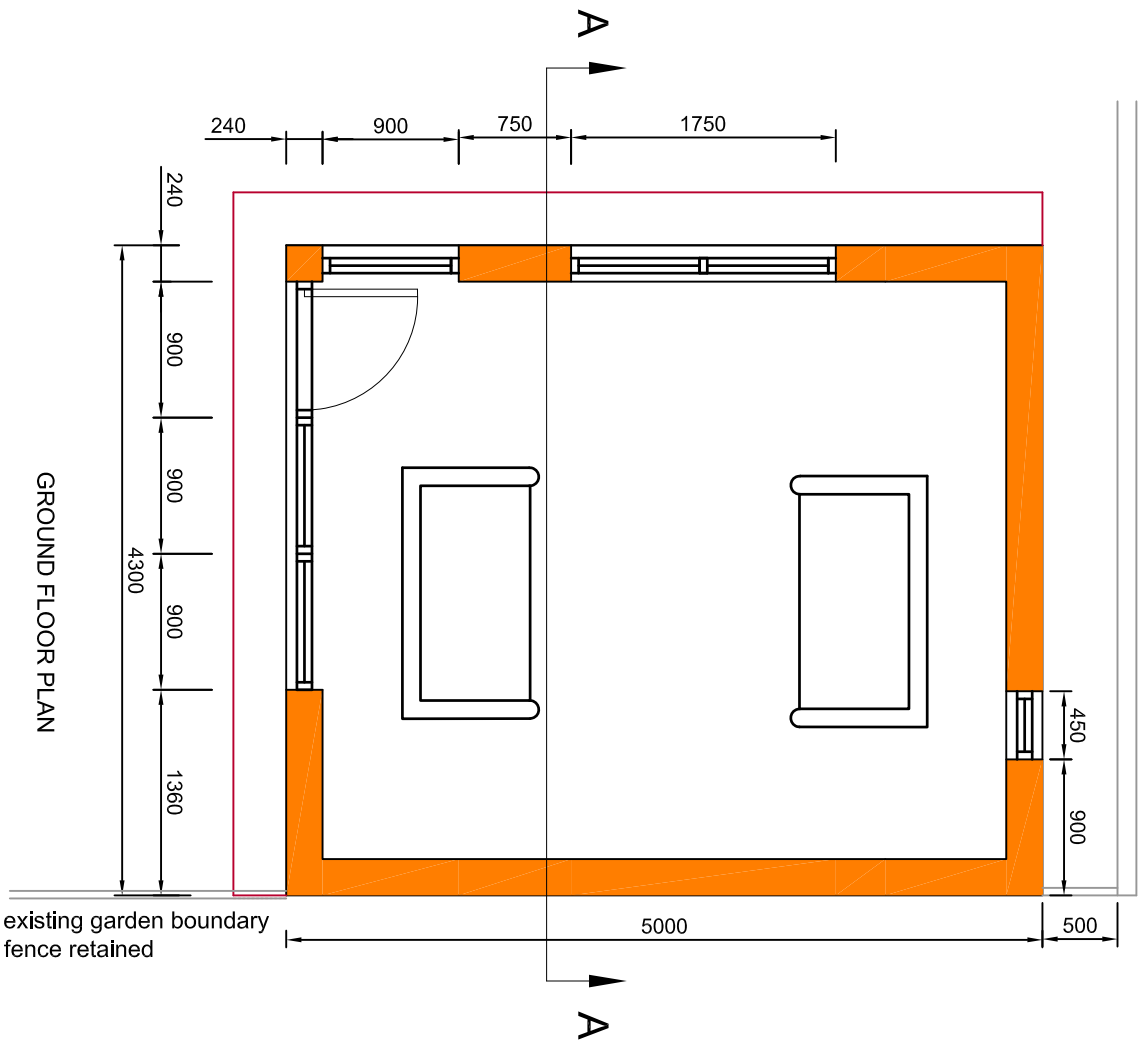


existing garden boundary
wall retained

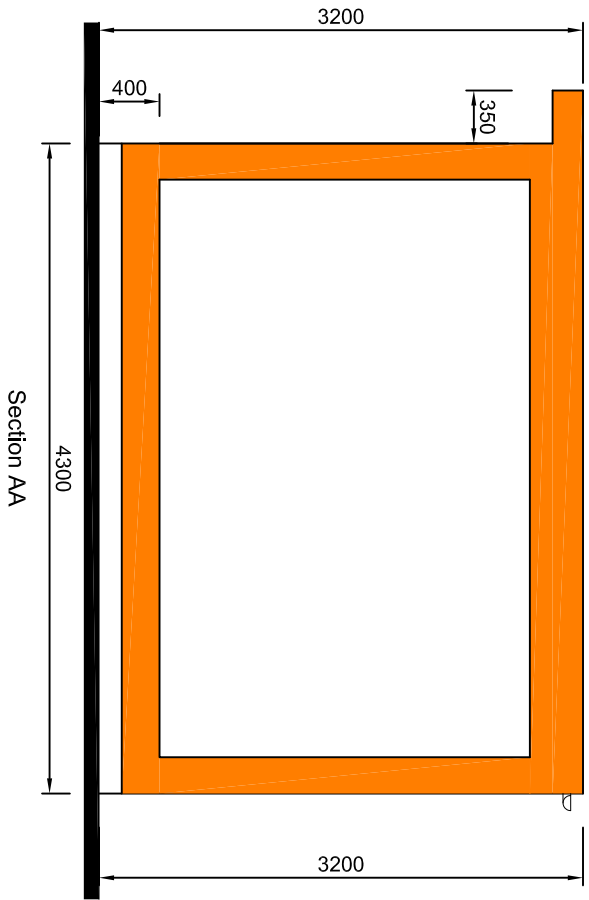

existing garden boundary
wall retained

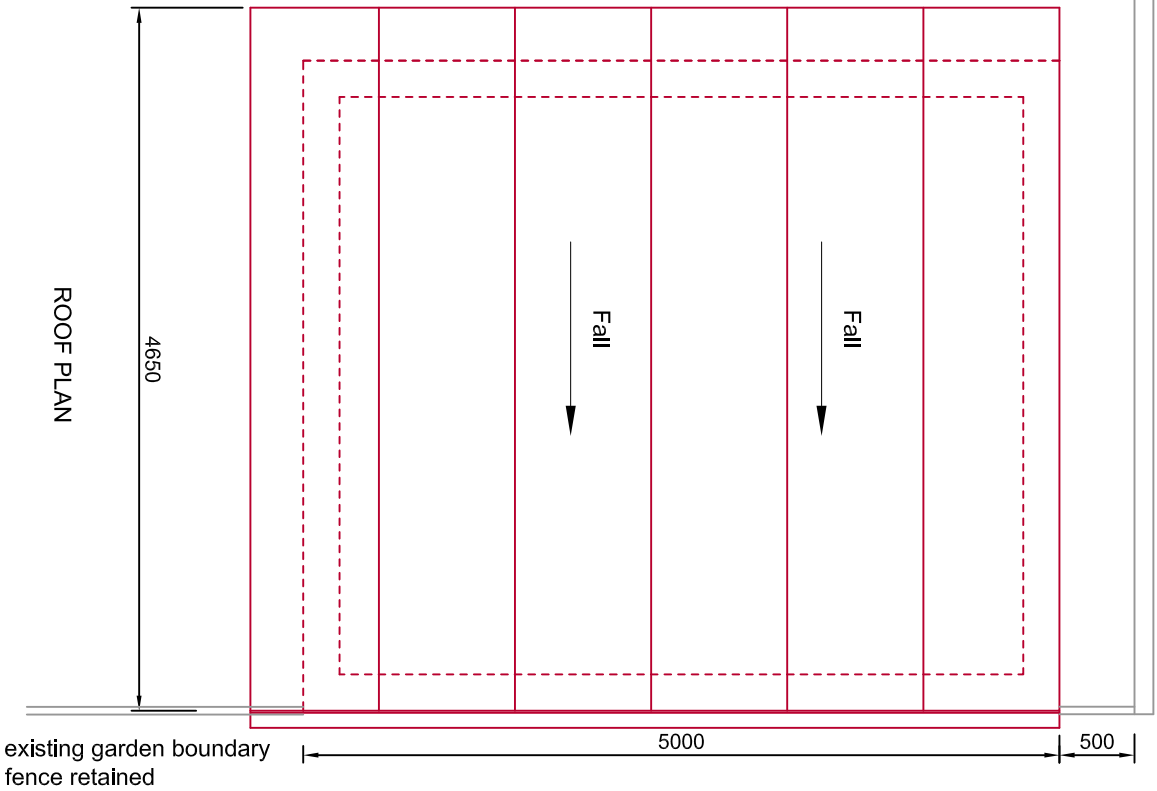

PROJECT
GARDEN RETREAT
1 THE GROVE
FELPHAM
WEST SUSSEX
PO22 7EY

DRAWING
GROUND AND ROOF PLAN, & SECTION
DRAWING No. GR/01
REVISION
SCALE 1:50
PROJECT STAGE PLANNING