




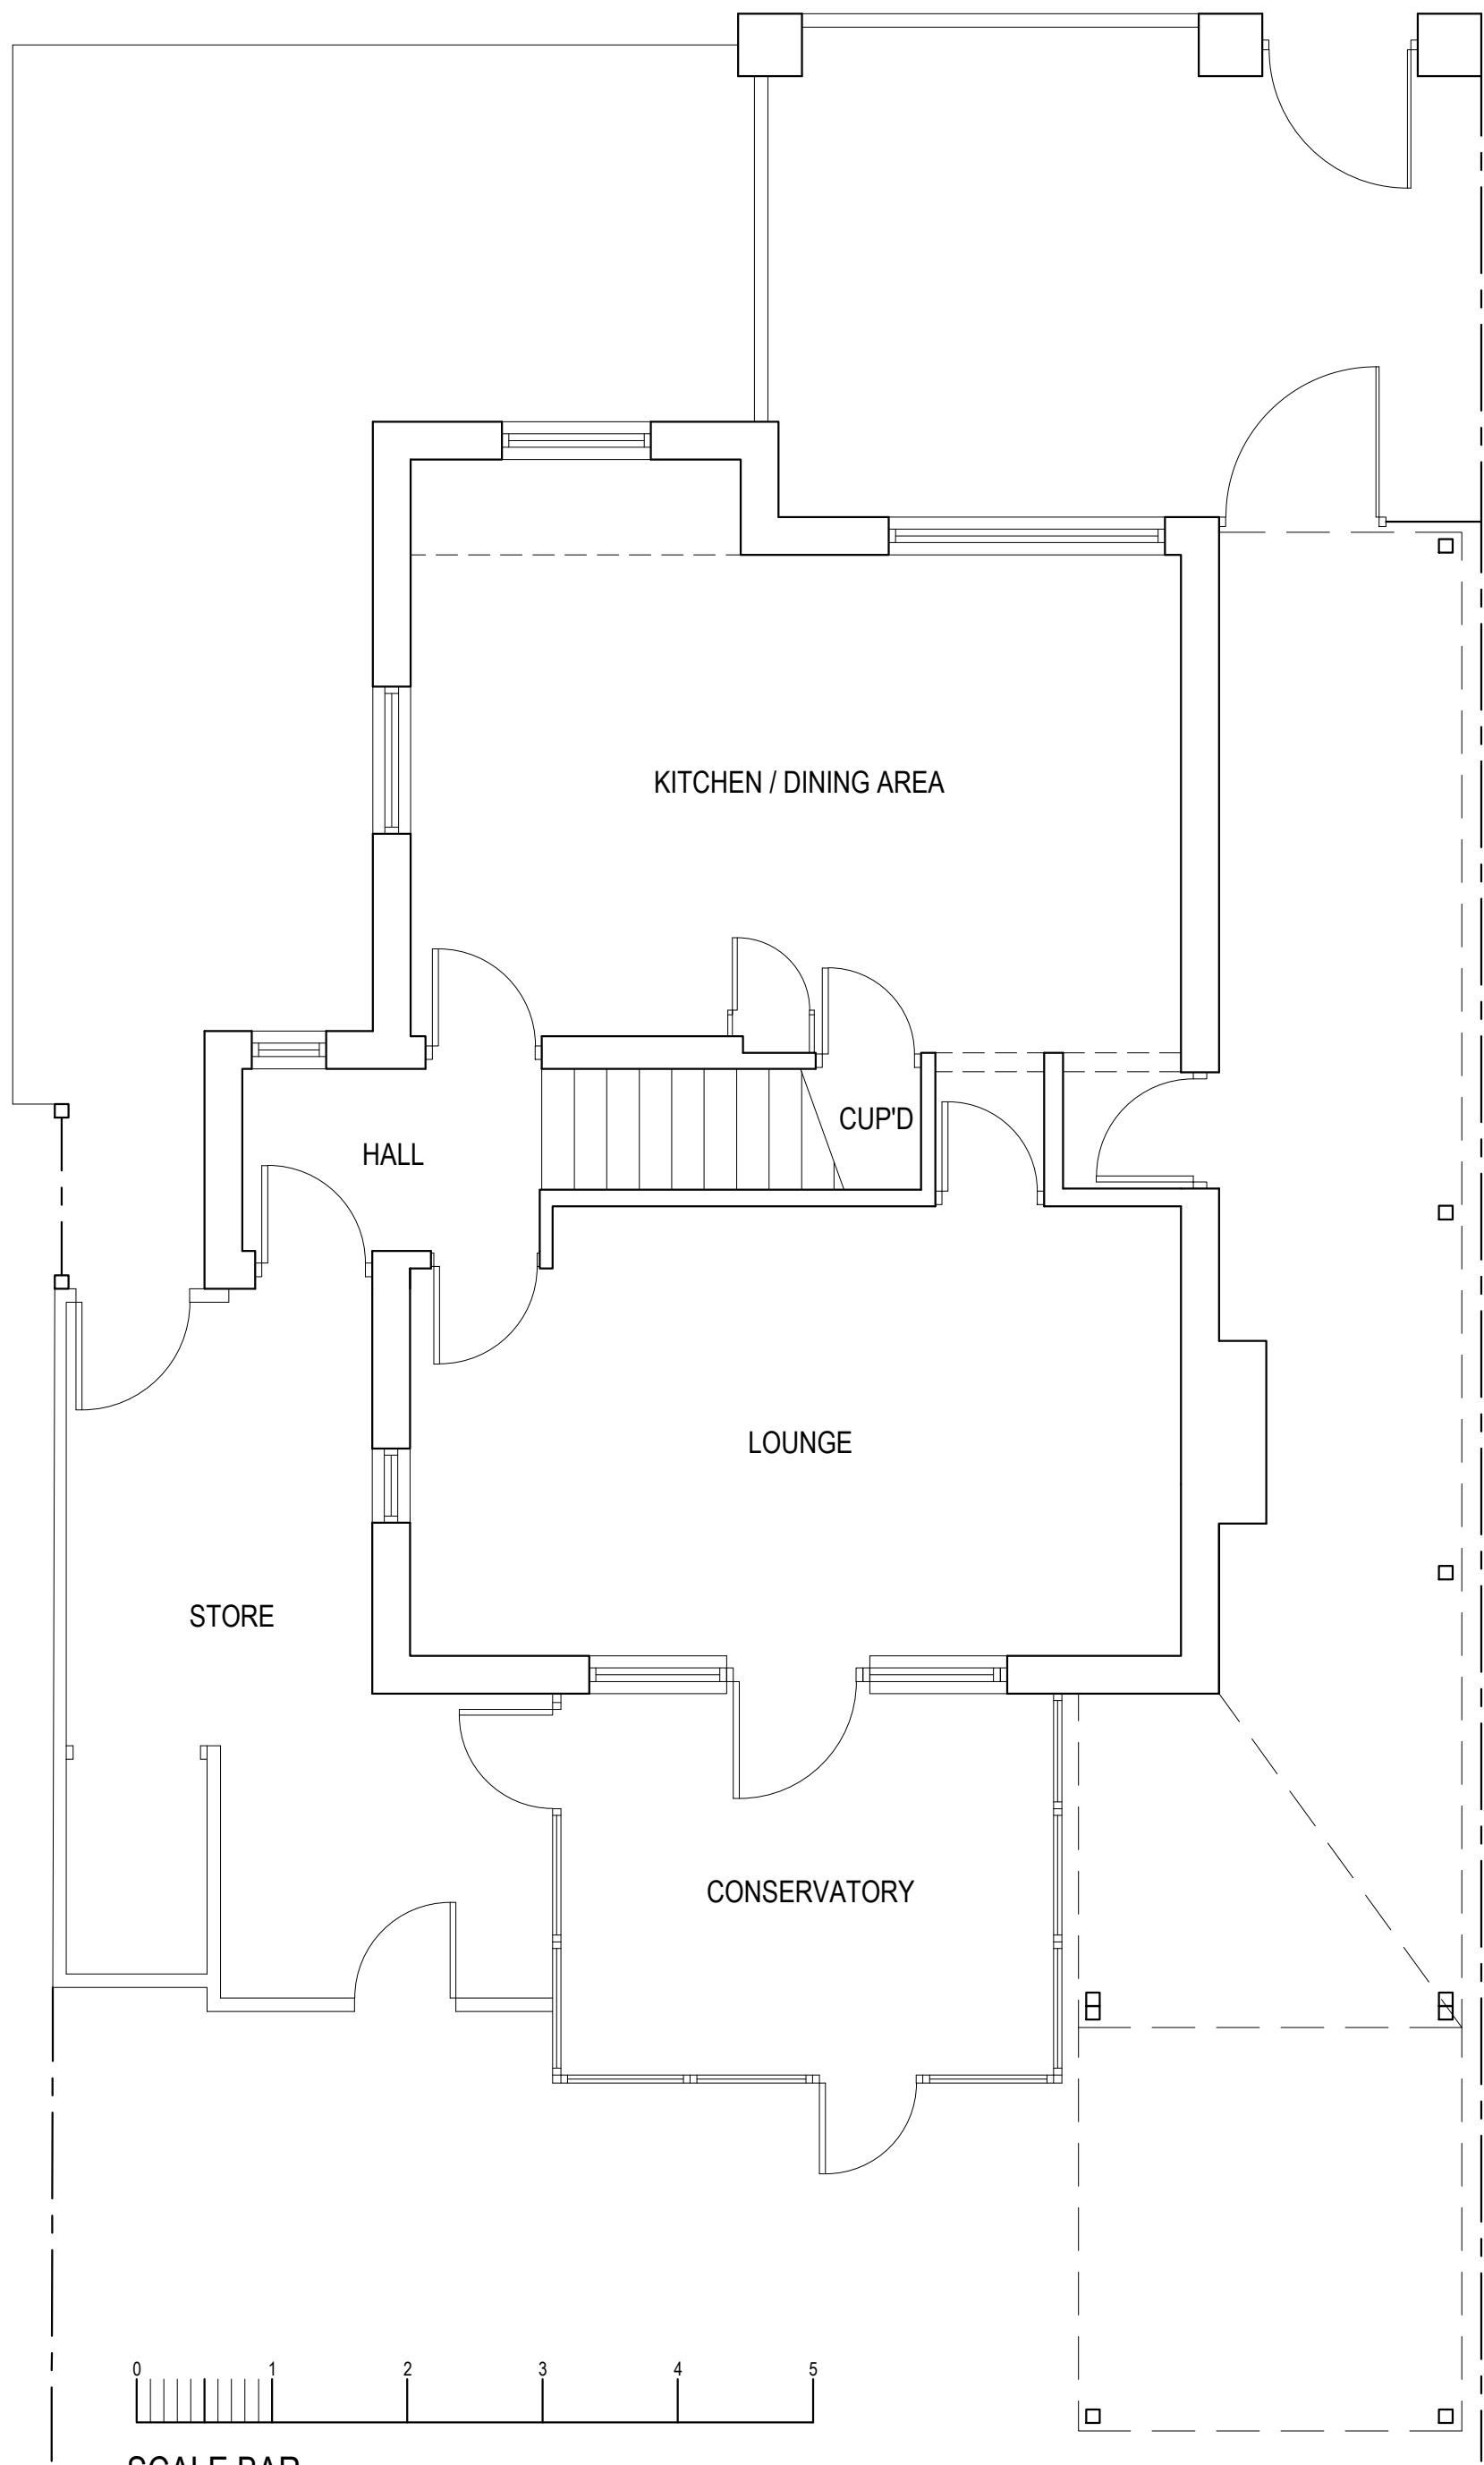

GROUND FLOOR PLAN EXISTING 1:50

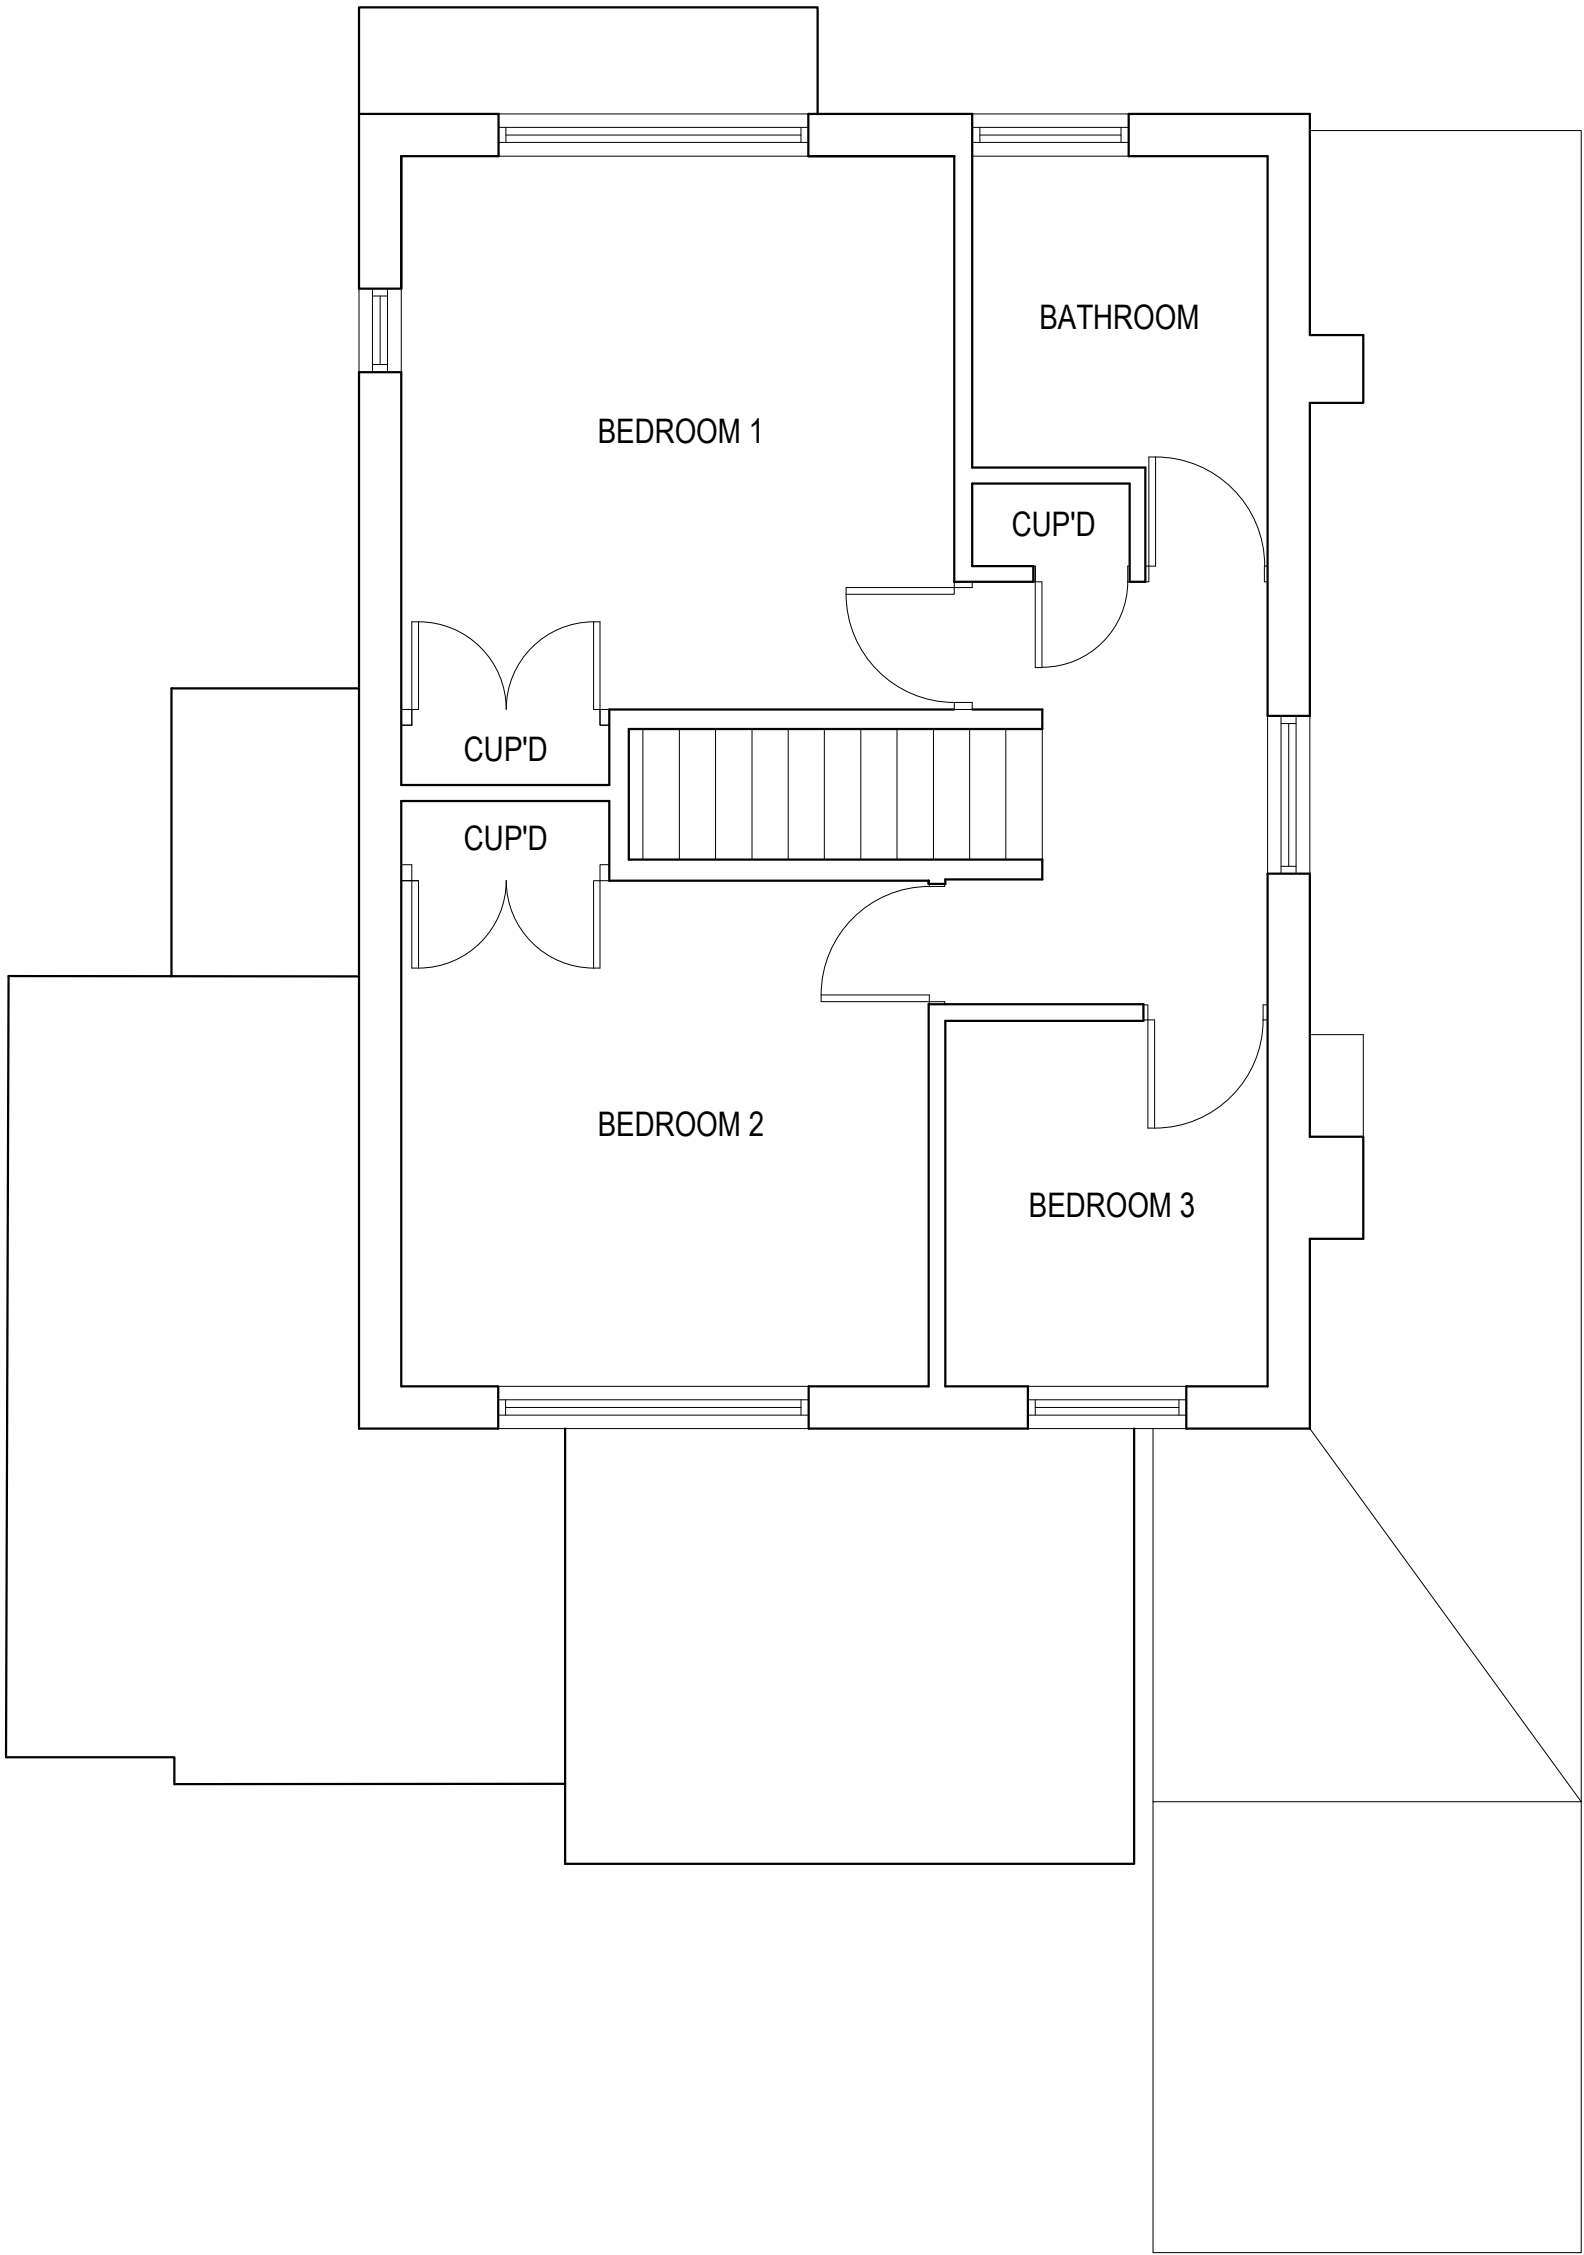

FIRST FLOOR PLAN EXISTING 1:50

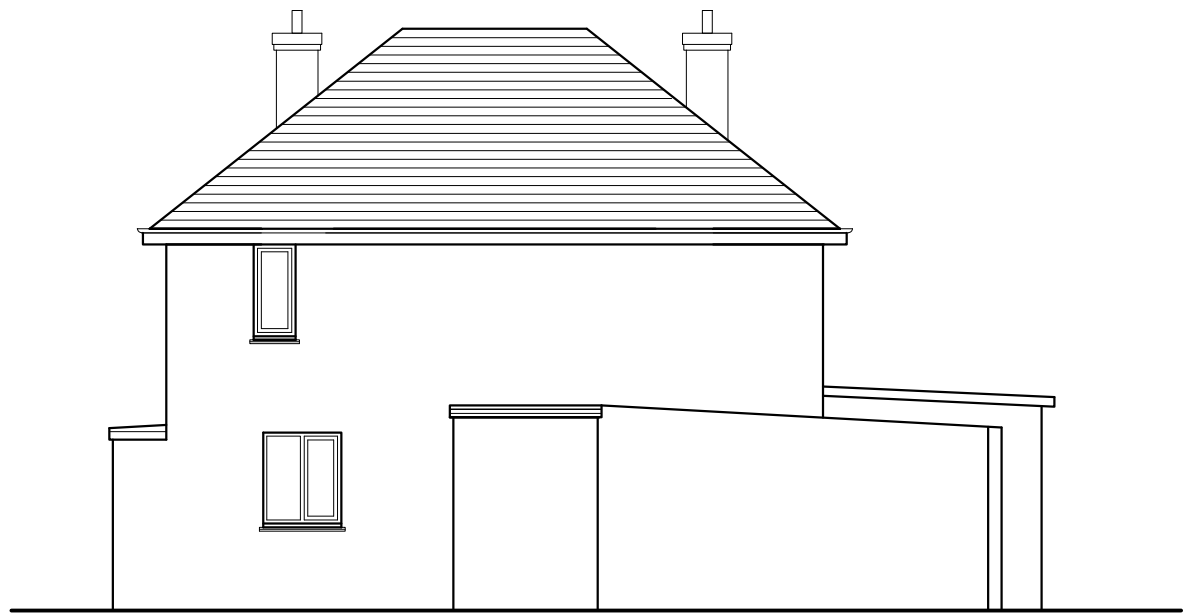

WEST ELEVATION EXISTING 1:100



NORTH ELEVATION EXISTING 1:100




SOUTH ELEVATION EXISTING 1:100



EAST ELEVATION EXISTING 1:100

GENERAL
DO NOT SCALE FROM THIS DRAWING EXCEPT FOR PLANNING APPLICATION PURPOSES. ALL DIMENSIONS TO BE CHECKED ON SITE PRIOR TO COMMENCEMENT OF WORK. ALL DIMENSIONS RELATING TO SUB-CONTRACTORS OR SUPPLIERS WORK MUST BE CHECKED AND AGREED BETWEEN THE CONTRACTOR AND THE SUB-CONTRACTORS AND SUPPLIERS. ALL DIMENSIONS ARE IN MILLIMETRES. IF IN DOUBT ASK.
ALL WORKS OR MATERIALS INDICATED ON THE DRAWING ARE TO BE TO THE LATEST BRITISH STANDARDS AND ARE TO BE CARRIED OUT IN ACCORDANCE WITH THE RELEVANT CODES OF PRACTICE OR RECOGNISED TRADE ASSOCIATION RECOMMENDATIONS AND PUBLICATIONS.
THIS DRAWING TO BE READ IN CONJUNCTION WITH ALL RELEVANT DRAWINGS AND SPECIFICATIONS OF OTHER CONSULTANTS. ANY DISCREPANCIES TO BE BROUGHT TO THE ATTENTION OF THE PROJECT MANAGER.

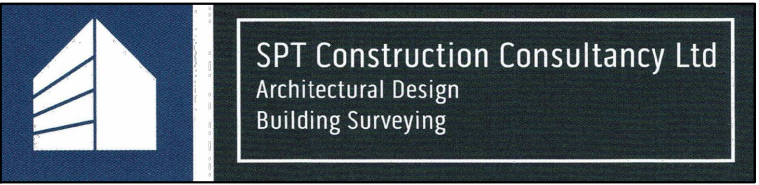

REV	DRAWN	DATE	DESCRIPTION
CLIENT			
Steve and Abby Kempson			
SITE ADDRESS			
Beach House Havelock Close Felpham PO22 7AY			
DRAWING TITLE			
Proposed Extensions Existing Plans and Elevations			
SCALE			
As shown			
DATE			
March 2022			
REFERENCE			
Beach House			
DRAWING No.			REV.
001			