




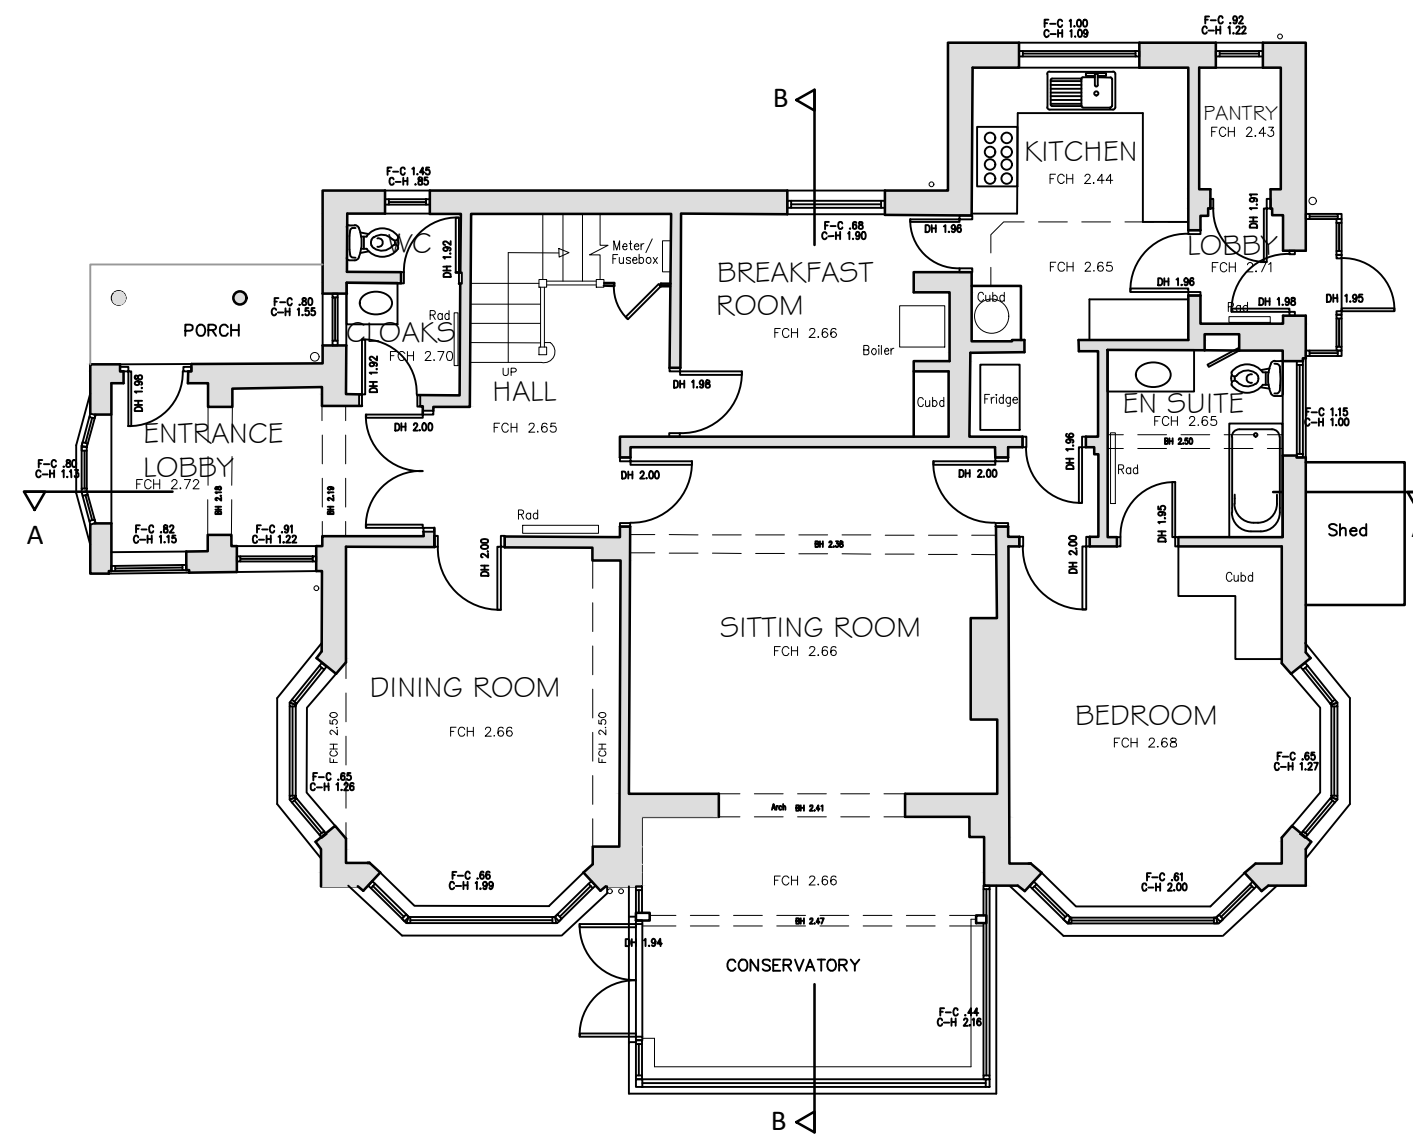

EXISTING GROUND FLOOR PLAN

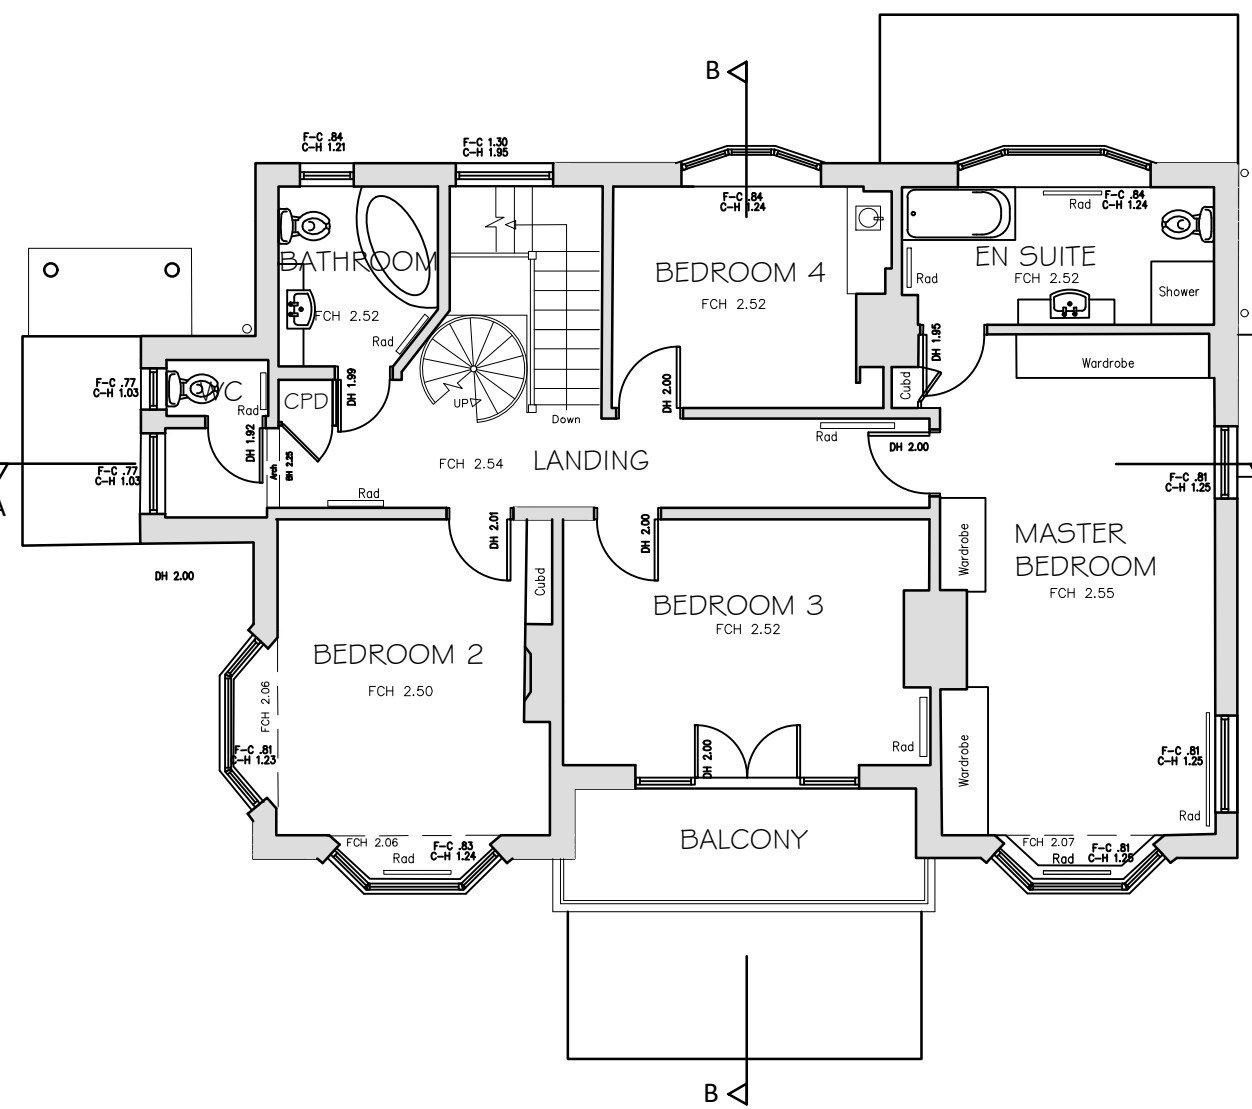


EXISTING FIRST FLOOR PLAN

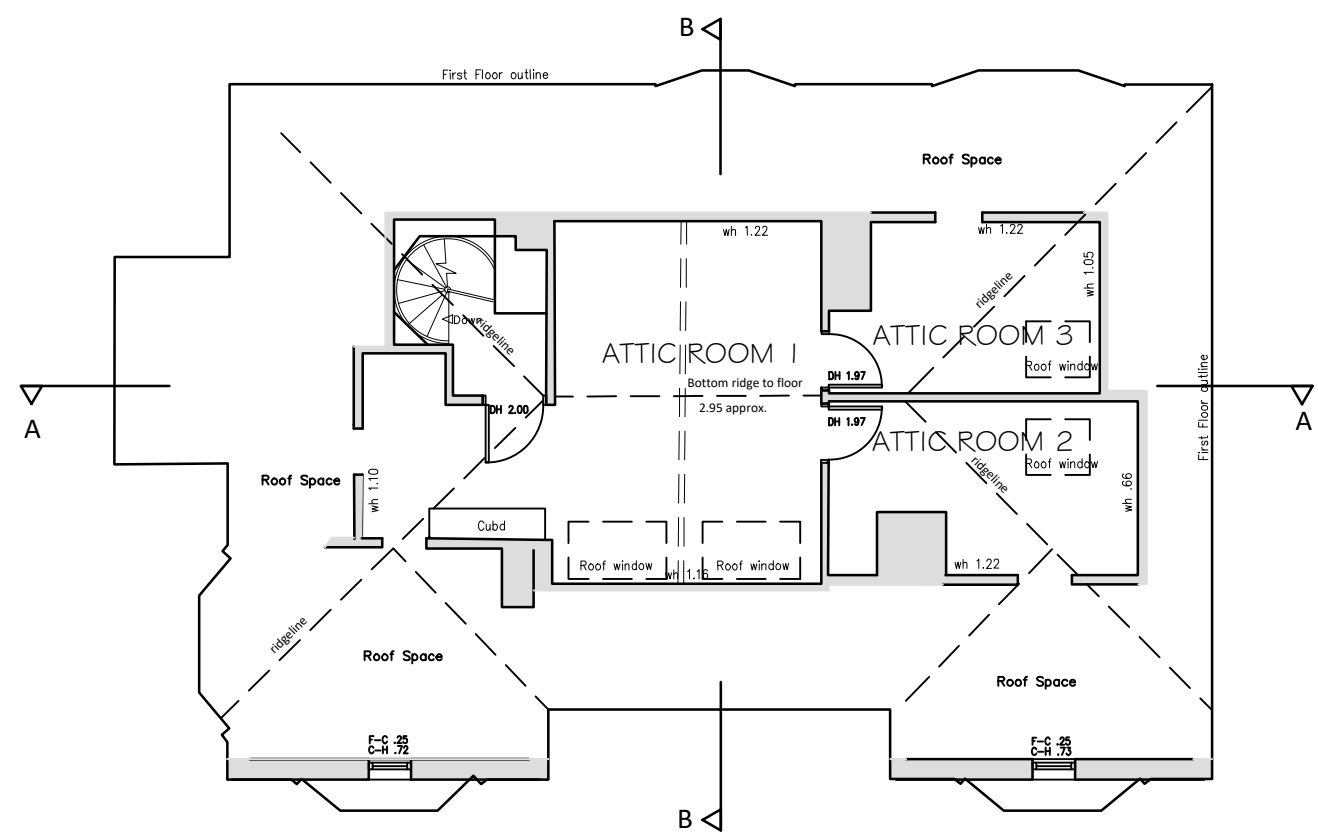

EXISTING SECOND FLOOR PLAN

NOTES:
WRITTEN DIMENSIONS TO BE TAKEN IN PREFERENCE TO SCALE AND ARE TO BE CHECKED ON SITE PRIOR TO COMMENCING WORK.
THIS DRAWING IS TO BE READ IN CONJUNCTION WITH ALL OTHER DOCUMENTS RELATING TO THIS PROJECT.
ANY DISCREPANCIES ARE TO BE REFERRED IMMEDIATELY TO THE PROJECT DESIGNER.
THIS DRAWING IS COPYRIGHT, AND SHOULD NOT BE USED OR REPRODUCED WITHOUT PERMISSION.
IT IS THE CONTRACTOR'S RESPONSIBILITY TO ENSURE COMPLIANCE WITH THE BUILDING REGULATIONS.

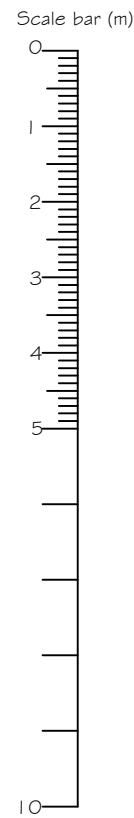


EXISTING SIDE (EAST) ELEVATION




EXISTING REAR (SOUTH) ELEVATION




EXISTING SIDE (WEST) ELEVATION

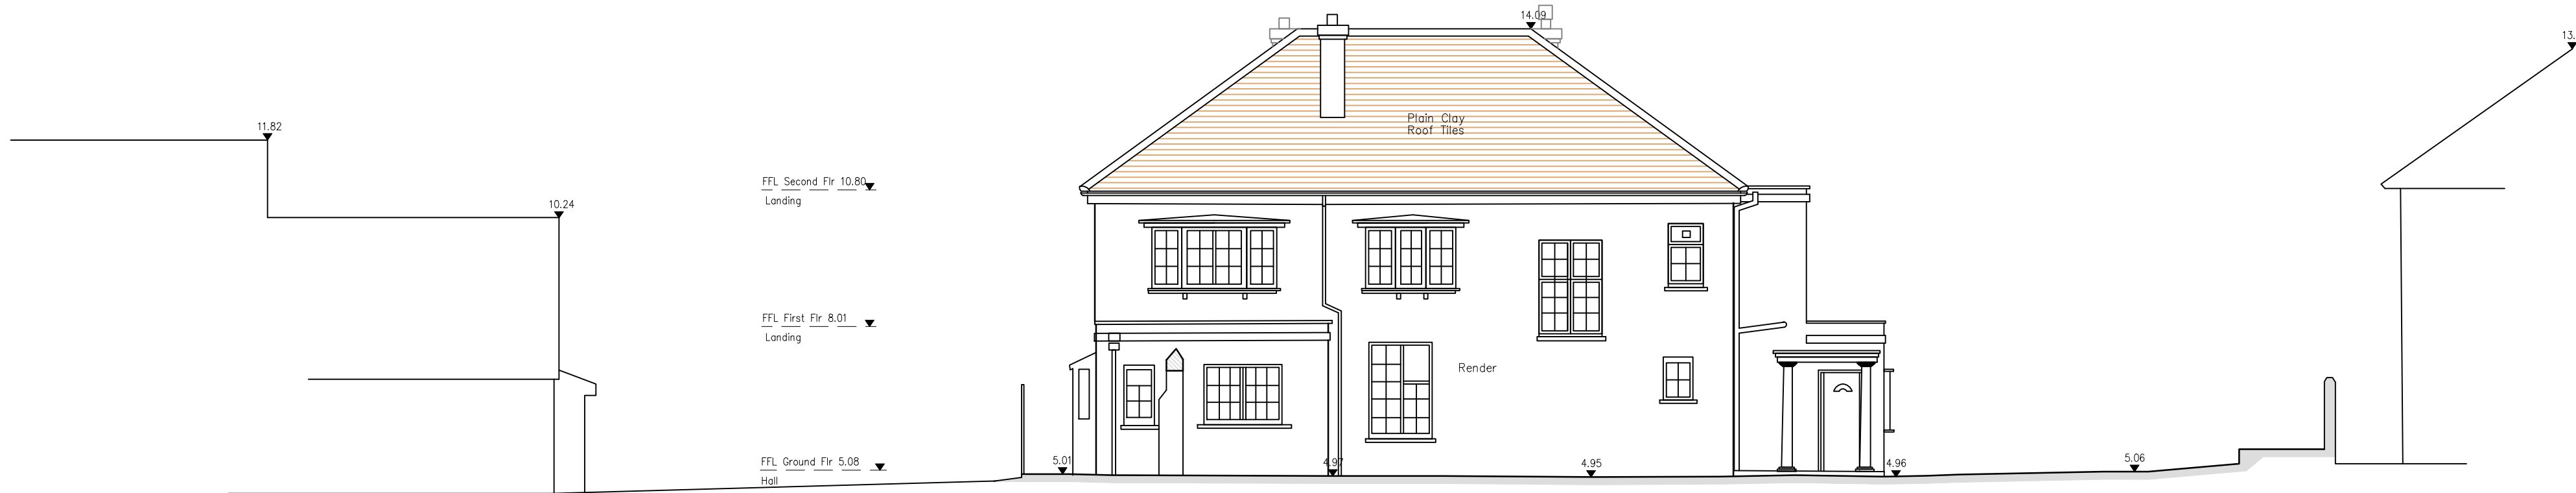

EXISTING FRONT (NORTH) ELEVATION

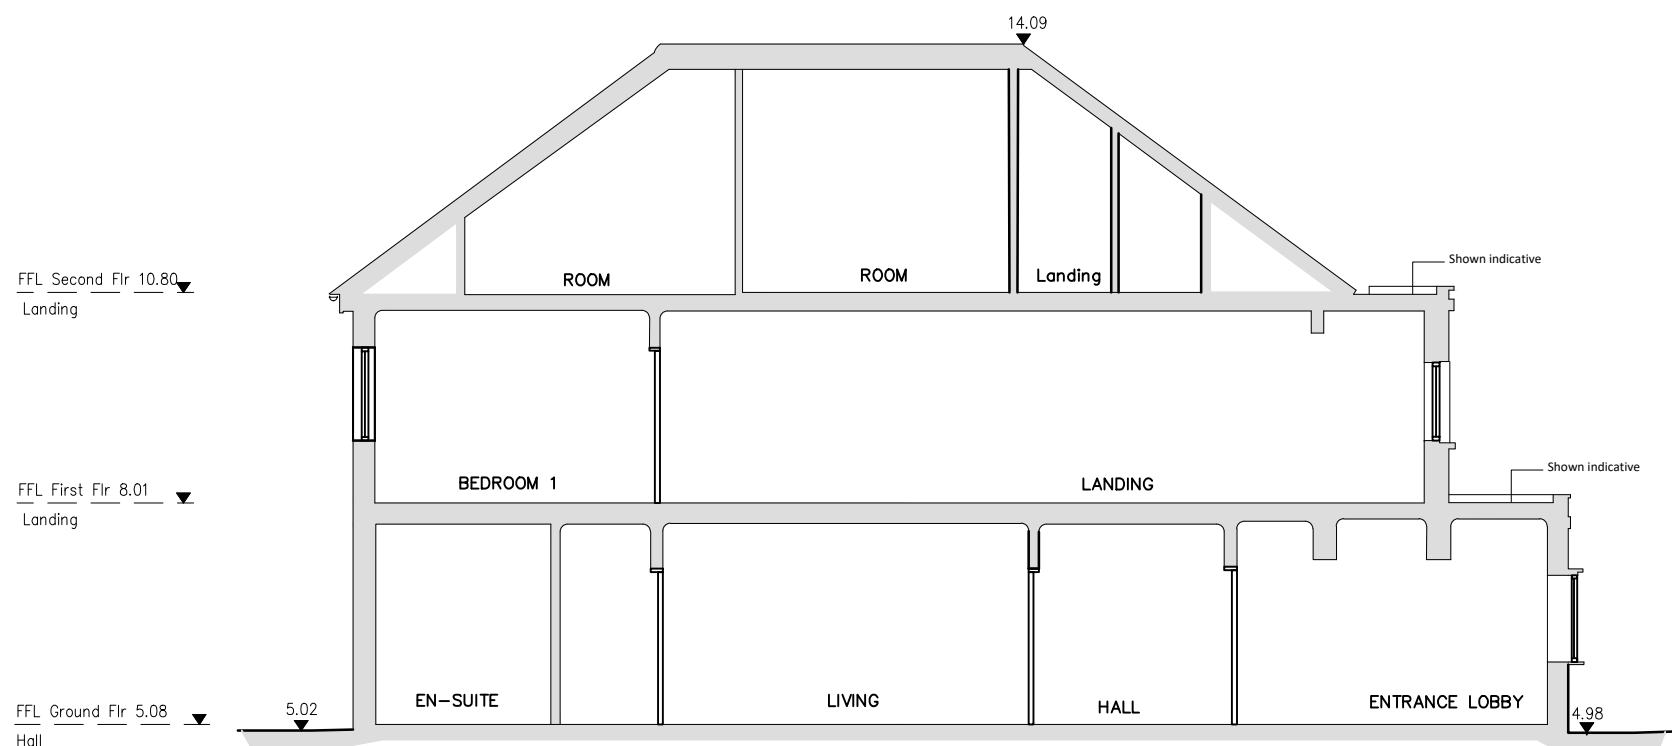

EXISTING SECTION A-A

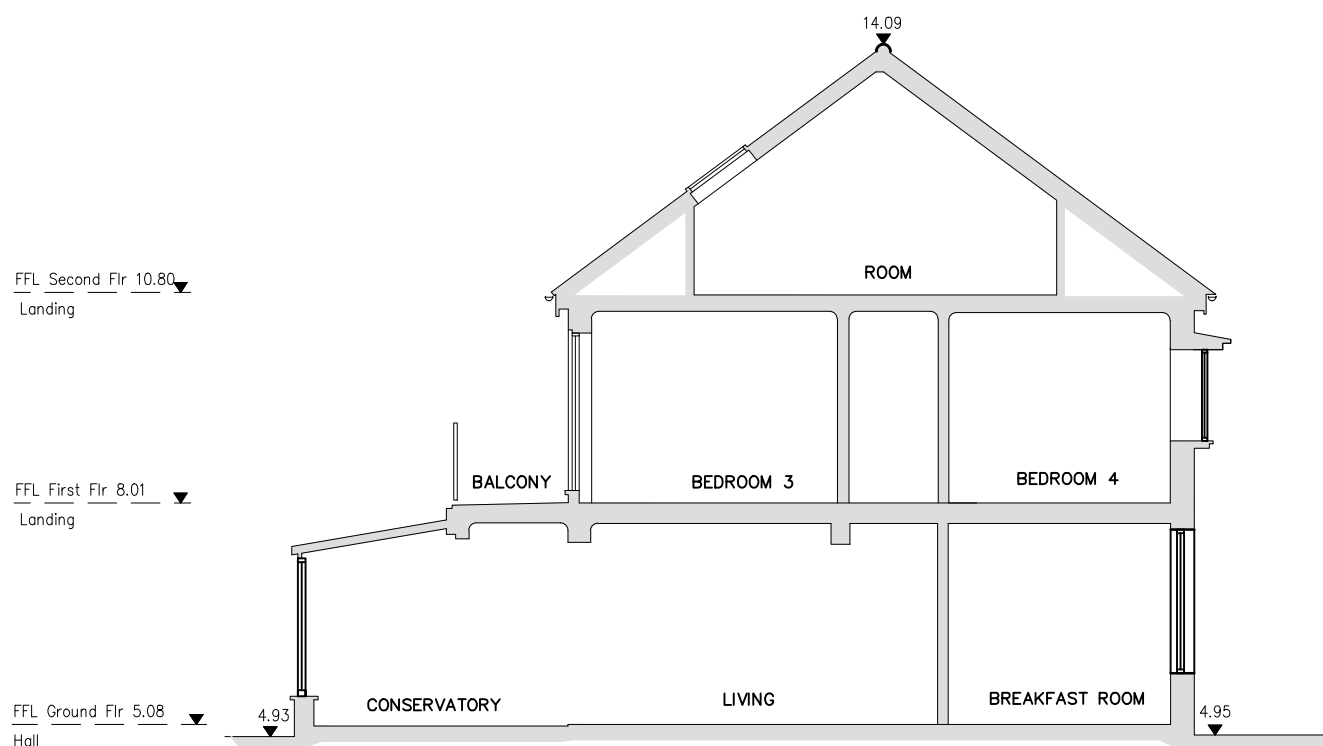

EXISTING SECTION B-B

REV DESCRIPTION DATE

PROJECT
1/28 LUMMER LANE
FELPHAM
BOGNOR REGIS
WEST SUSSEX

DRAWING TITLE
EXISTING FLOOR PLANS, SECTIONS AND ELEVATIONS

SCALE 1:100 @A1 DRAWN BY AD DATE NOV 21

DWG NO 1112/01 REV.-

Unit 3b Woodhorn Business Centre
Woodhorn Lane
Oving Chichester
West Sussex PO20 2BX
Tel 01243 774764
www.sloaneandbrown.co.uk

CHARTERED BUILDING SURVEYORS
SLOANE & BROWN
ARCHITECTURAL SERVICES