




NOTES
WRITTEN DIMENSIONS TO BE TAKEN IN PREFERENCE TO SCALE, AND ARE TO BE CHECKED ON SITE PRIOR TO COMMENCING WORK. THIS DRAWING IS TO BE READ IN CONJUNCTION WITH ALL OTHER DOCUMENTS RELATING TO THIS PROJECT. ANY DISCREPANCIES ARE TO BE REFERRED IMMEDIATELY TO THE PROJECT DESIGNER. THIS DRAWING IS COPYRIGHT, AND SHOULD NOT BE USED OR REPRODUCED WITHOUT PERMISSION. IT IS THE CONTRACTOR'S RESPONSIBILITY TO ENSURE COMPLIANCE WITH THE BUILDING REGULATIONS.

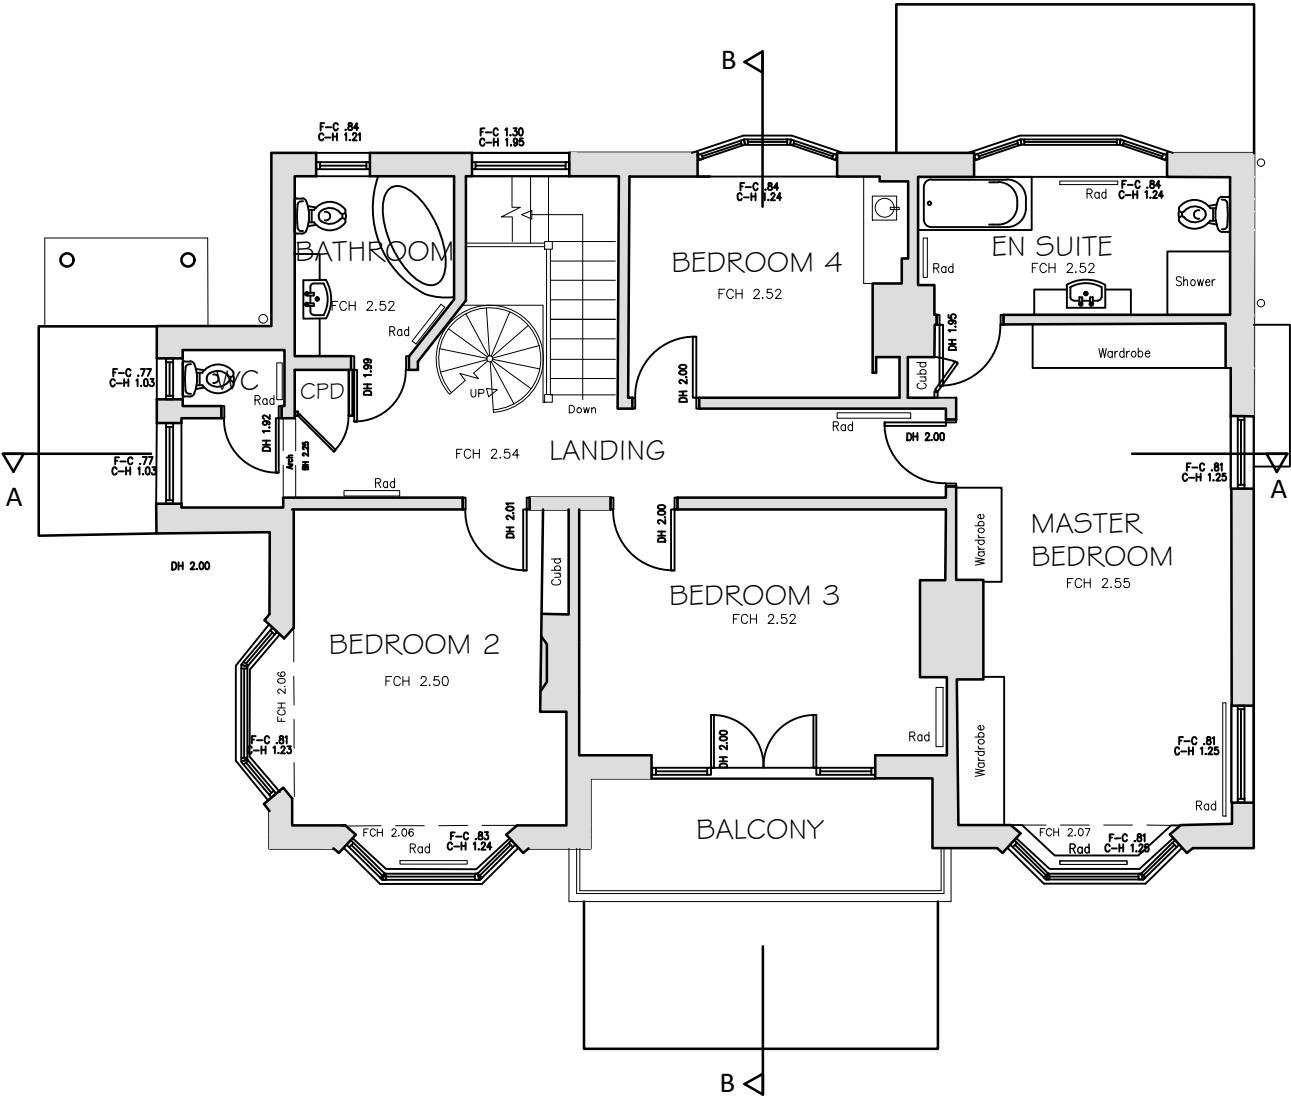

EXISTING FIRST FLOOR PLAN

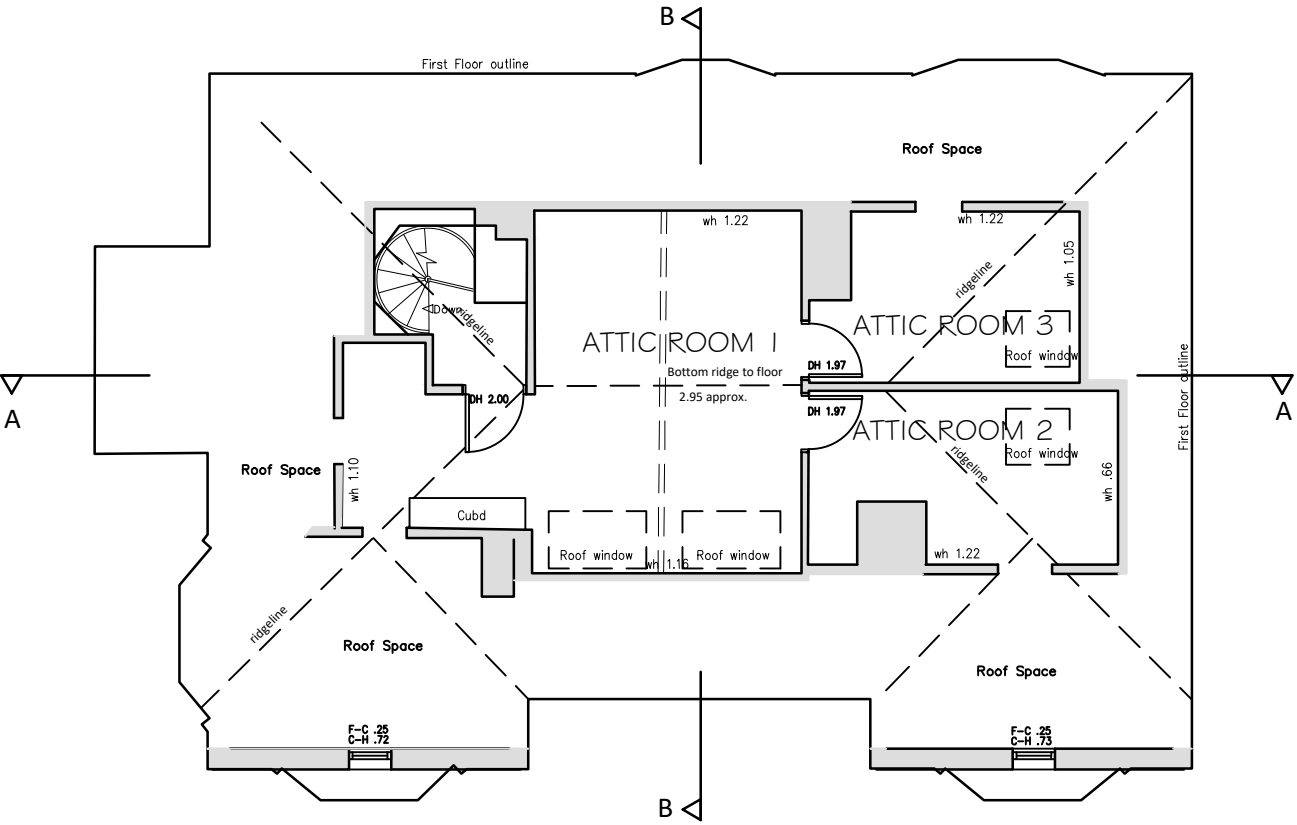

EXISTING SECOND FLOOR PLAN

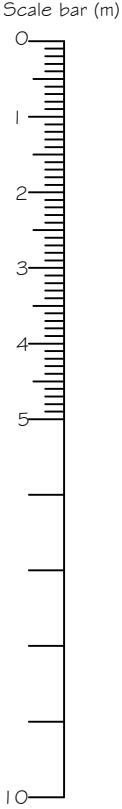

REV	DESCRIPTION	DATE
PROJECT 128 LIMMER LANE FELPHAM BOGNOR REGIS WEST SUSSEX		
DRAWING TITLE EXISTING FIRST AND SECOND FLOOR PLANS		
SCALE 1:100 @A1	DRAWN BY AD	DATE NOV 21
DWG NO	1112/04	REV. -

Unit 3b Woodhorn Business Centre
Woodhorn Lane
Oving Chichester
West Sussex PO20 2BX
Tel 01243 774764
www.sloaneandbrown.co.uk

CHARTERED BUILDING SURVEYORS

SLOANE & BROWN

ARCHITECTURAL SERVICES