

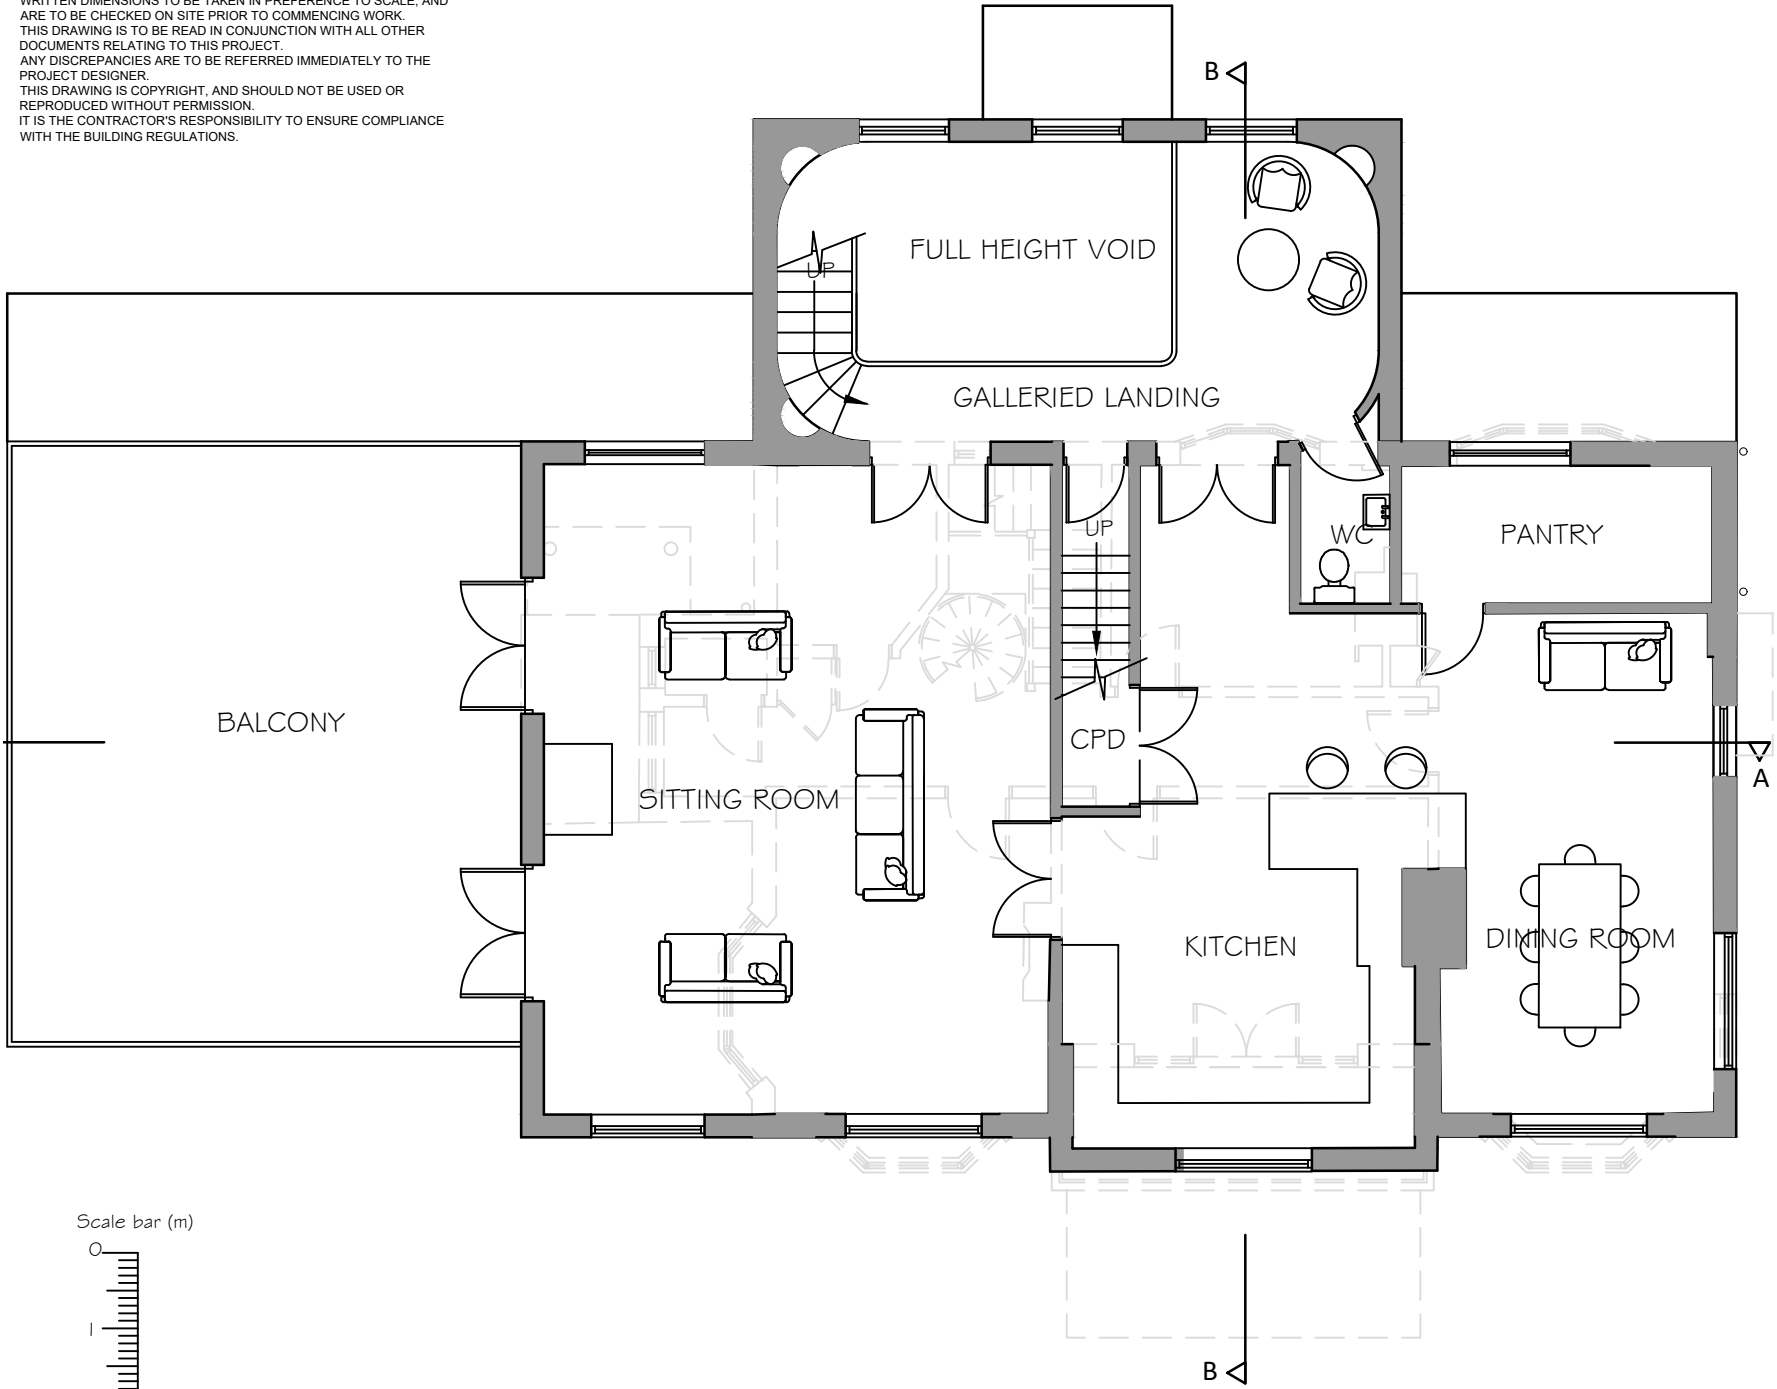


NOTES
WRITTEN DIMENSIONS TO BE TAKEN IN PREFERENCE TO SCALE, AND
ARE TO BE CHECKED ON SITE PRIOR TO COMMENCING WORK.
THIS DRAWING IS TO BE READ IN CONJUNCTION WITH ALL OTHER
DOCUMENTS RELATING TO THIS PROJECT.
ANY DISCREPANCIES ARE TO BE REFERRED IMMEDIATELY TO THE
PROJECT DESIGNER.
THIS DRAWING IS COPYRIGHT, AND SHOULD NOT BE USED OR
REPRODUCED WITHOUT PERMISSION.
IT IS THE CONTRACTOR'S RESPONSIBILITY TO ENSURE COMPLIANCE
WITH THE BUILDING REGULATIONS.

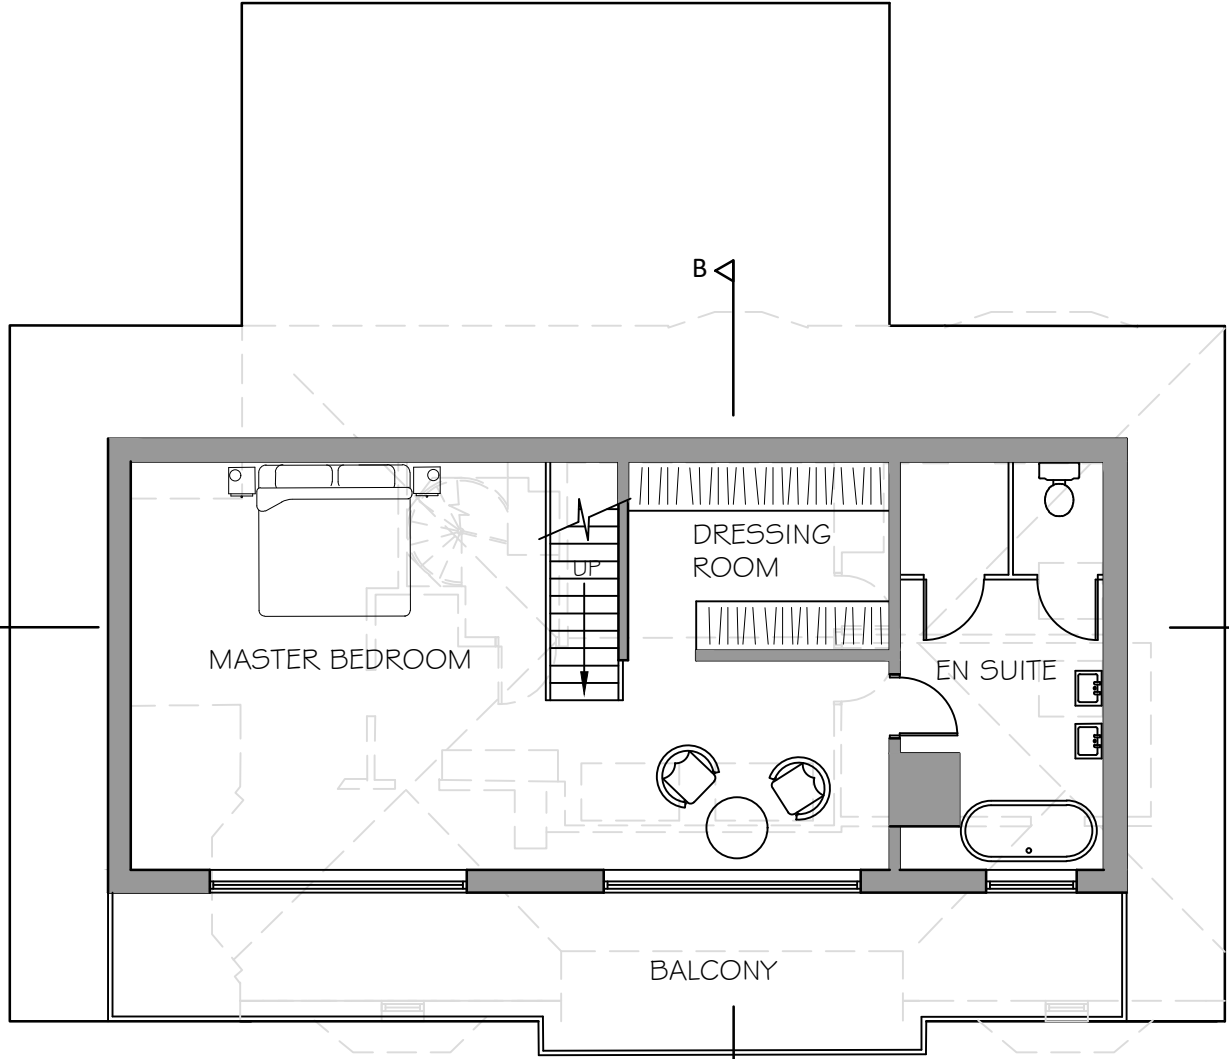

PROPOSED FIRST FLOOR PLAN

 

PROPOSED SECOND FLOOR PLAN

REV	DESCRIPTION	DATE
-----	-------------	------

PROJECT
1 28 LIMMER LANE
FELPHAM
BOGNOR REGIS
WEST SUSSEX

DRAWING TITLE
PROPOSED FIRST AND SECOND FLOOR
PLANS

SCALE 1:100 @A1	DRAWN BY PLB	DATE DEC 21
---------------------------	------------------------	-----------------------

DWG NO 1112/07	REV. -
-----------------------	---------------

Unit 3b Woodhorn Business Centre
Woodhorn Lane
Oving Chichester
West Sussex PO20 2BX
Tel 01243 774764
www.sloaneandbrown.co.uk

