



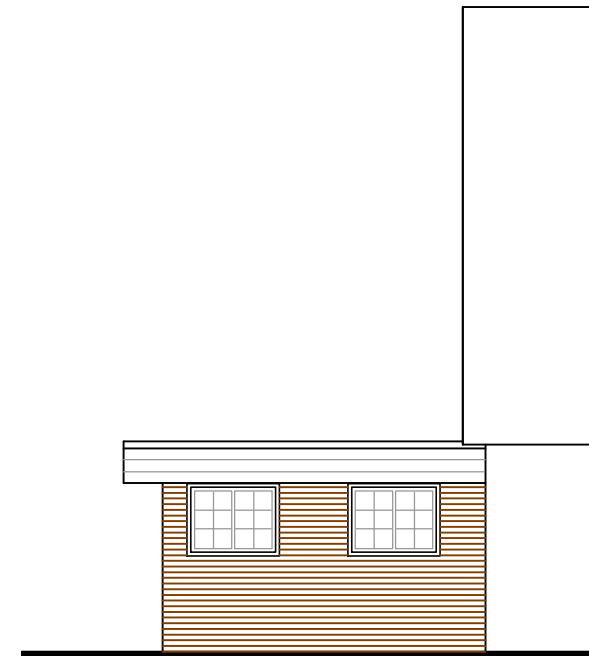


EXISTING NORTH WEST ELEVATION 1:100

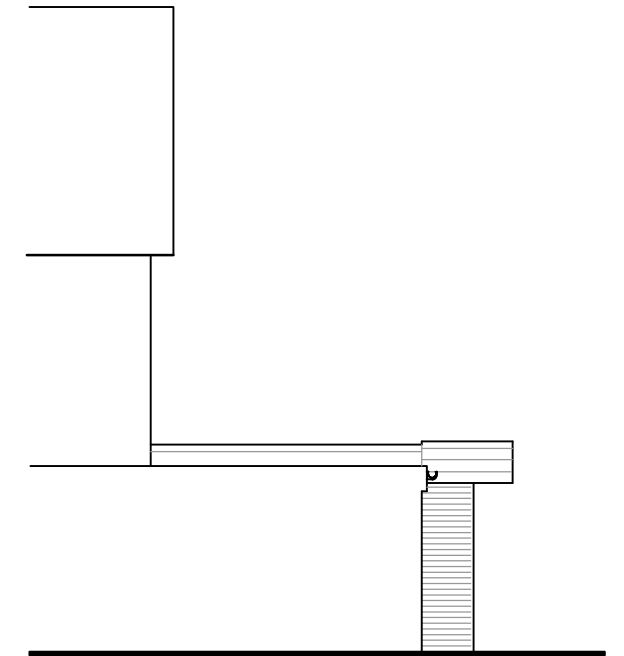


EXISTING SOUTH WEST ELEVATION 1:100




EXISTING NORTH EAST ELEVATION 1:100

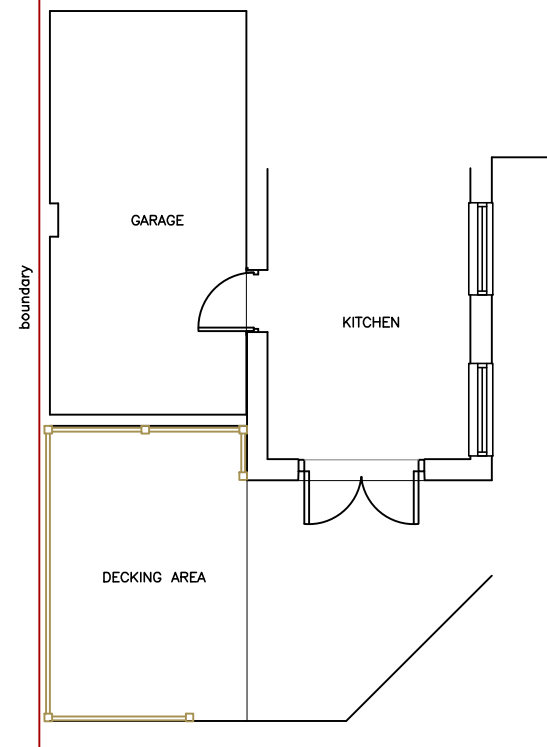

EXISTING GROUND FLOOR PLAN 1:100

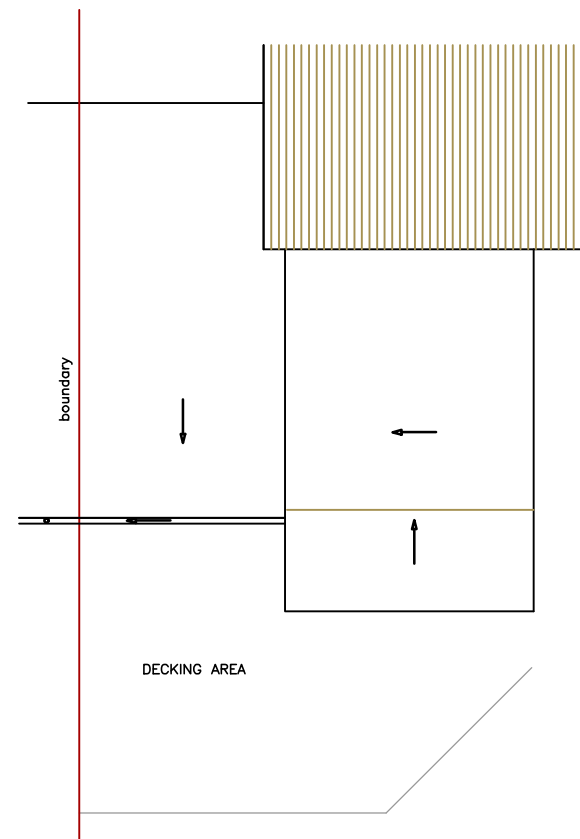

EXISTING ROOF PLAN 1:100

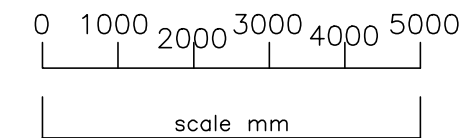

AMdesign

ARCHITECTURE DESIGN DEVELOPMENT
Leeza Aldis-Hobbs ARB RIBA SPAB

Mob: 07756 329400
e-mail: leeza@amdesignltd.co.uk

PROJECT
**5 NEPTUNE COURT
FELPHAM
WEST SUSSEX
PO22 7NN**
PROJECT STAGE
PLANNING

DRAWING
**EXISTING
PLANS**
DRAWING No
342/02

SCALE 1:100
DATE FEB 2021

REVISION
DRAWN LA
CHECKED

LETTER	REVISION	DATE
This scheme is subject to town planning and all other necessary consents. All dimesions and levels to be checked on site. This drawing is to be read in conjunction with other relevant drawings and documents. Report all discrepancies to the Architect before work commences. AM Design is the trading name of AM Design Ltd © AM Design Ltd. All rights reserved.		

