



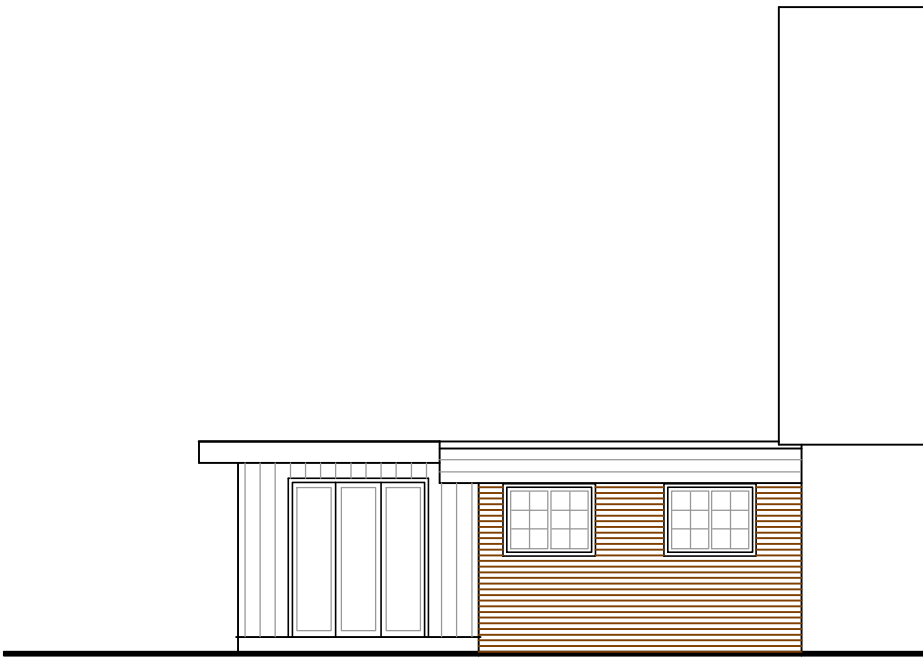


PROPOSED NORTH WEST ELEVATION 1:100




PROPOSED SOUTH WEST ELEVATION 1:100

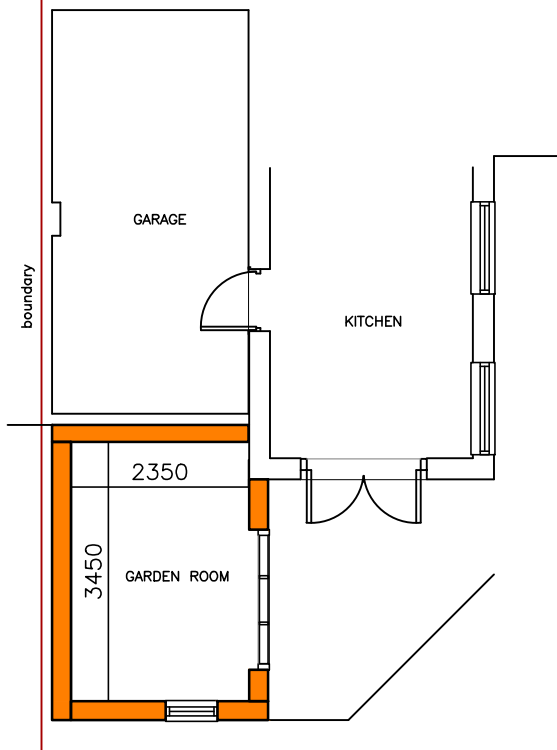


PROPOSED GROUND FLOOR PLAN 1:100

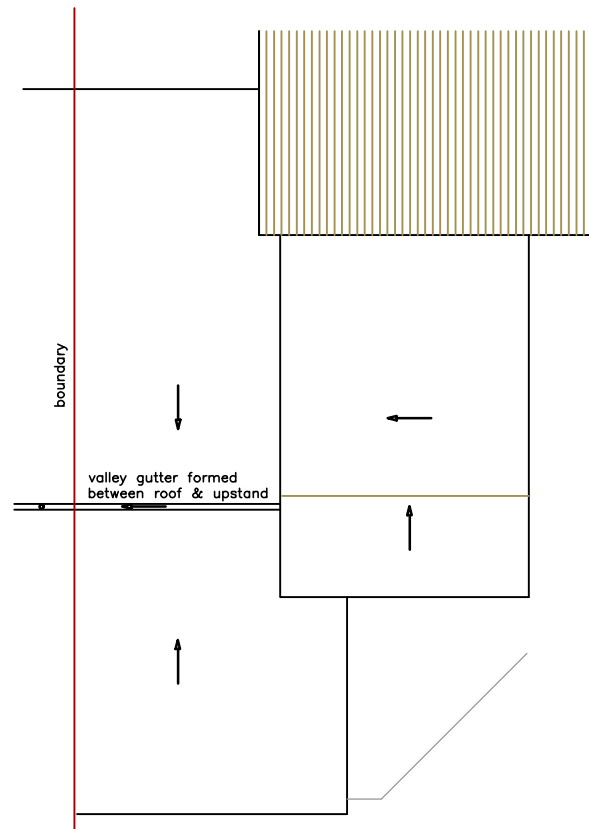

PROPOSED ROOF PLAN 1:100

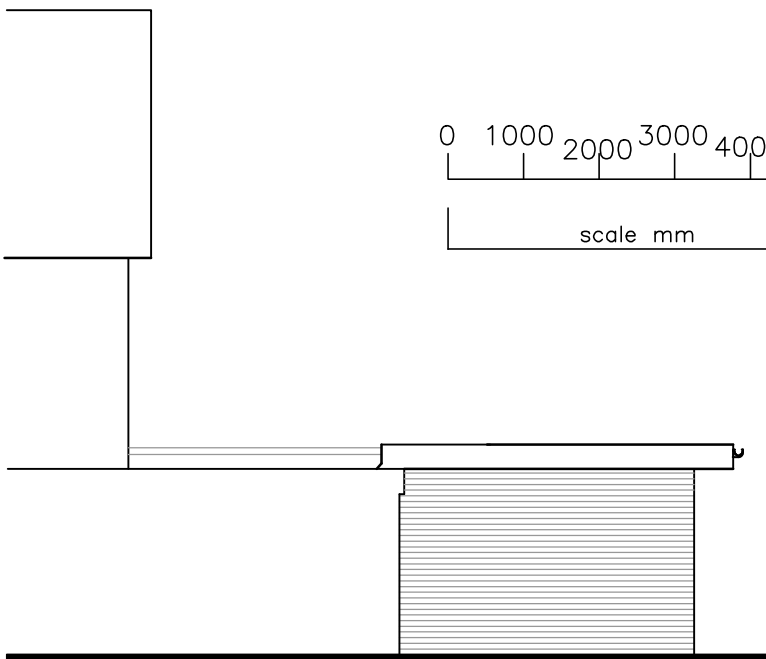

PROPOSED NORTH EAST ELEVATION 1:100

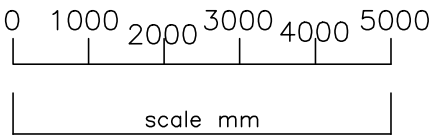

AMdesign

ARCHITECTURE DESIGN DEVELOPMENT

Leeza Aldis-Hobbs ARB RIBA SPAB

Mob: 07756 329400

e-mail: leeza@amdesignltd.co.uk

PROJECT

5 NEPTUNE COURT

FELPHAM

WEST SUSSEX

PO22 7NN

PROJECT STAGE

PLANNING

DRAWING

PROPOSED PLANS

DRAWING No

342/03

REVISION

SCALE 1:100

DATE FEB 2021

DRAWN LA

CHECKED

LETTER	REVISION	DATE
This scheme is subject to town planning and all other necessary consents. All dimesions and levels to be checked on site. This drawing is to be read in conjunction with other relevant drawings and documents. Report all discrepancies to the Architect before work commences. AM Design is the trading name of AM Design Ltd © AM Design Ltd. All rights reserved.		

