




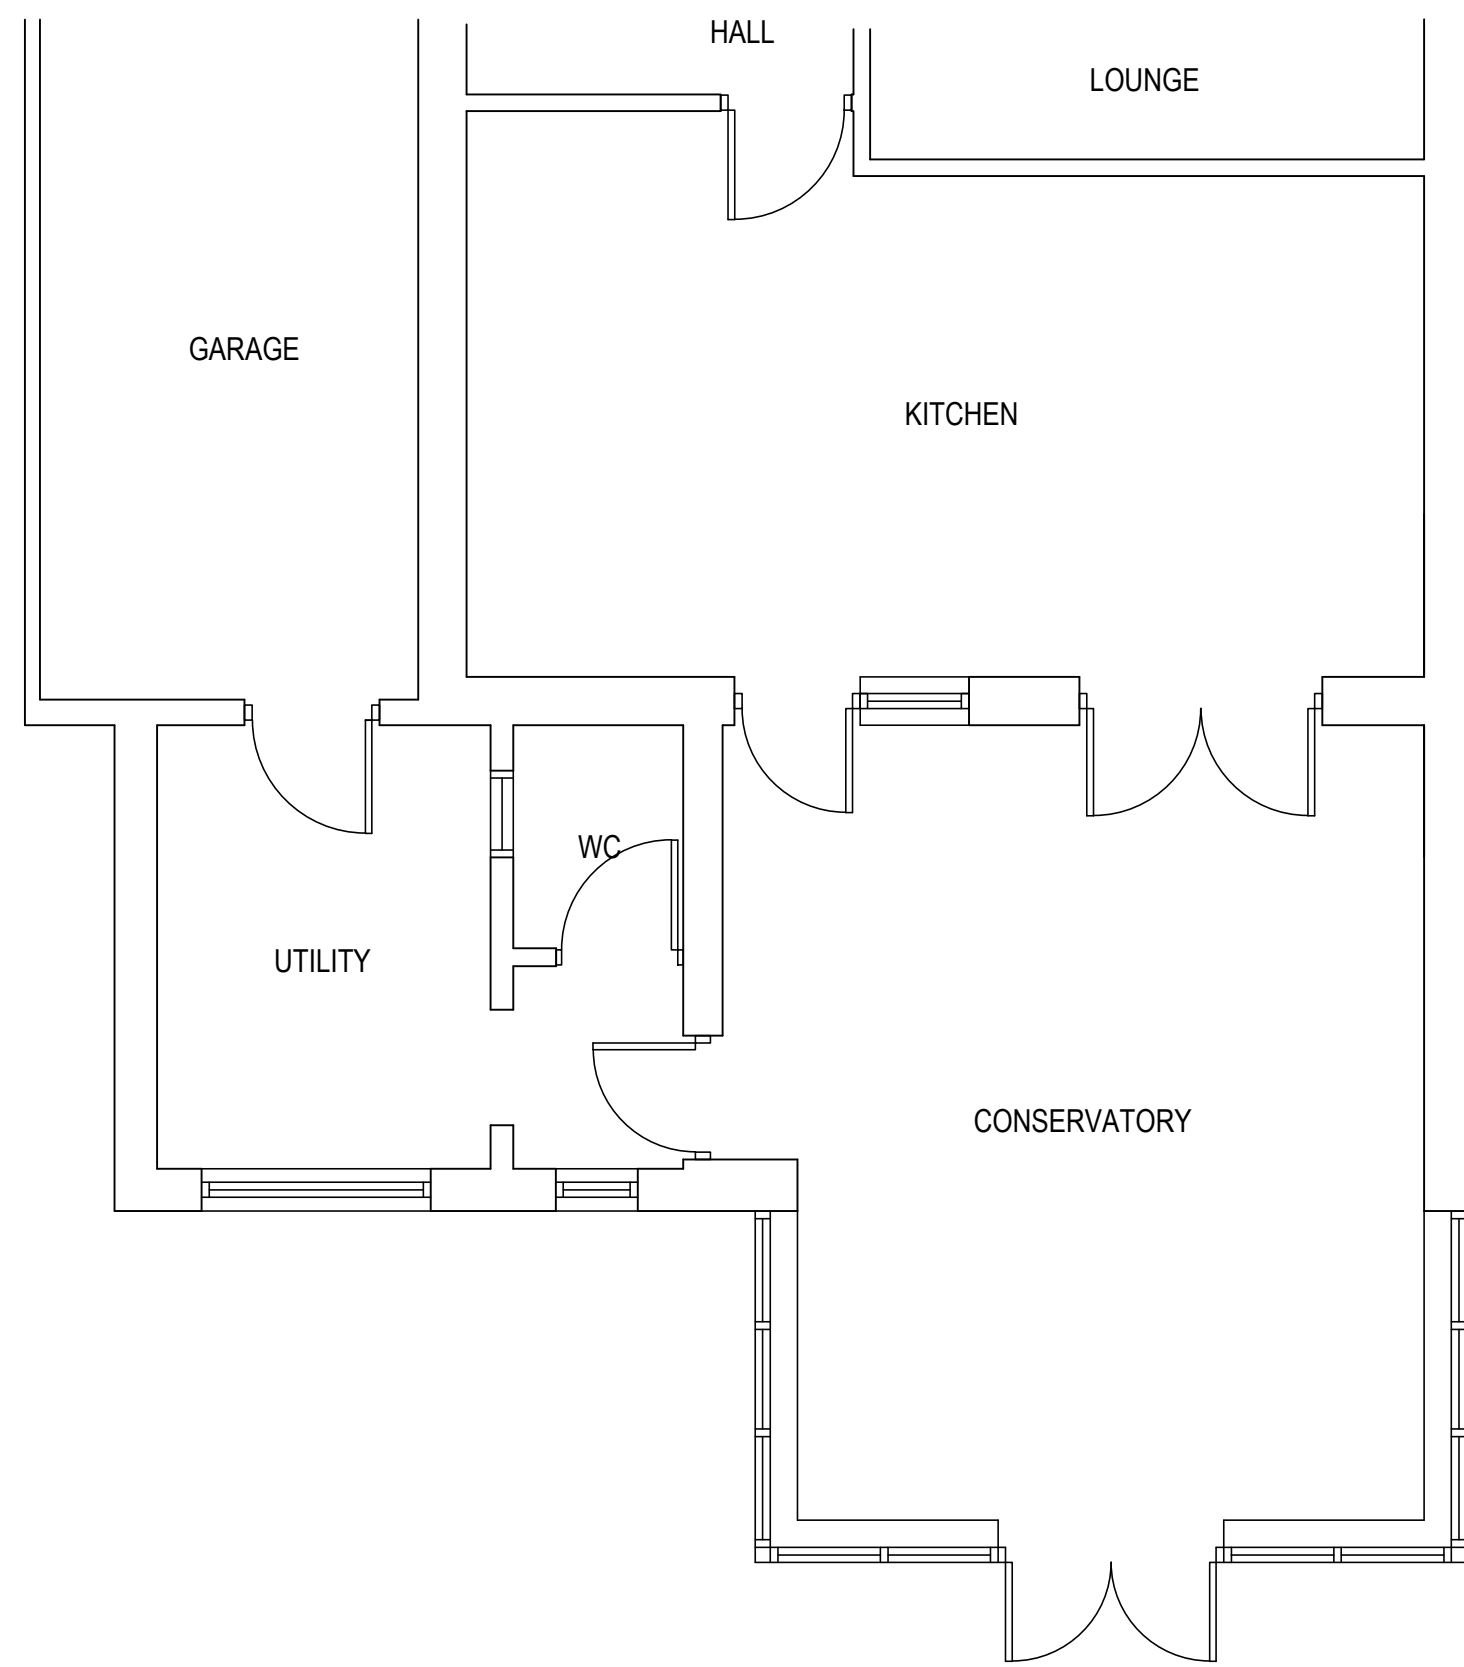


PART GROUND FLOOR PLAN EXISTING 1:50

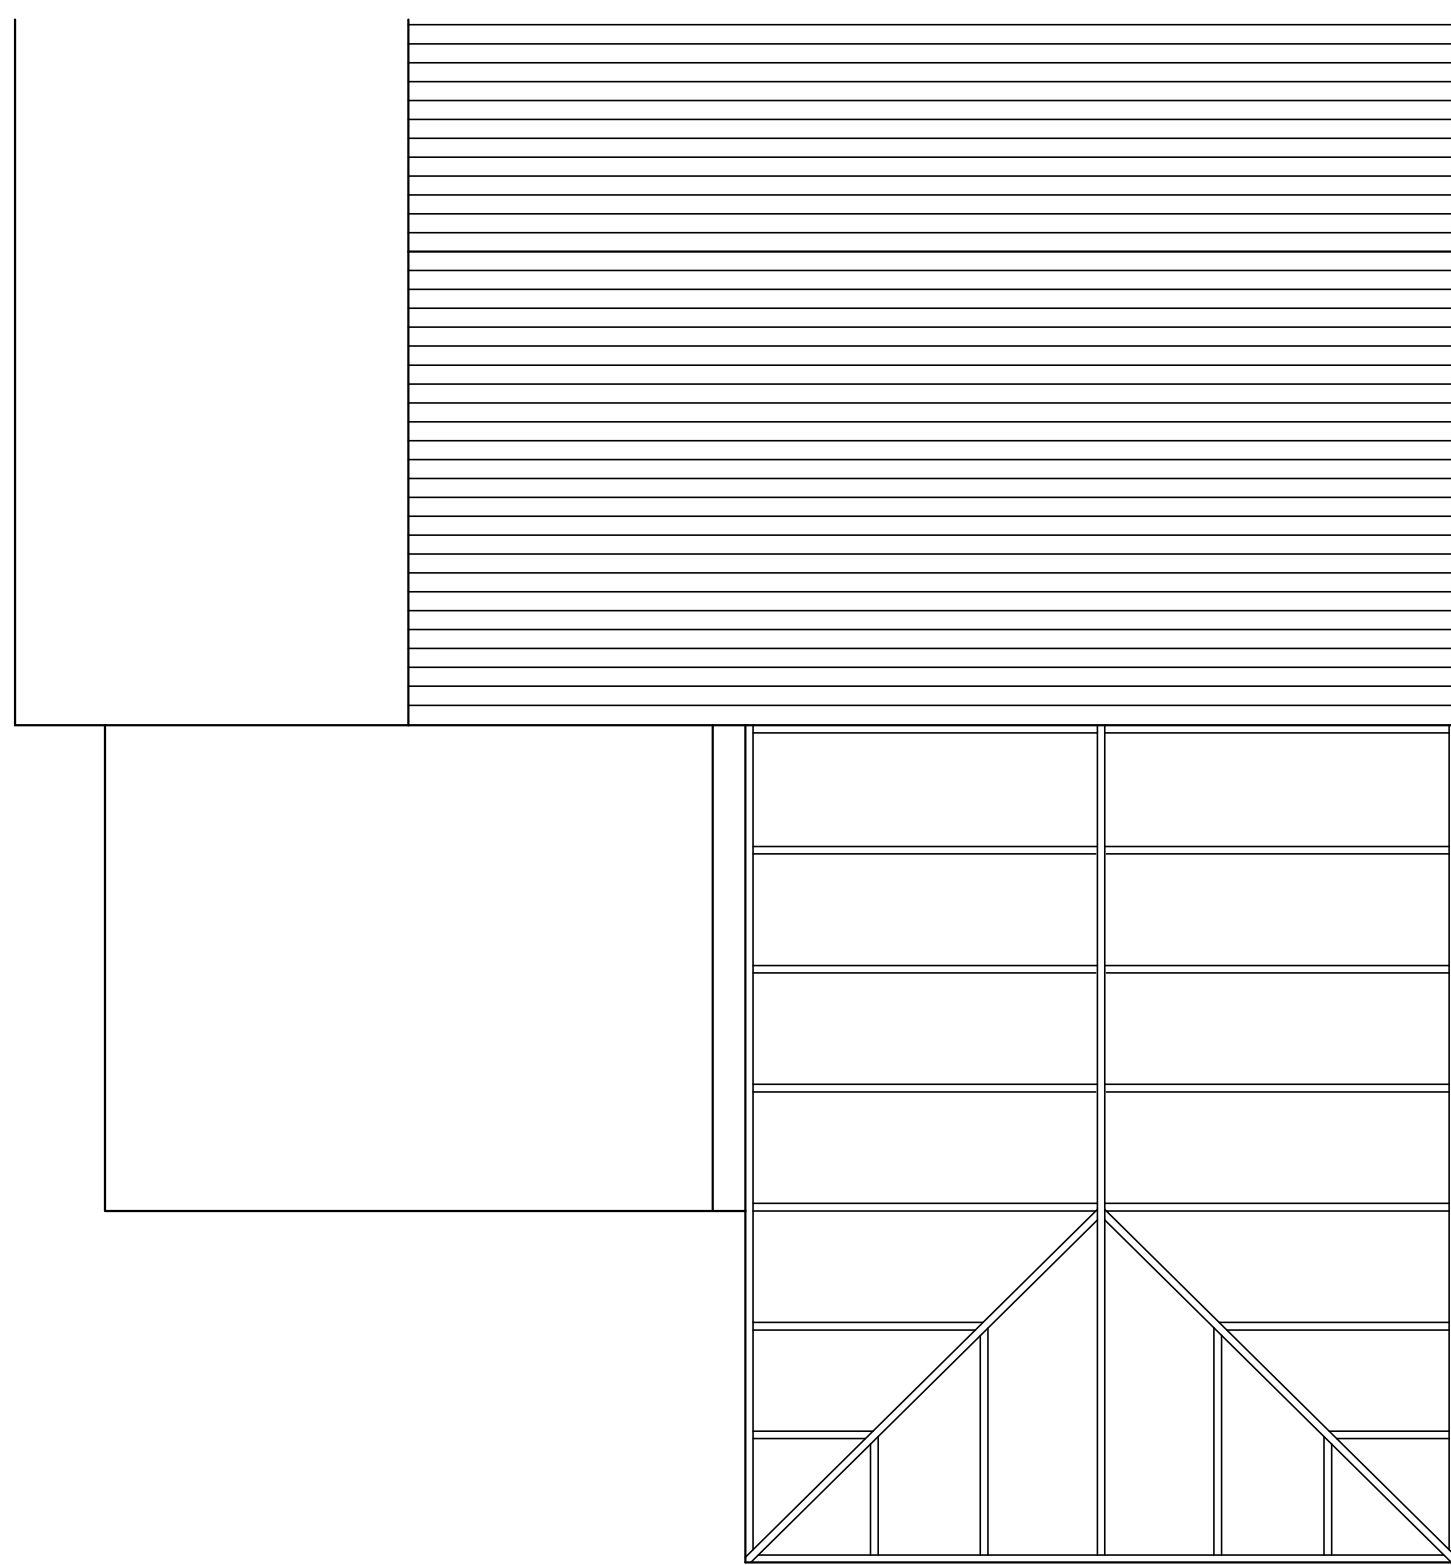

PART ROOF PLAN EXISTING 1:50

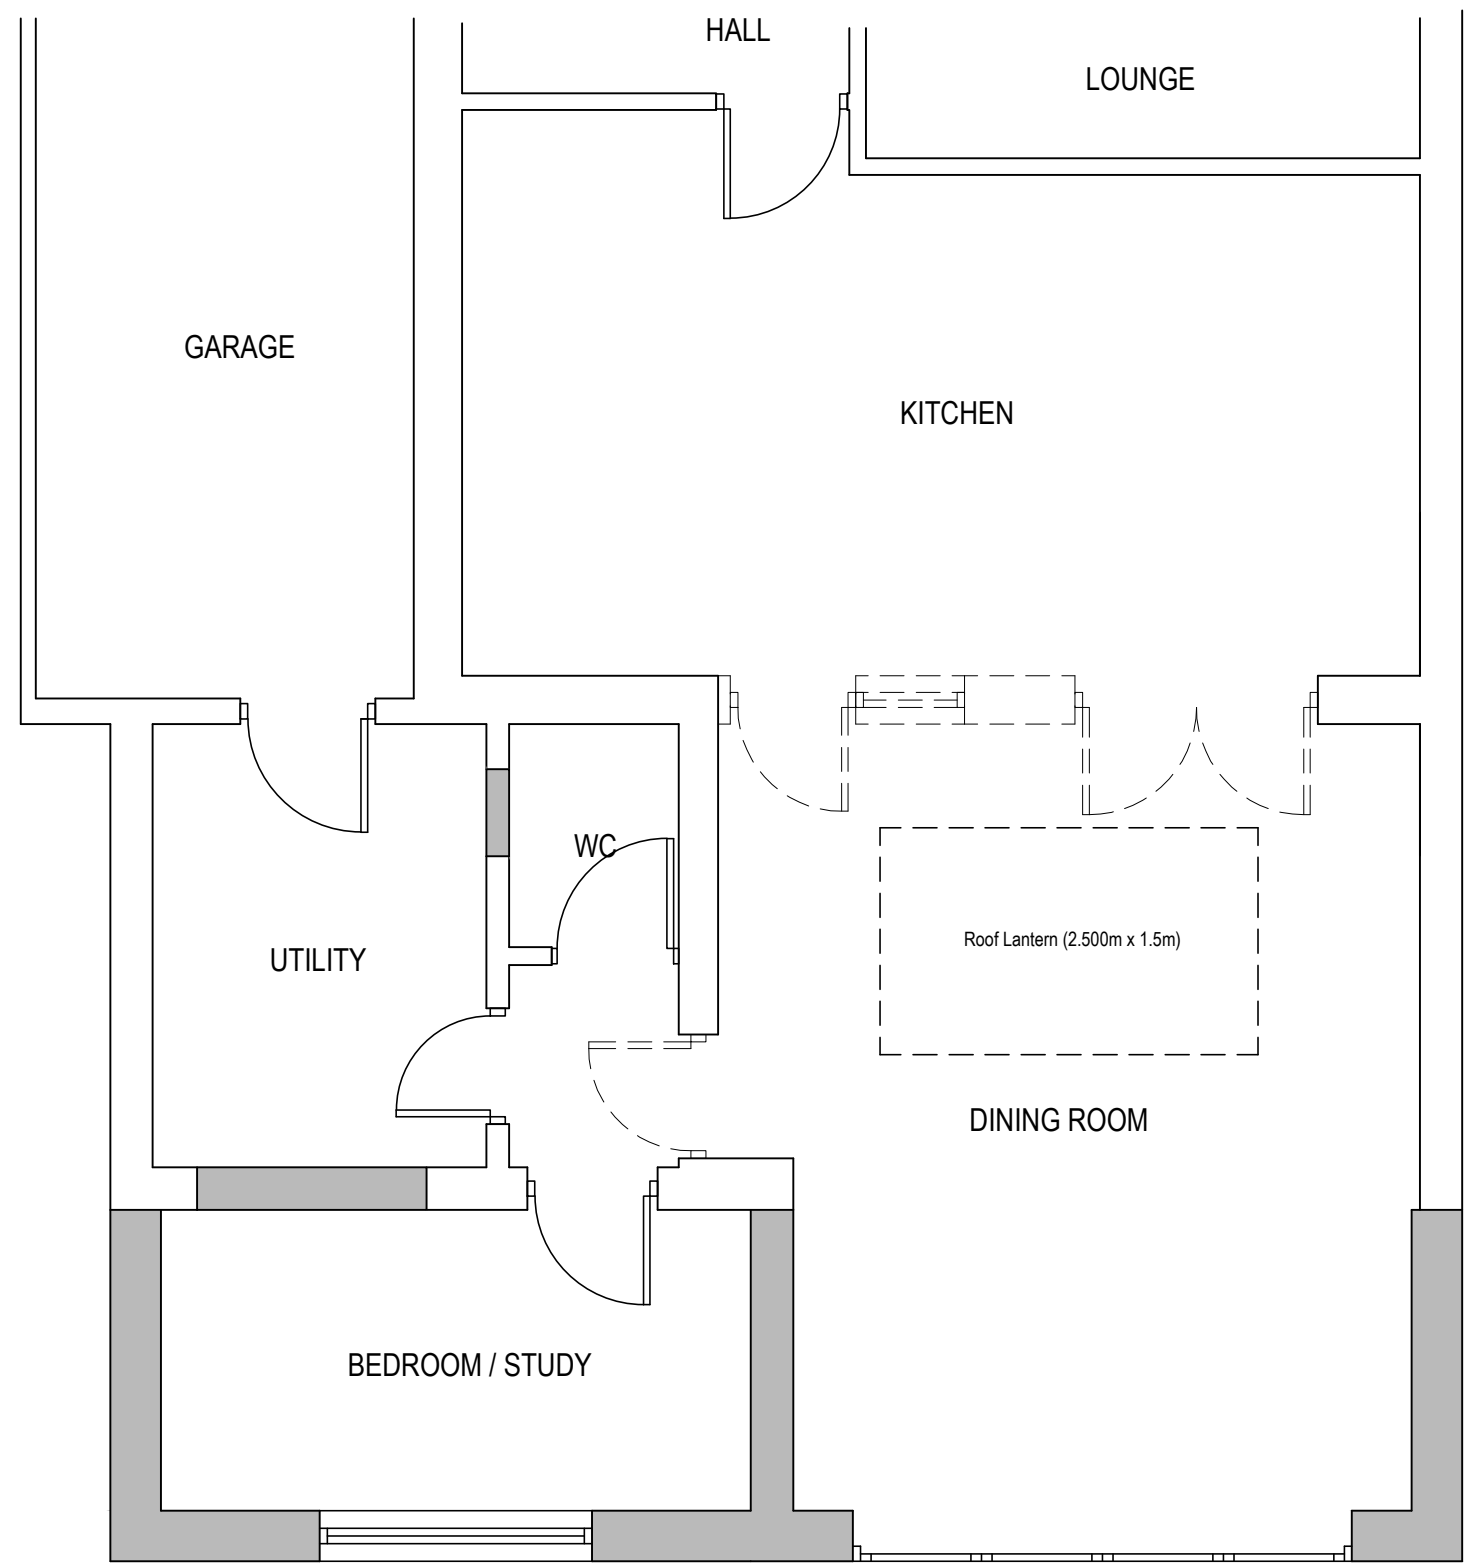


PART GROUND FLOOR PLAN PROPOSED 1:50

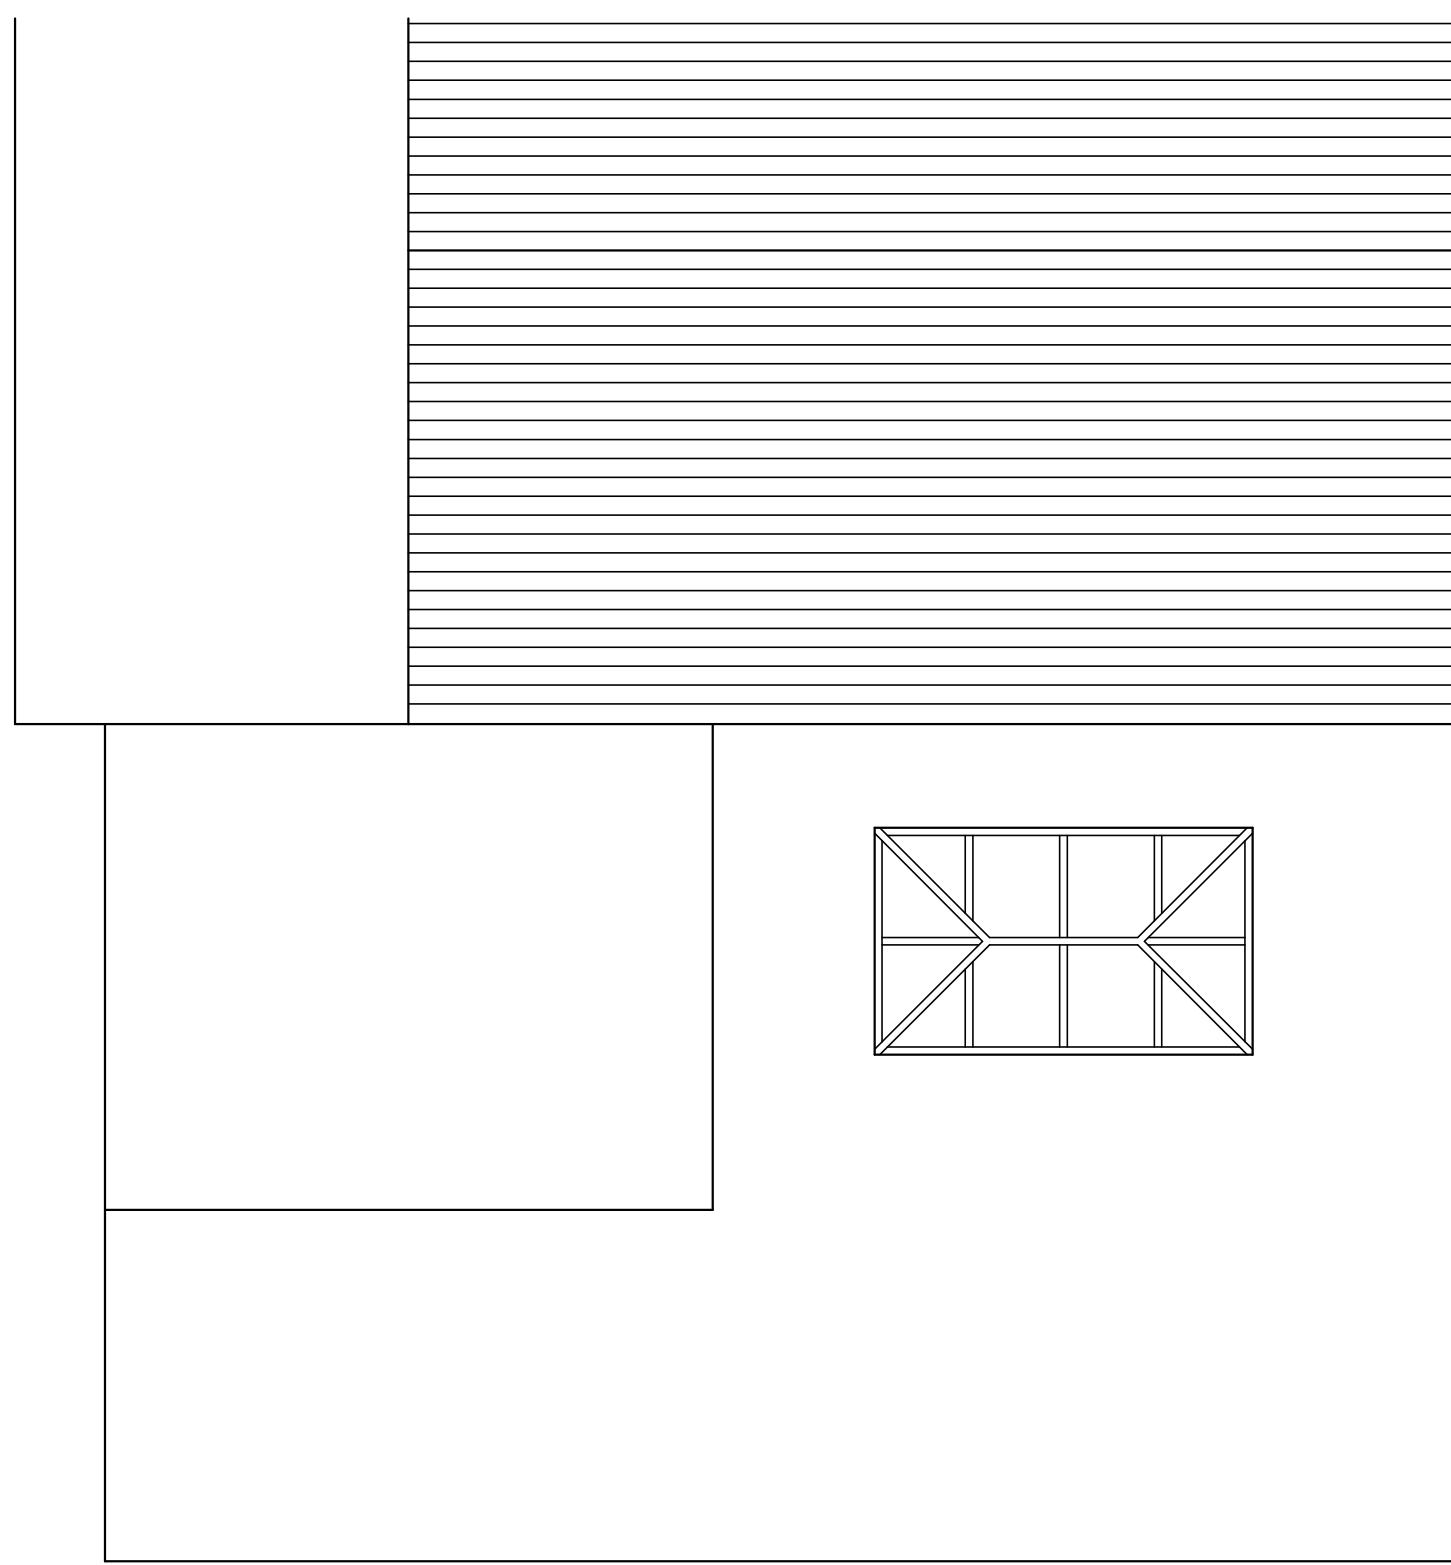

PART ROOF PLAN PROPOSED 1:50



NORTH ELEVATION EXISTING 1:100

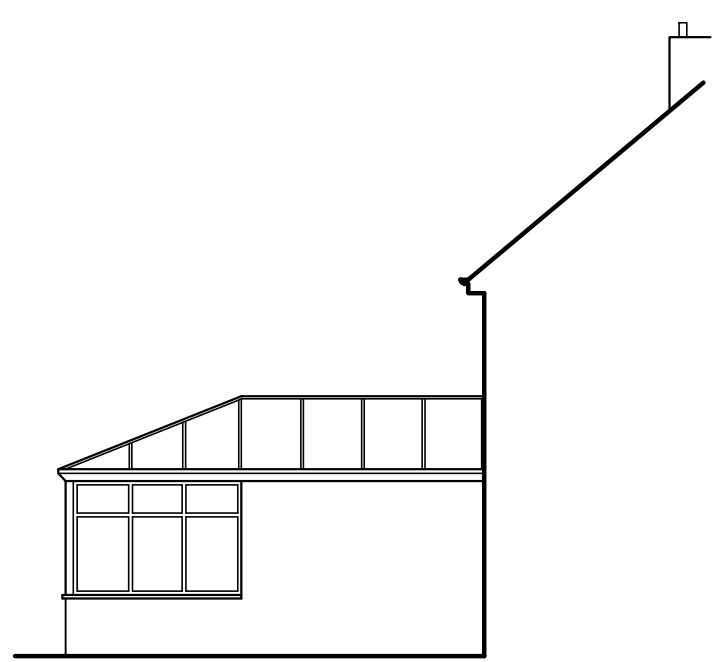

WEST ELEVATION EXISTING 1:100




EAST ELEVATION EXISTING 1:100




LOCATION PLAN 1:1250


© Crown copyright 2019 Ordnance Survey 100054135

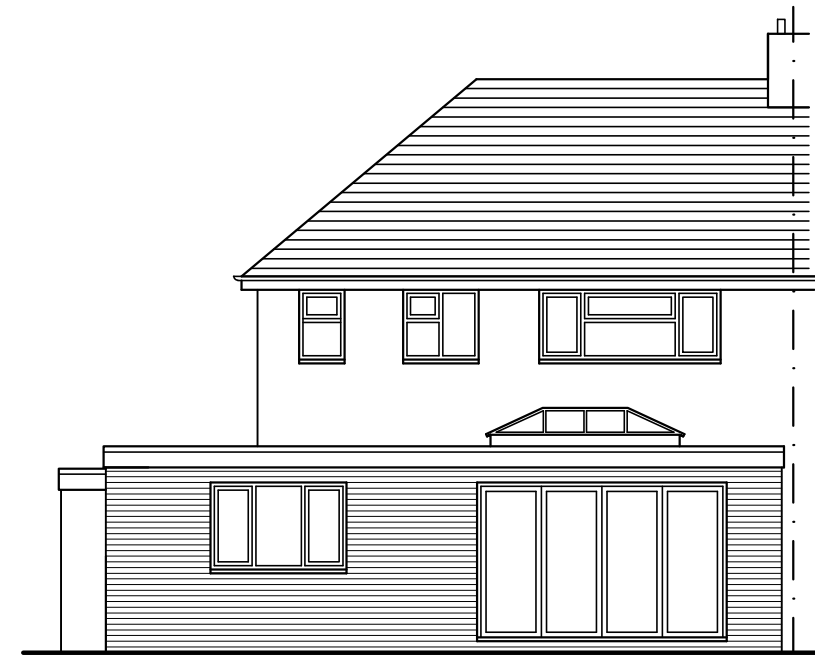


NORTH ELEVATION PROPOSED 1:100

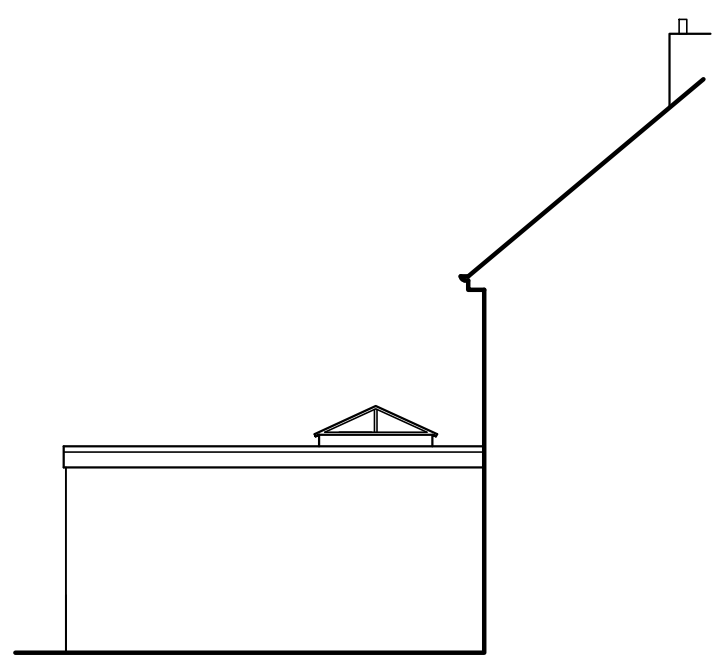

WEST ELEVATION PROPOSED 1:100

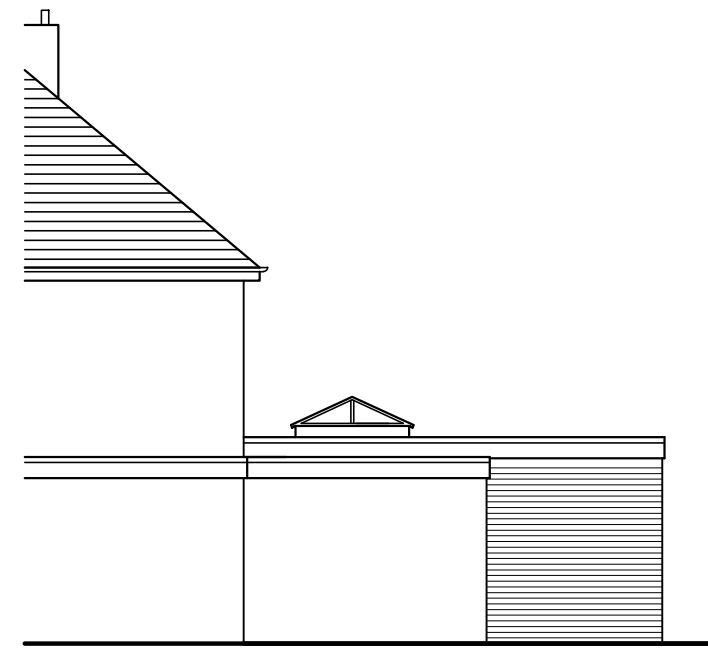


EAST ELEVATION PROPOSED 1:100

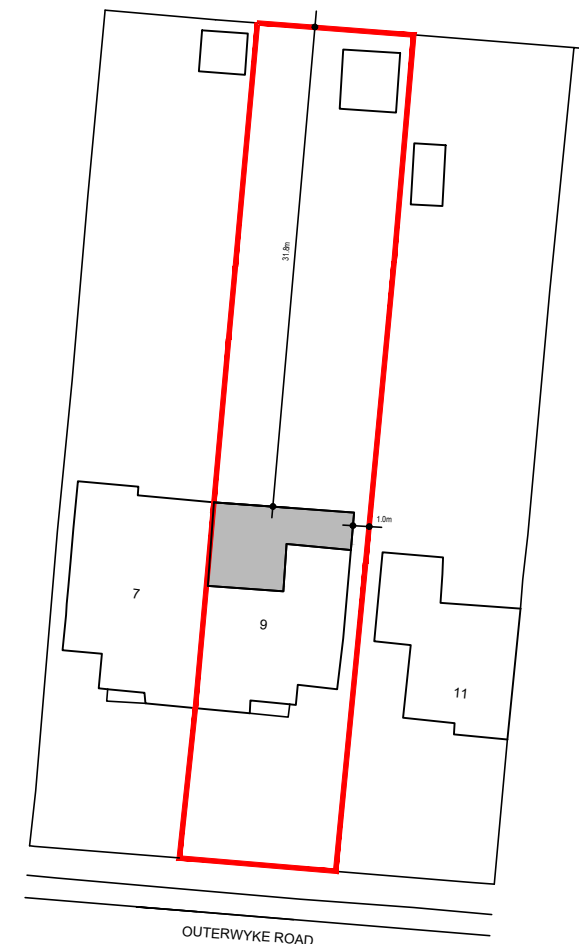

BLOCK PLAN 1:500

DO NOT SCALE FROM THIS DRAWING EXCEPT FOR PLANNING APPLICATION PURPOSES. ALL DIMENSIONS TO BE CHECKED ON SITE PRIOR TO COMMENCEMENT OF WORK. ALL DIMENSIONS RELATING TO SUB-CONTRACTORS OR SUPPLIERS WORK MUST BE CHECKED AND AGREED BETWEEN THE CONTRACTOR AND THE SUB-CONTRACTORS AND SUPPLIERS. ALL DIMENSIONS ARE IN MILLIMETRES. IF IN DOUBT ASK. ALL WORKS OR MATERIALS INDICATED ON THE DRAWING ARE TO BE TO THE LATEST BRITISH STANDARDS AND ARE TO BE CARRIED OUT IN ACCORDANCE WITH THE RELEVANT CODES OF PRACTICE OR RECOGNISED TRADE ASSOCIATION RECOMMENDATIONS AND PUBLICATIONS. THIS DRAWING TO BE READ IN CONJUNCTION WITH ALL RELEVANT DRAWINGS AND SPECIFICATIONS OF OTHER CONSULTANTS. ANY DISCREPANCIES TO BE BROUGHT TO THE ATTENTION OF THE PROJECT MANAGER.

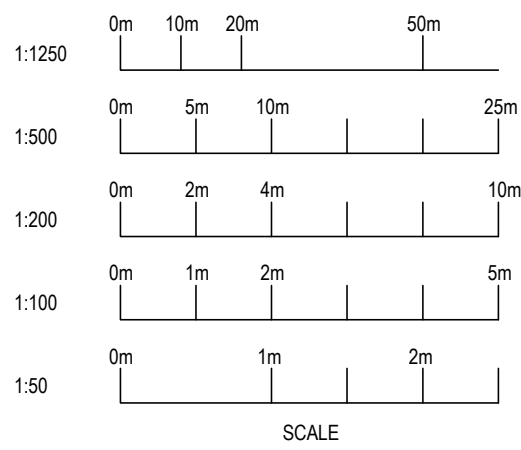

REV	DRAWN	DATE	DESCRIPTION
CLIENT			
Andy and Kelly Brown			
SITE ADDRESS			
9 Outerwyke Road Felpham Bognor Regis West Sussex PO22 8HX			
DRAWING TITLE			
Proposed Rear Single Storey Extension Existing and Proposed Plans and elevations Location Plan Block Plan			
SCALE	1:50, 1:100, 1:1250, 1:500 @ A1		
DATE	April 2026		
REFERENCE	9 Outerwyke Road		
DRAWING No.	001	REV.	
Tel: 07824663762			
Email: sptconstructionconsult@gmail.co			