

Wayne Gander MCIAT
Chartered Architectural Technologist

West Sussex
Worthing
98 Durrington Lane
BN13 2EG
Tel/Fax 01903 694817
Email - waynegander@gmail.com

Project

MOW COTTAGE, WORMS LANE,
FELPHAM

Proposed replacement dwelling

Client

Mr Keen & Miss Robson

Drawing no.

FH/W/L/01

Scale

AS SHOWN

Drawn By

WG

Project

MOW COTTAGE, WORMS LANE,
FELPHAM

Proposed replacement dwelling

Client

Mr Keen & Miss Robson

Drawing no.

FH/W/L/01


Scale

AS SHOWN


Drawn By

WG


- SCHEDULE OF FINISHES
- | | |
|------------|--|
| ELEVATIONS | face brickwork with timber shingle |
| WINDOWS | double glazed with a velux rooflights |
| ROOF | clay plain roof tile |
| EAVES | white PVCu and double glazed |
| R/W GOODS | black PVCu half round guttering with 63mm diameter downpipes |
- THE CONTRACTOR IS TO PROVIDE SAMPLES FOR APPROVAL BY THE CLIENT AND THE LOCAL PLANNING AUTHORITY WHERE REQUIRED.

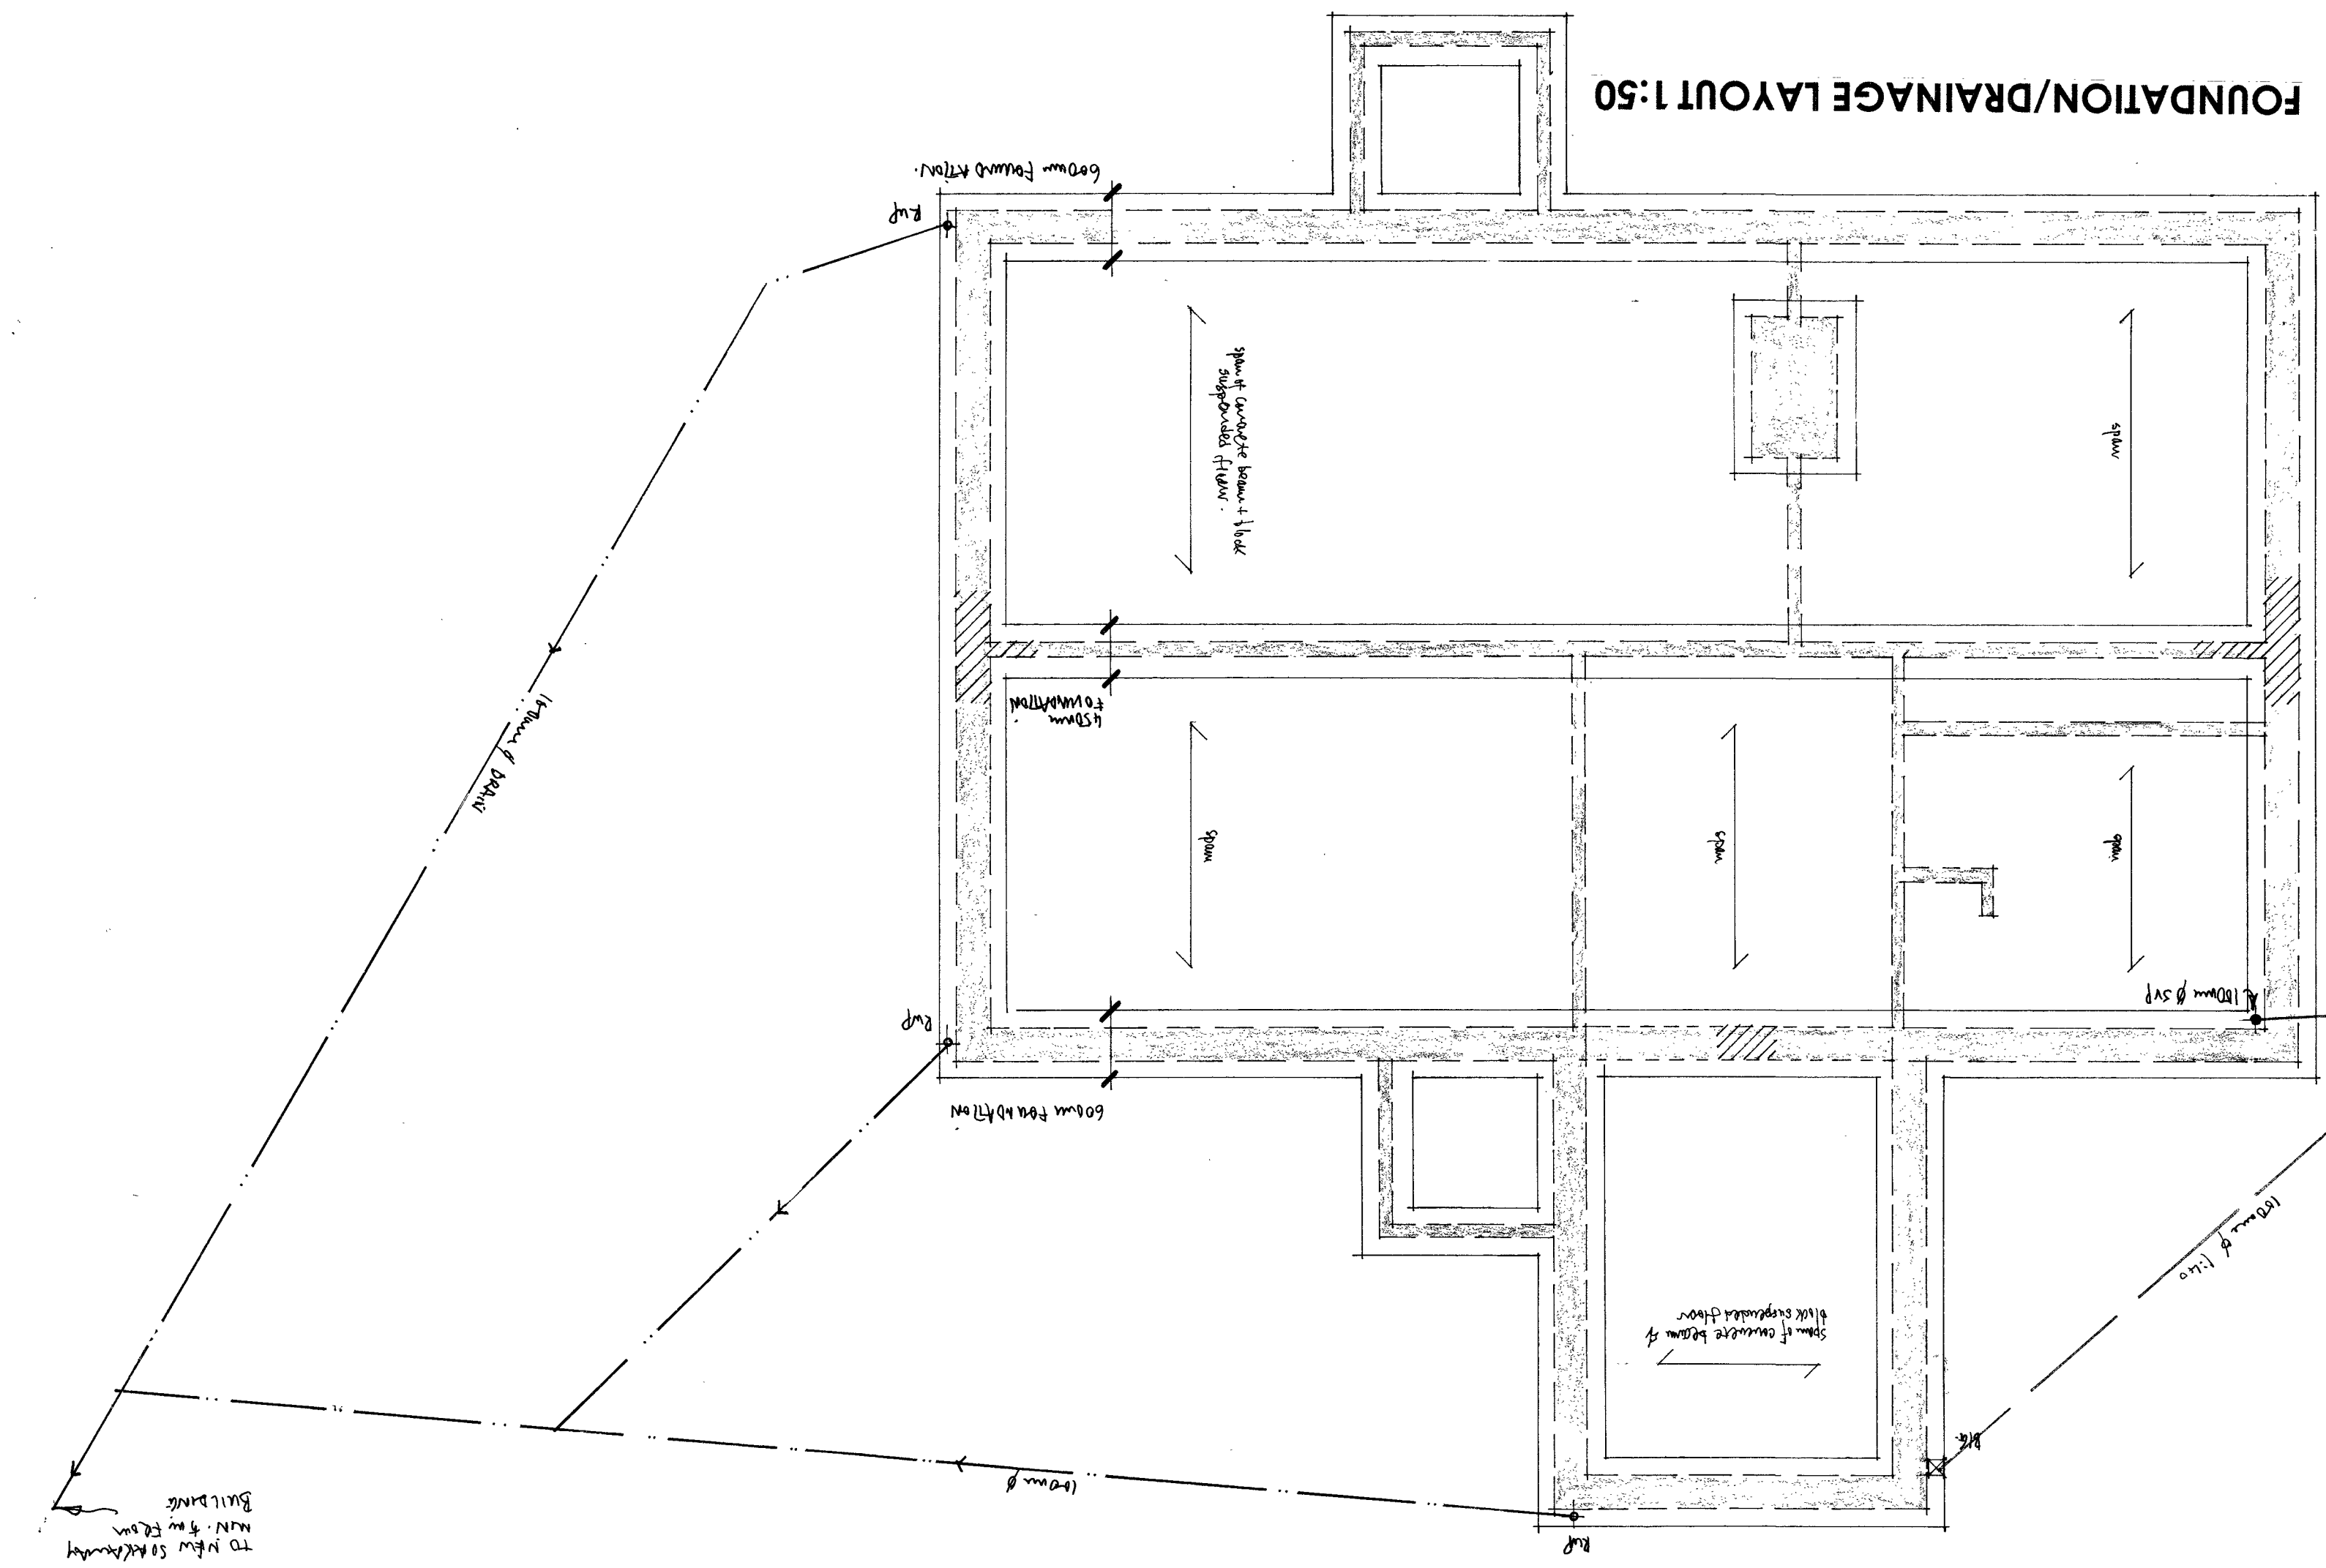

ROOF PLAN 1:100

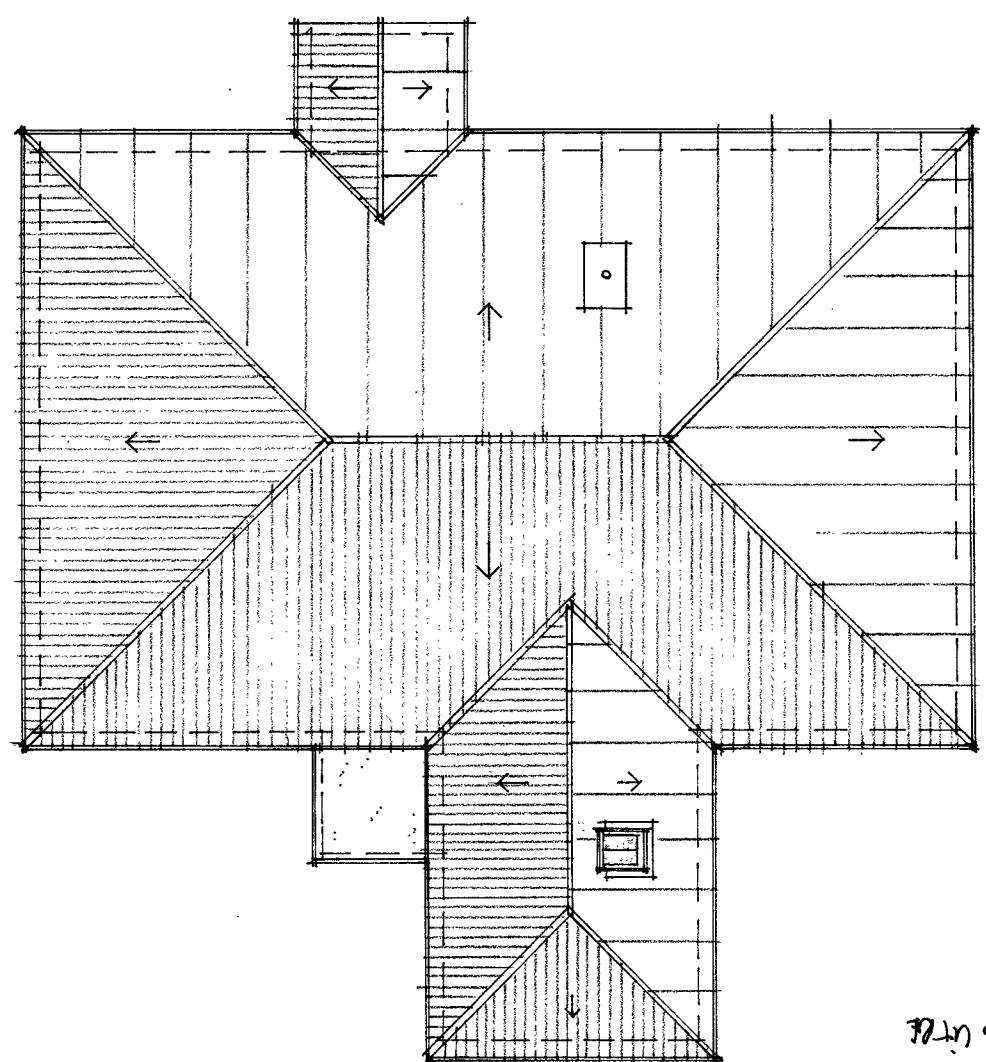


SECTION B-B 1:50

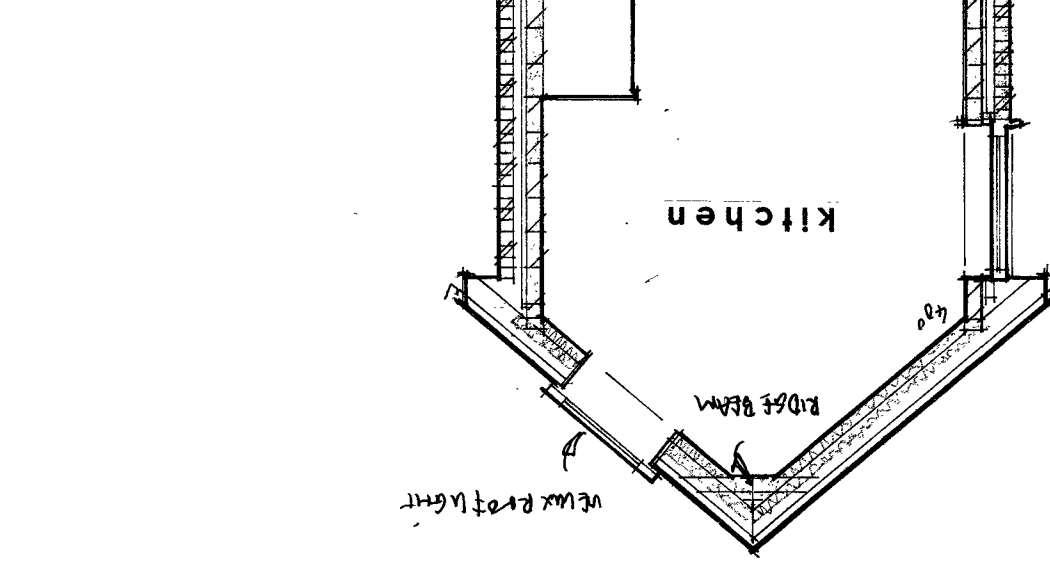

THIS DRAWING TO BE READ IN CONJUNCTION WITH
STRUCTURAL ENGINEERS DETAILS & CALCULATIONS

PROPOSED ELEVATIONS 1:100 @ A1

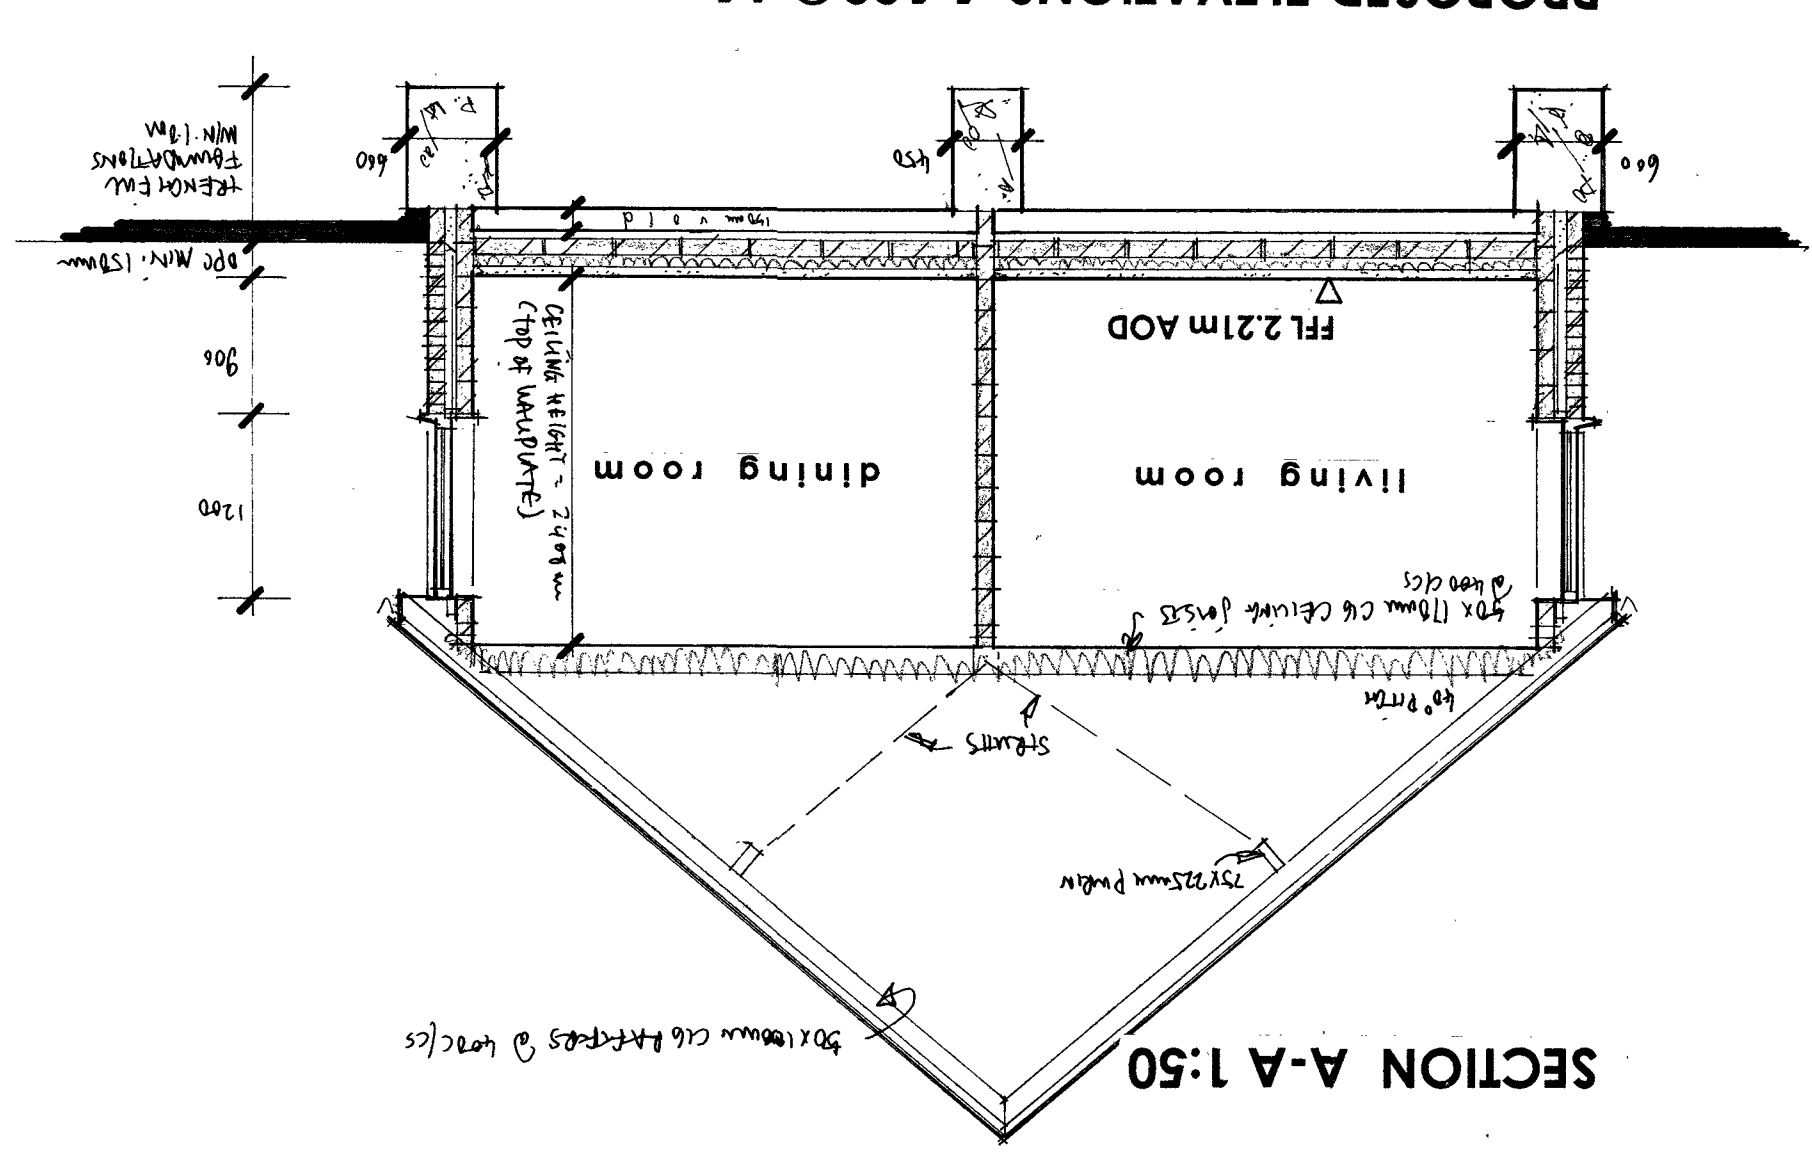

GROUND FLOOR PLAN 1:50 @ A1

