




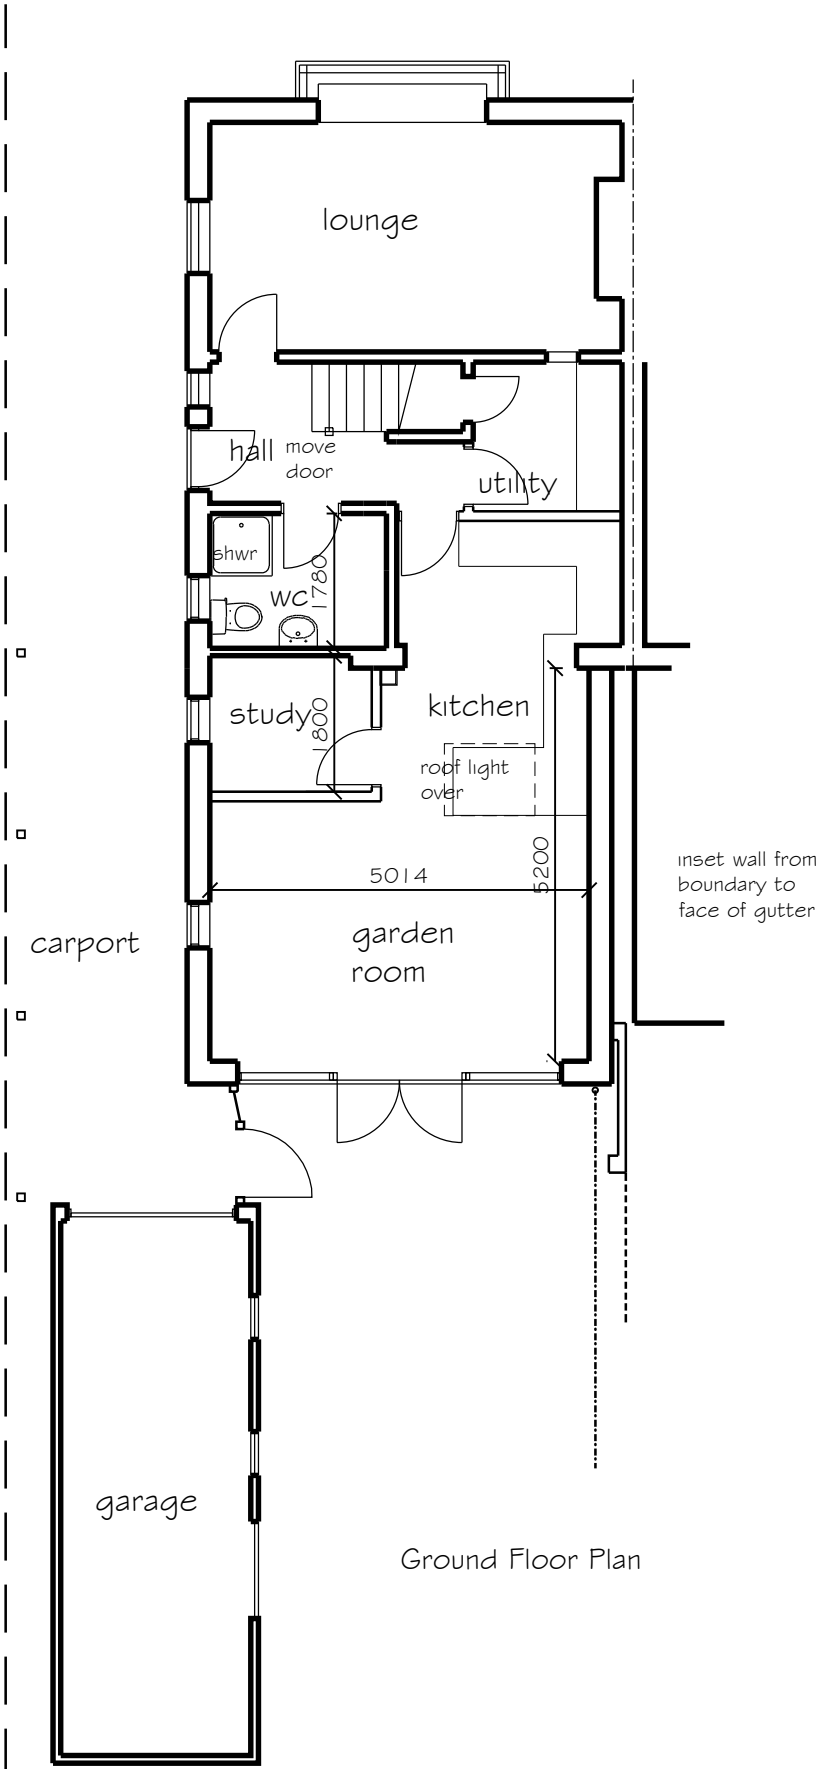


Ground Floor Plan

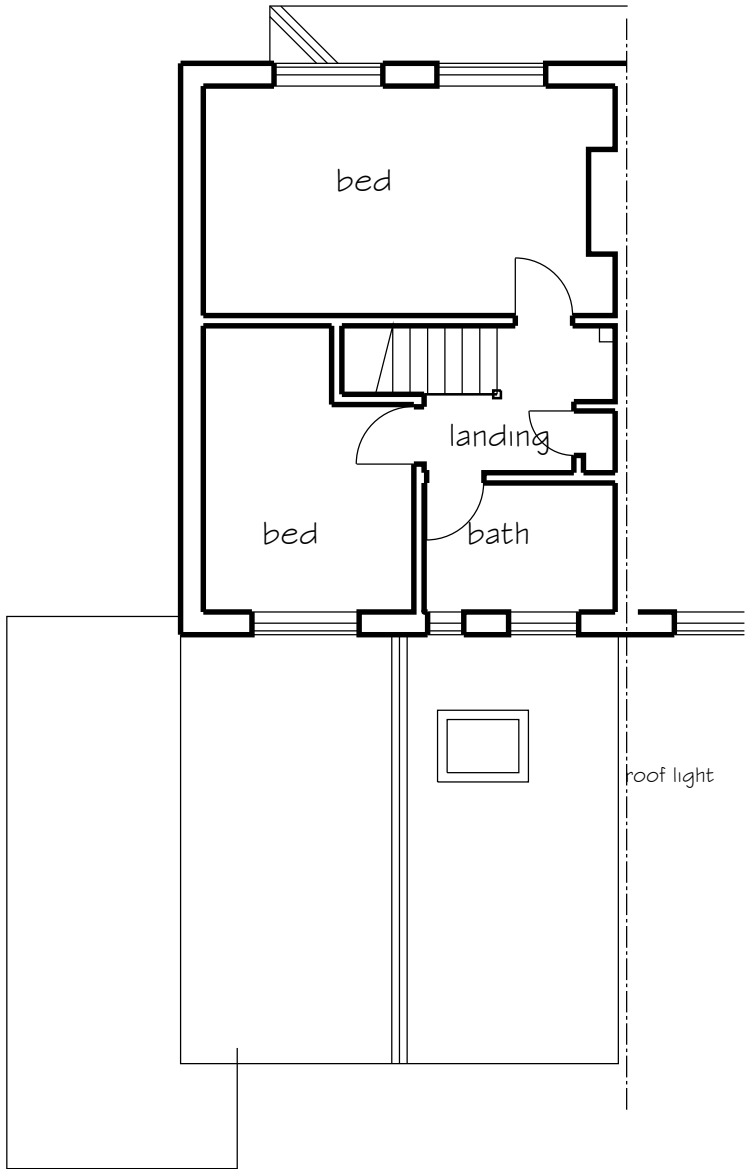

First Floor Plan

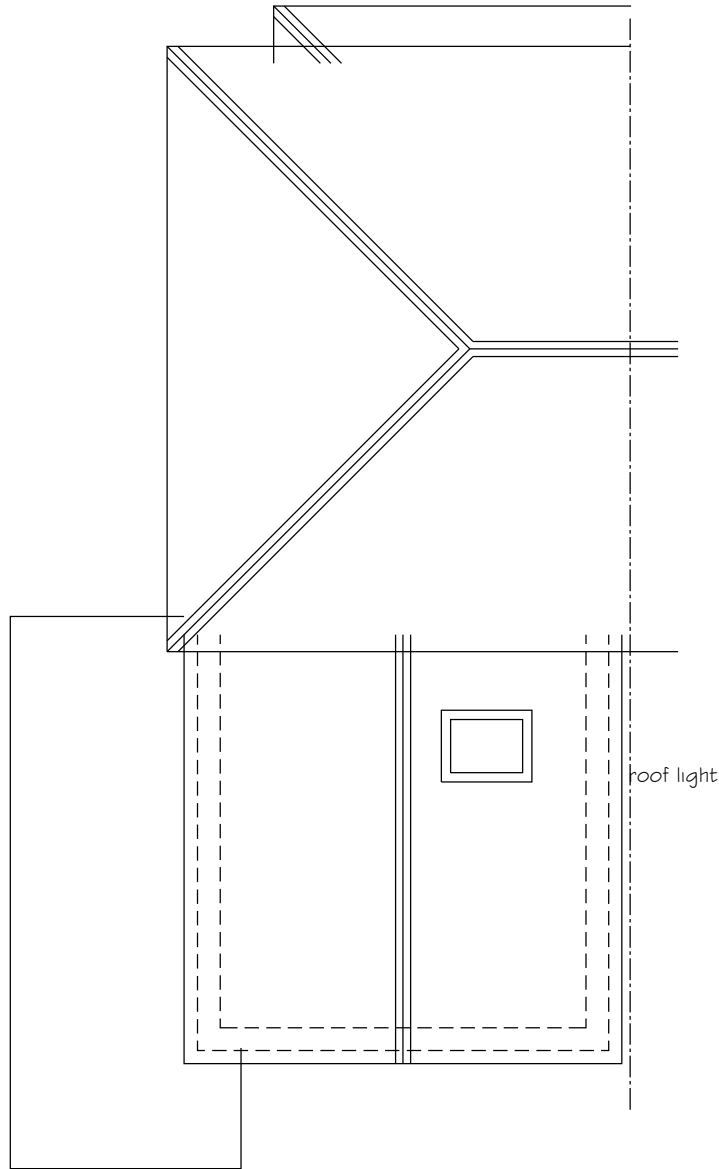

Roof Plan

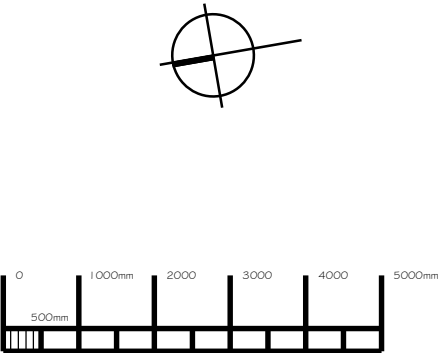

NOTES:

Dimensions to be checked on site before placing material orders or commencing work.
Any discrepancies shall be reported immediately.

Do not scale from these drawings except for planning purposes.
Use figured dimensions only.

Where applicable this drawing is to be read in conjunction with other consultants' drawings.

This drawing is the copyright of hda projects ltd.

Rev	Date	Amendment
-----	------	-----------

hda projects

St Johns House - St Johns Street
Chichester - West Sussex - PO19 1UU
Tel: 07881287017
e-mail: hdaprojects@talktalk.net

For
Mr+Mrs D Sharpe

Project
12 Courtlands Way
Felpham
West Sussex
PO22 6AW

Title
Plans as Proposed

Date	Drawn	Scale	Checked
March 2022	wm	1:100 @ A3	
Job Number	Prefix	Drawing Number	Revision
2021 44	P	04	