



GROUND FLOOR PLAN PROPOSED 1:50

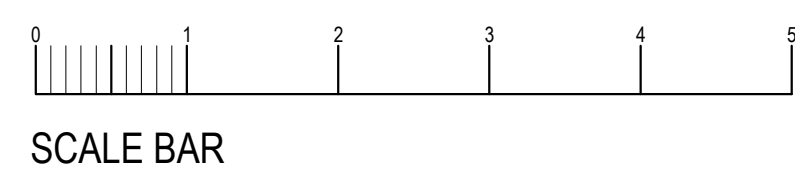


EAST ELEVATION PROPOSED 1:100

 

WEST ELEVATION PROPOSED 1:100





SOUTH ELEVATION PROPOSED 1:100


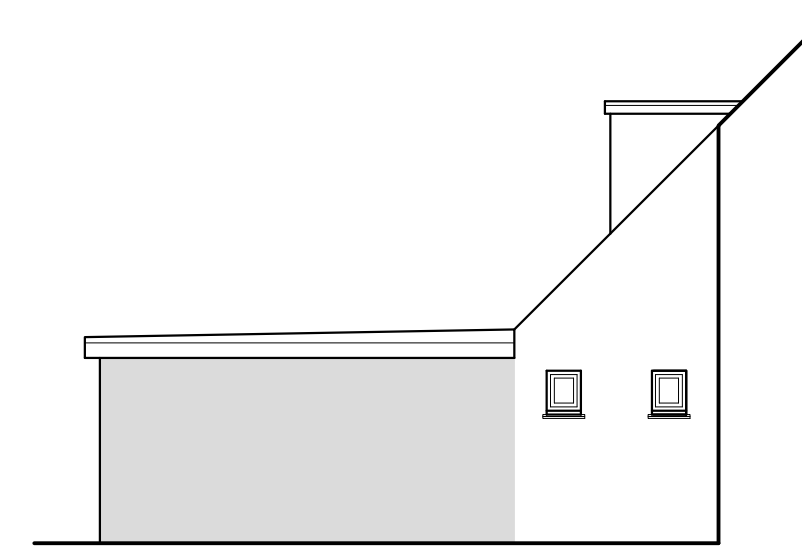


NORTH ELEVATION PROPOSED 1:100

GENERAL
DO NOT SCALE FROM THIS DRAWING EXCEPT FOR PLANNING APPLICATION PURPOSES. ALL DIMENSIONS TO BE CHECKED ON SITE PRIOR TO COMMENCEMENT OF WORK. ALL DIMENSIONS RELATING TO SUB-CONTRACTORS OR SUPPLIERS WORK MUST BE CHECKED AND AGREED BETWEEN THE CONTRACTOR AND THE SUB-CONTRACTORS AND SUPPLIERS. ALL DIMENSIONS ARE IN MILLIMETRES. IF IN DOUBT ASK.
ALL WORKS OR MATERIALS INDICATED ON THE DRAWING ARE TO BE TO THE LATEST BRITISH STANDARDS AND ARE TO BE CARRIED OUT IN ACCORDANCE WITH THE RELEVANT CODES OF PRACTICE OR RECOGNISED TRADE ASSOCIATION RECOMMENDATIONS AND PUBLICATIONS.
THIS DRAWING TO BE READ IN CONJUNCTION WITH ALL RELEVANT DRAWINGS AND SPECIFICATIONS OF OTHER CONSULTANTS. ANY DISCREPANCIES TO BE BROUGHT TO THE ATTENTION OF THE PROJECT MANAGER.

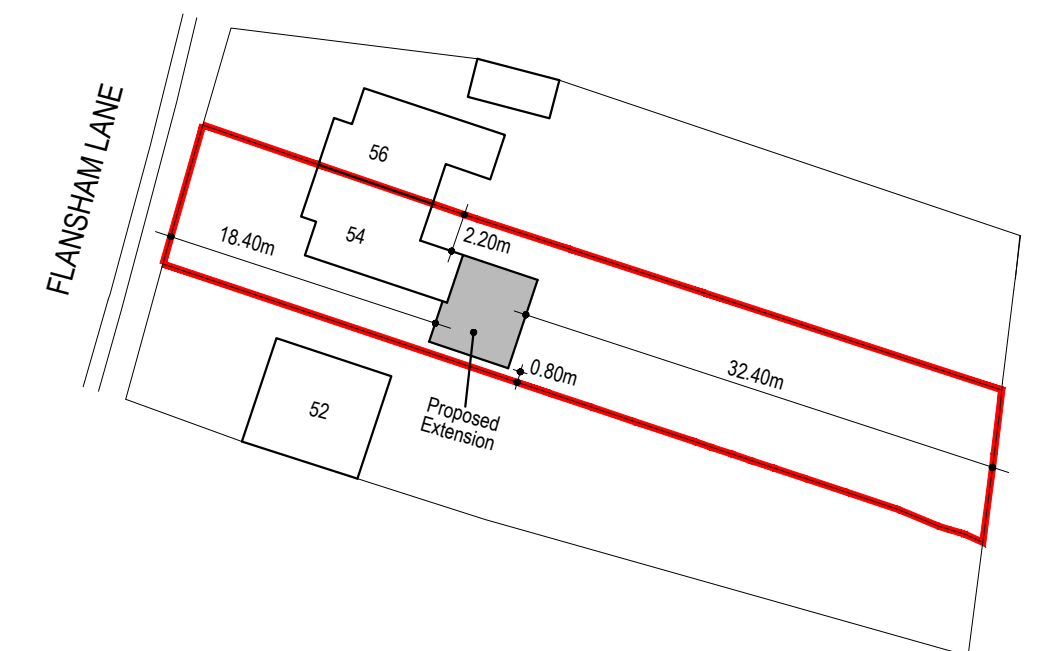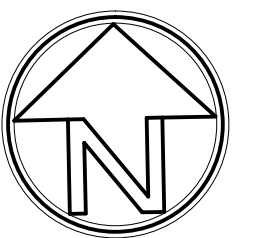

BLOCK PLAN 1:500

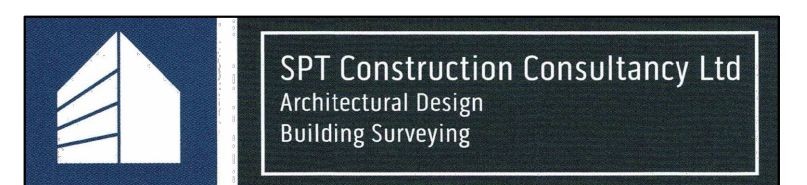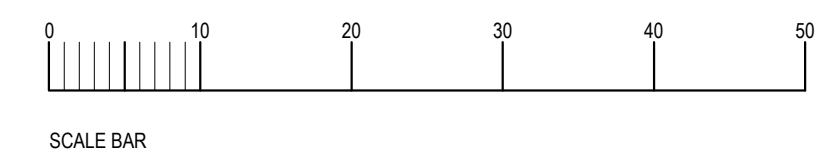

REV	DRAWN	DATE	DESCRIPTION
CLIENT Darren Ling			
SITE ADDRESS 54 Flansham Lane Felpham Bognor Regis West Sussex PO22 6AH			
DRAWING TITLE Proposed Rear Extension (Annexe) Proposed Plans and Elevations Block Plan			
SCALE As shown			
DATE April 2022			
REFERENCE 54 Flansham Lane			
DRAWING No. 001			REV.