


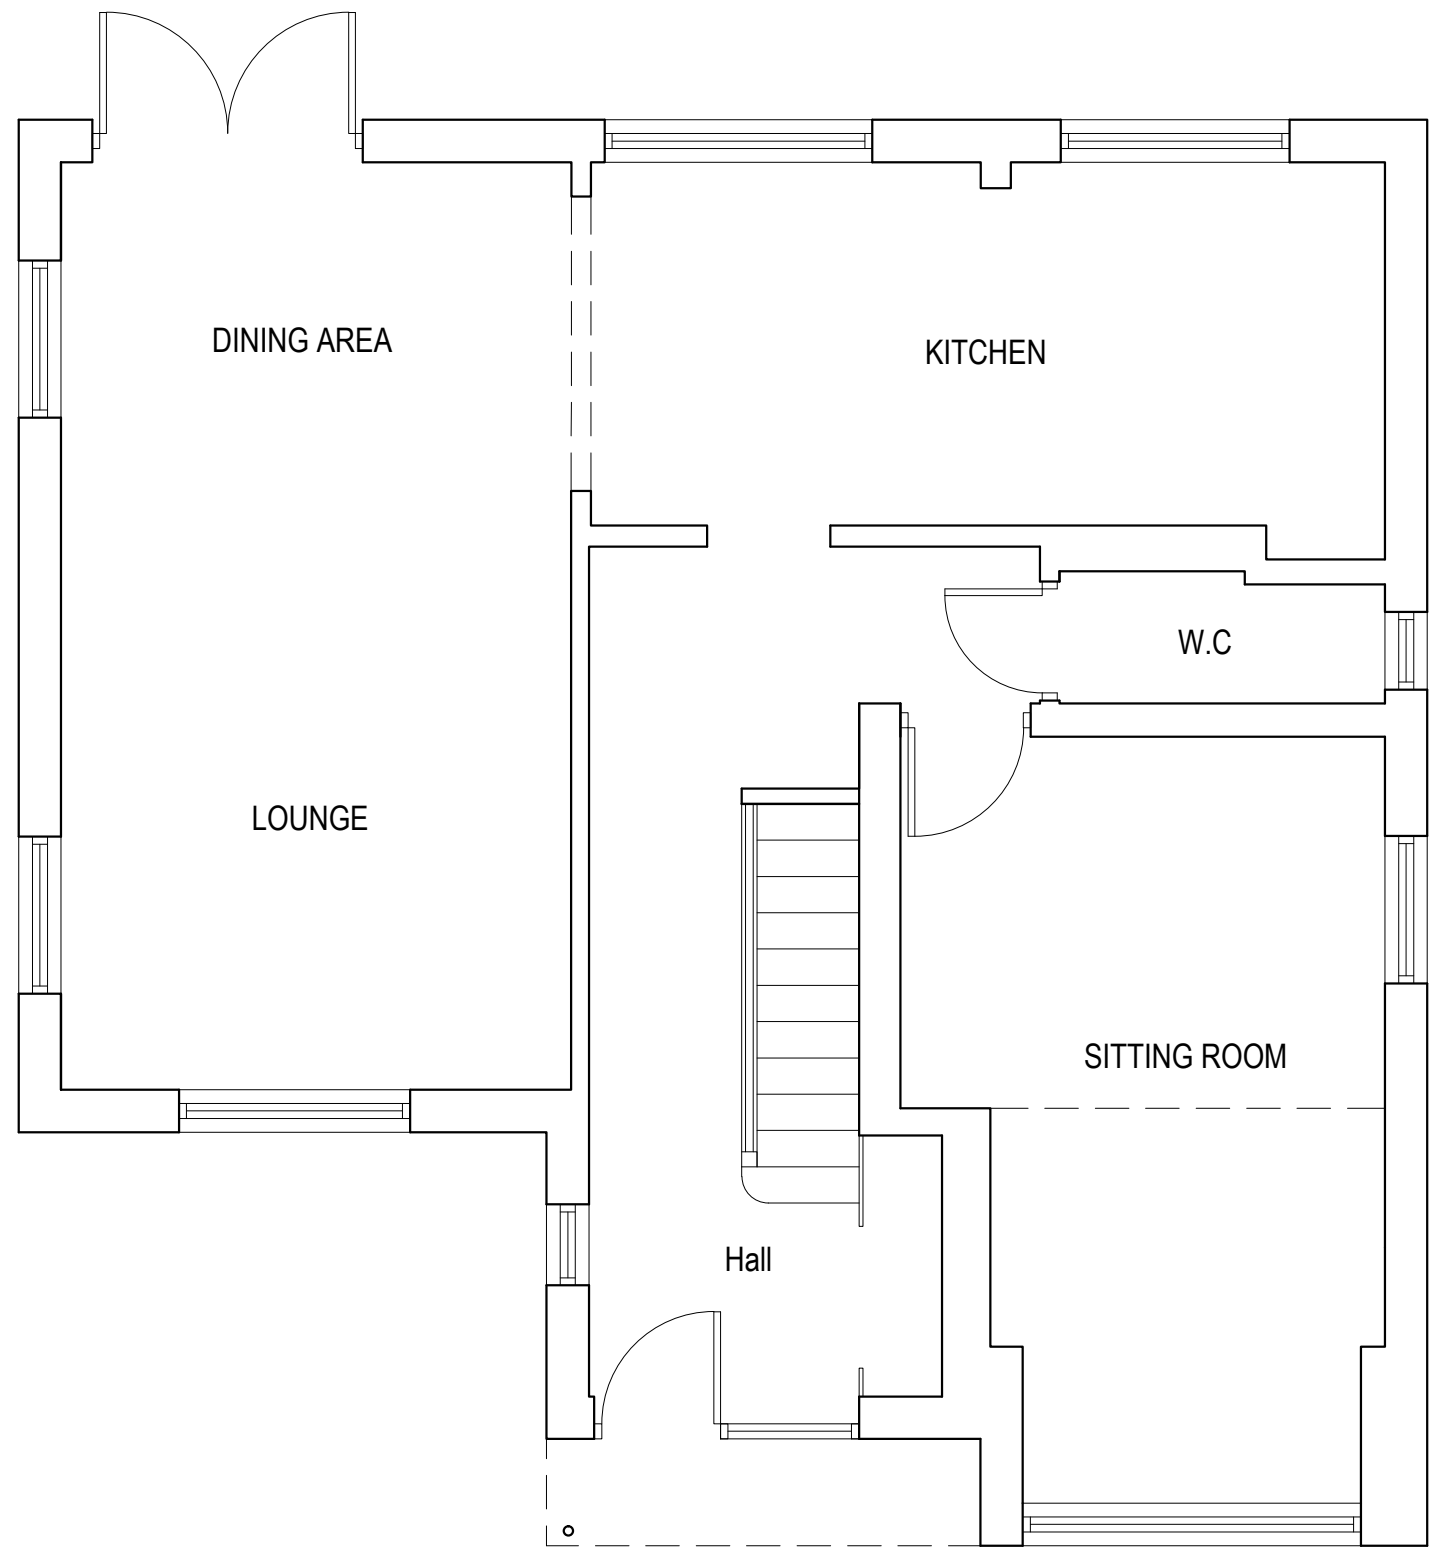


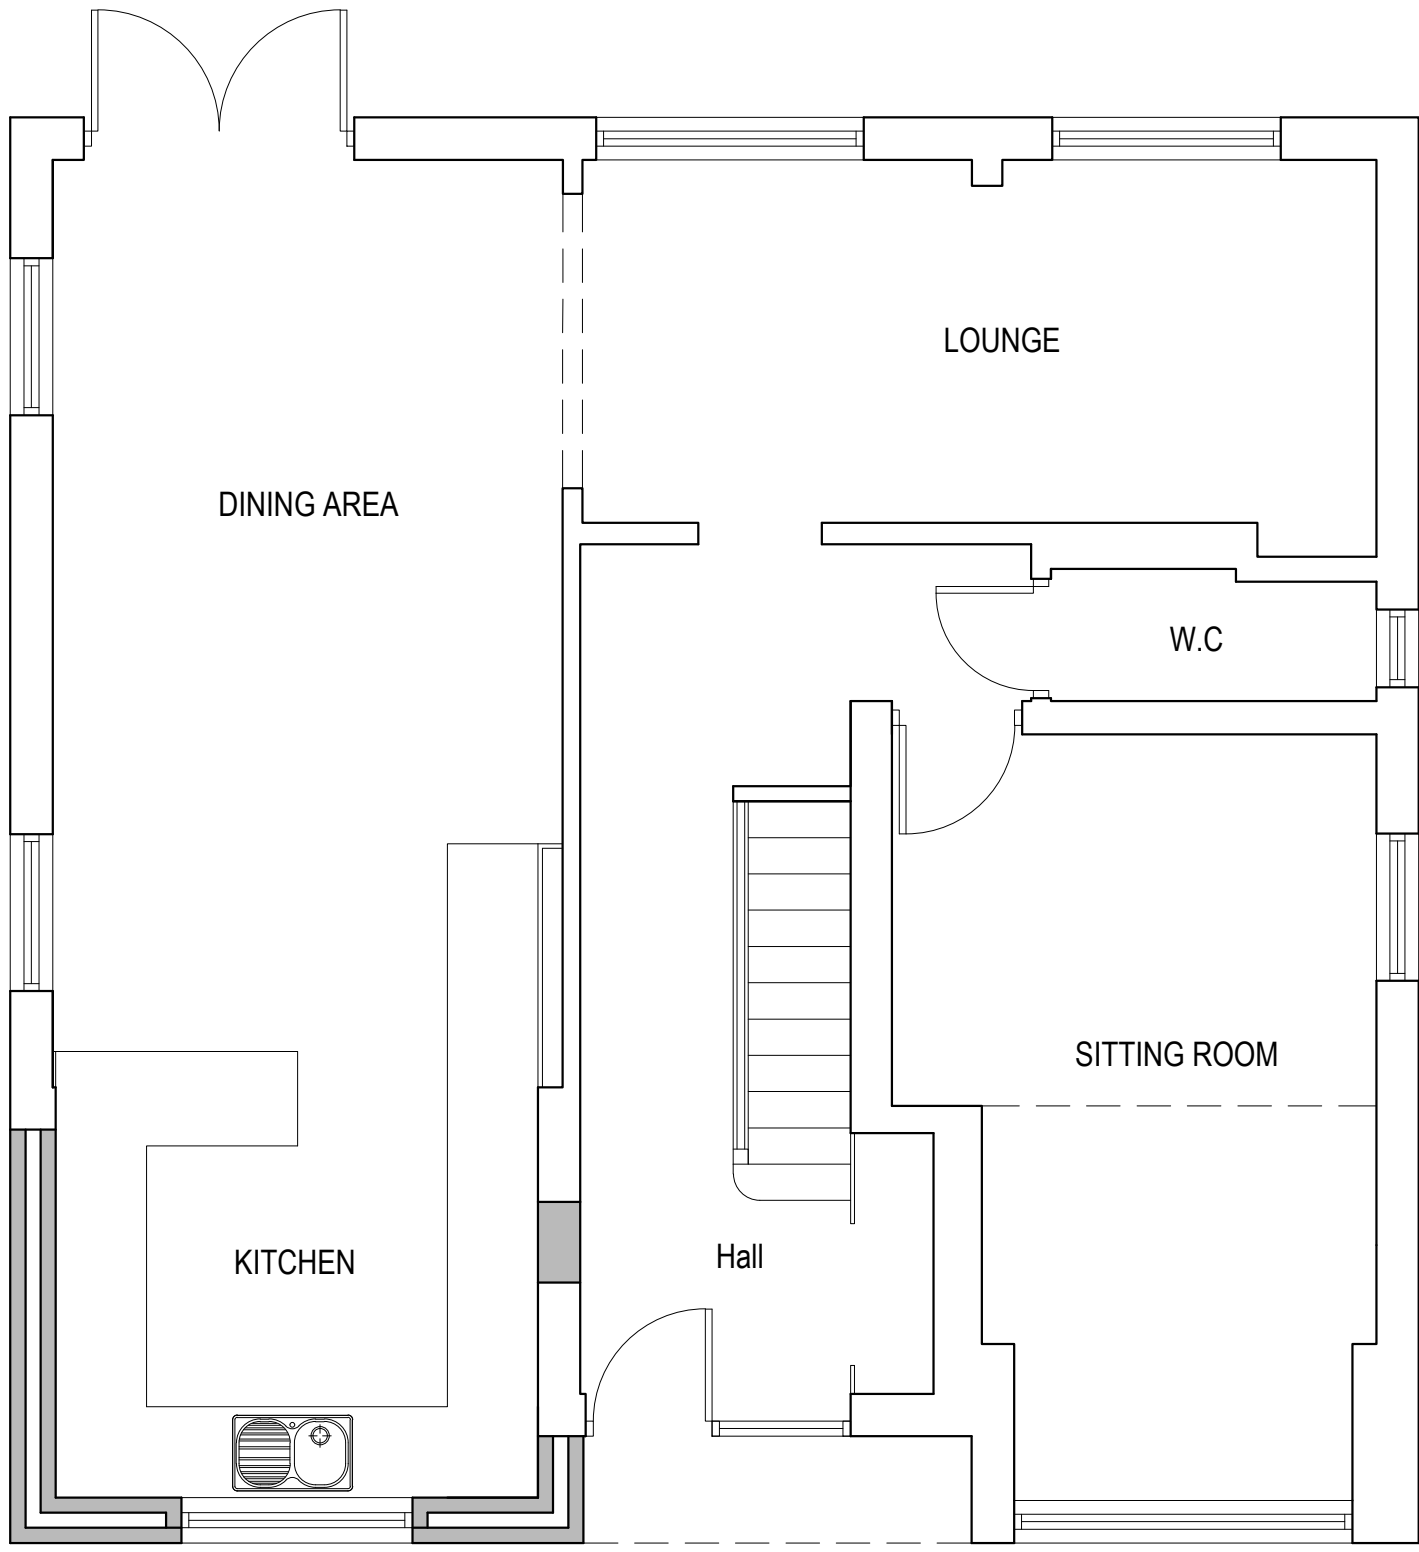


GROUND FLOOR PLAN EXISTING 1:50

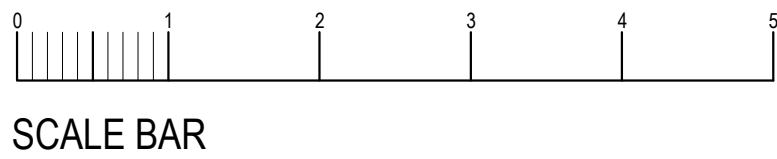


GROUND FLOOR PLAN PROPOSED 1:50

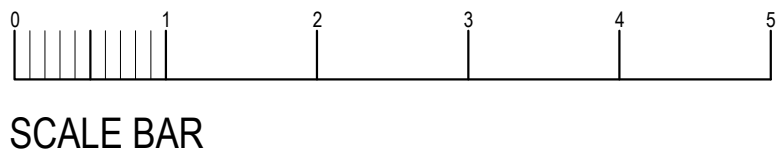


NORTH ELEVATION EXISTING 1:100

 


NORTH ELEVATION PROPOSED 1:100

 


EAST ELEVATION EXISTING 1:100

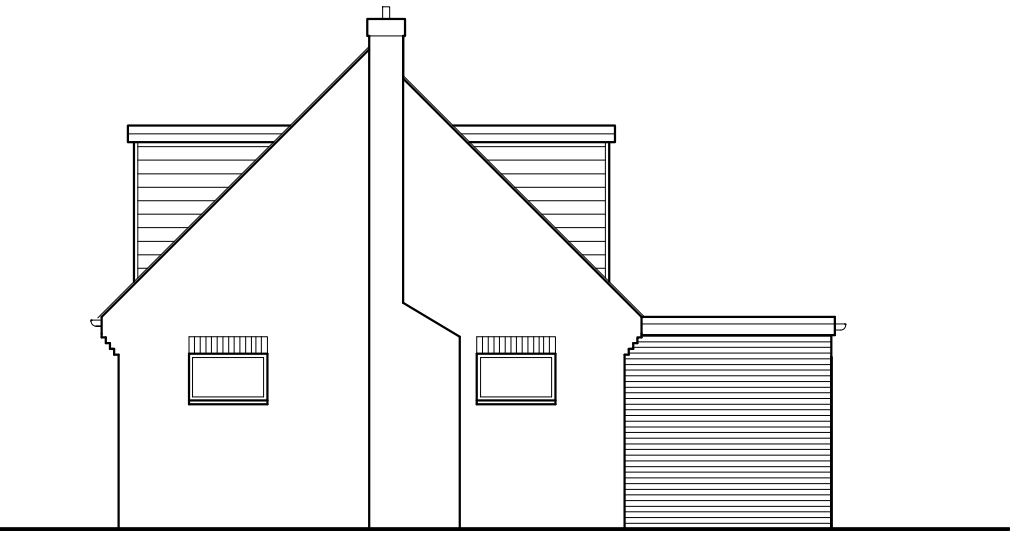


EAST ELEVATION PROPOSED 1:100

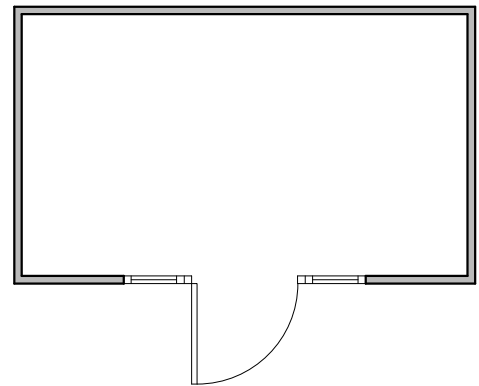


PLAN 1: 50

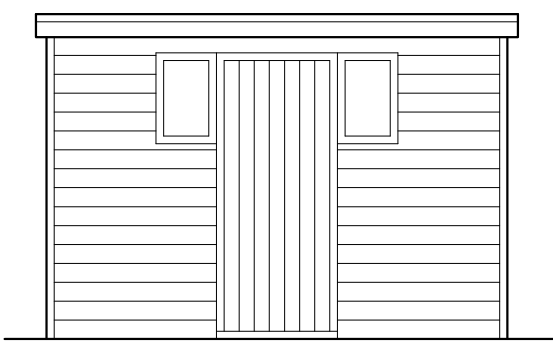


WEST ELEVATION 1:50

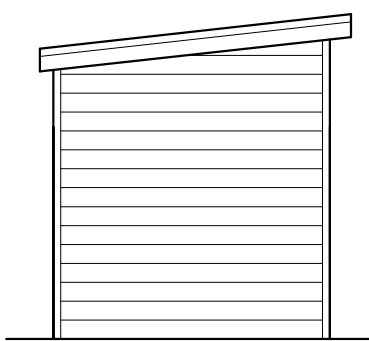

NORTH ELEVATION 1:50



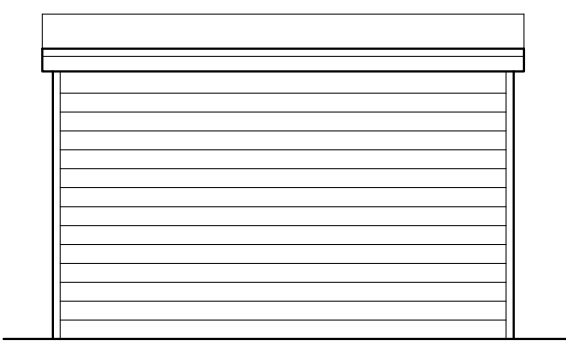


EAST ELEVATION 1:50


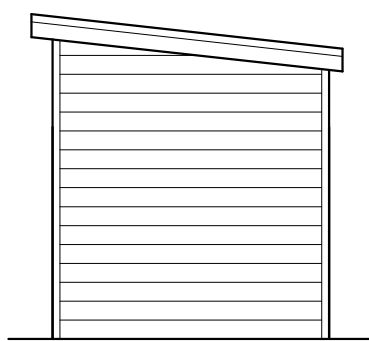


SOUTH ELEVATION 1:50

PROPOSED SHED

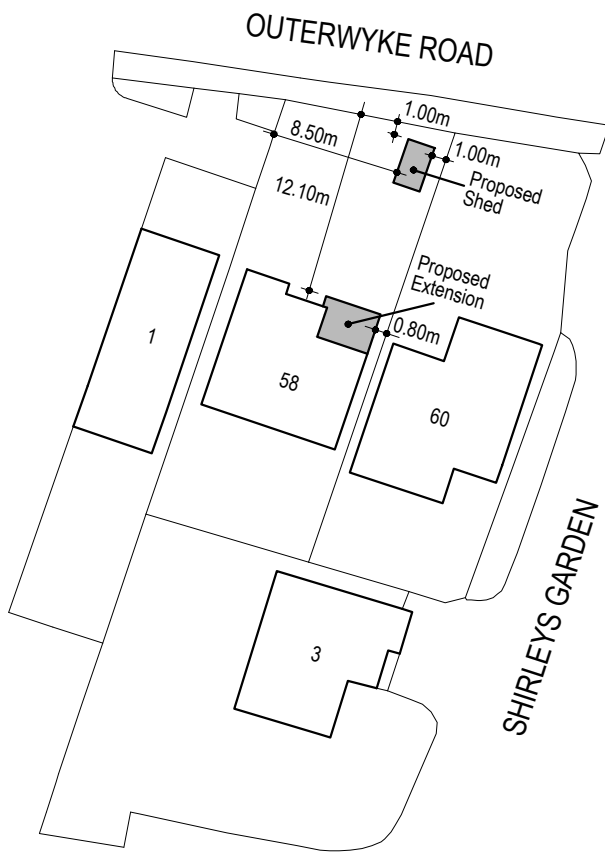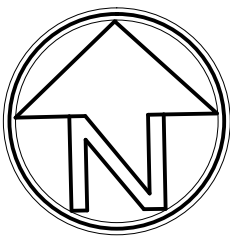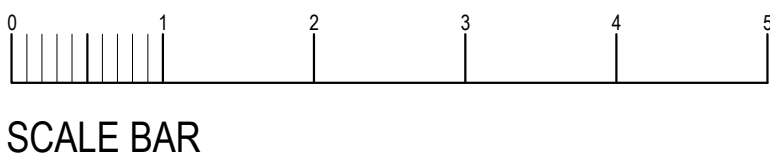


BLOCK PLAN 1:500

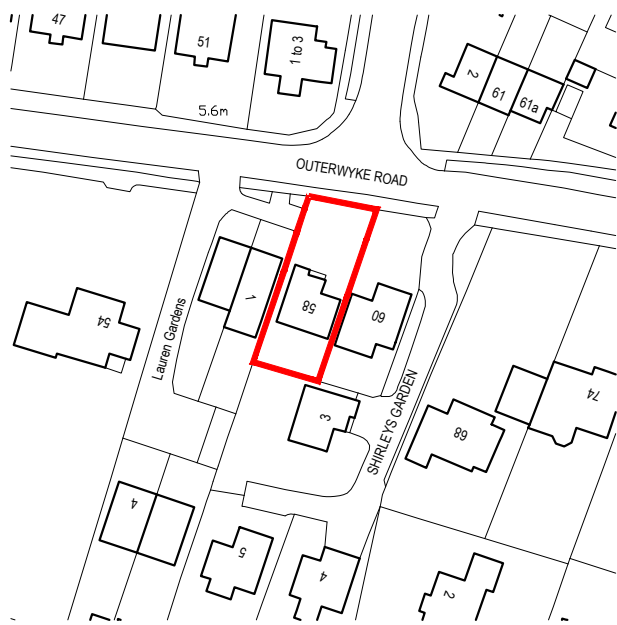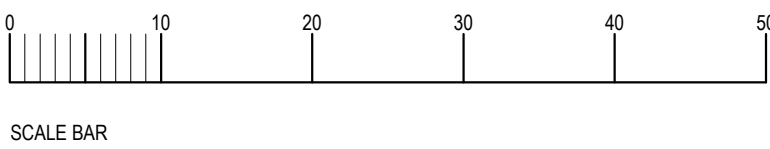

LOCATION PLAN 1:1250

© Crown copyright 2019 Ordnance Survey 100054135

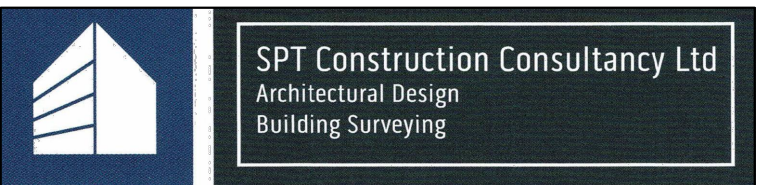

REV	DRAWN	DATE	DESCRIPTION
CLIENT			
Adam Hepworth and Sarah Pawley			
SITE ADDRESS			
58 Outerwyke Road Felpham West Sussex PO22 8NF			
DRAWING TITLE			
Proposed Front Extension Existing and Proposed Plans Existing and Proposed Elevations			
SCALE			
As shown			
DATE			
March 2022			
REFERENCE			
58 Outerwyke Road			
DRAWING No.		REV.	
001			