


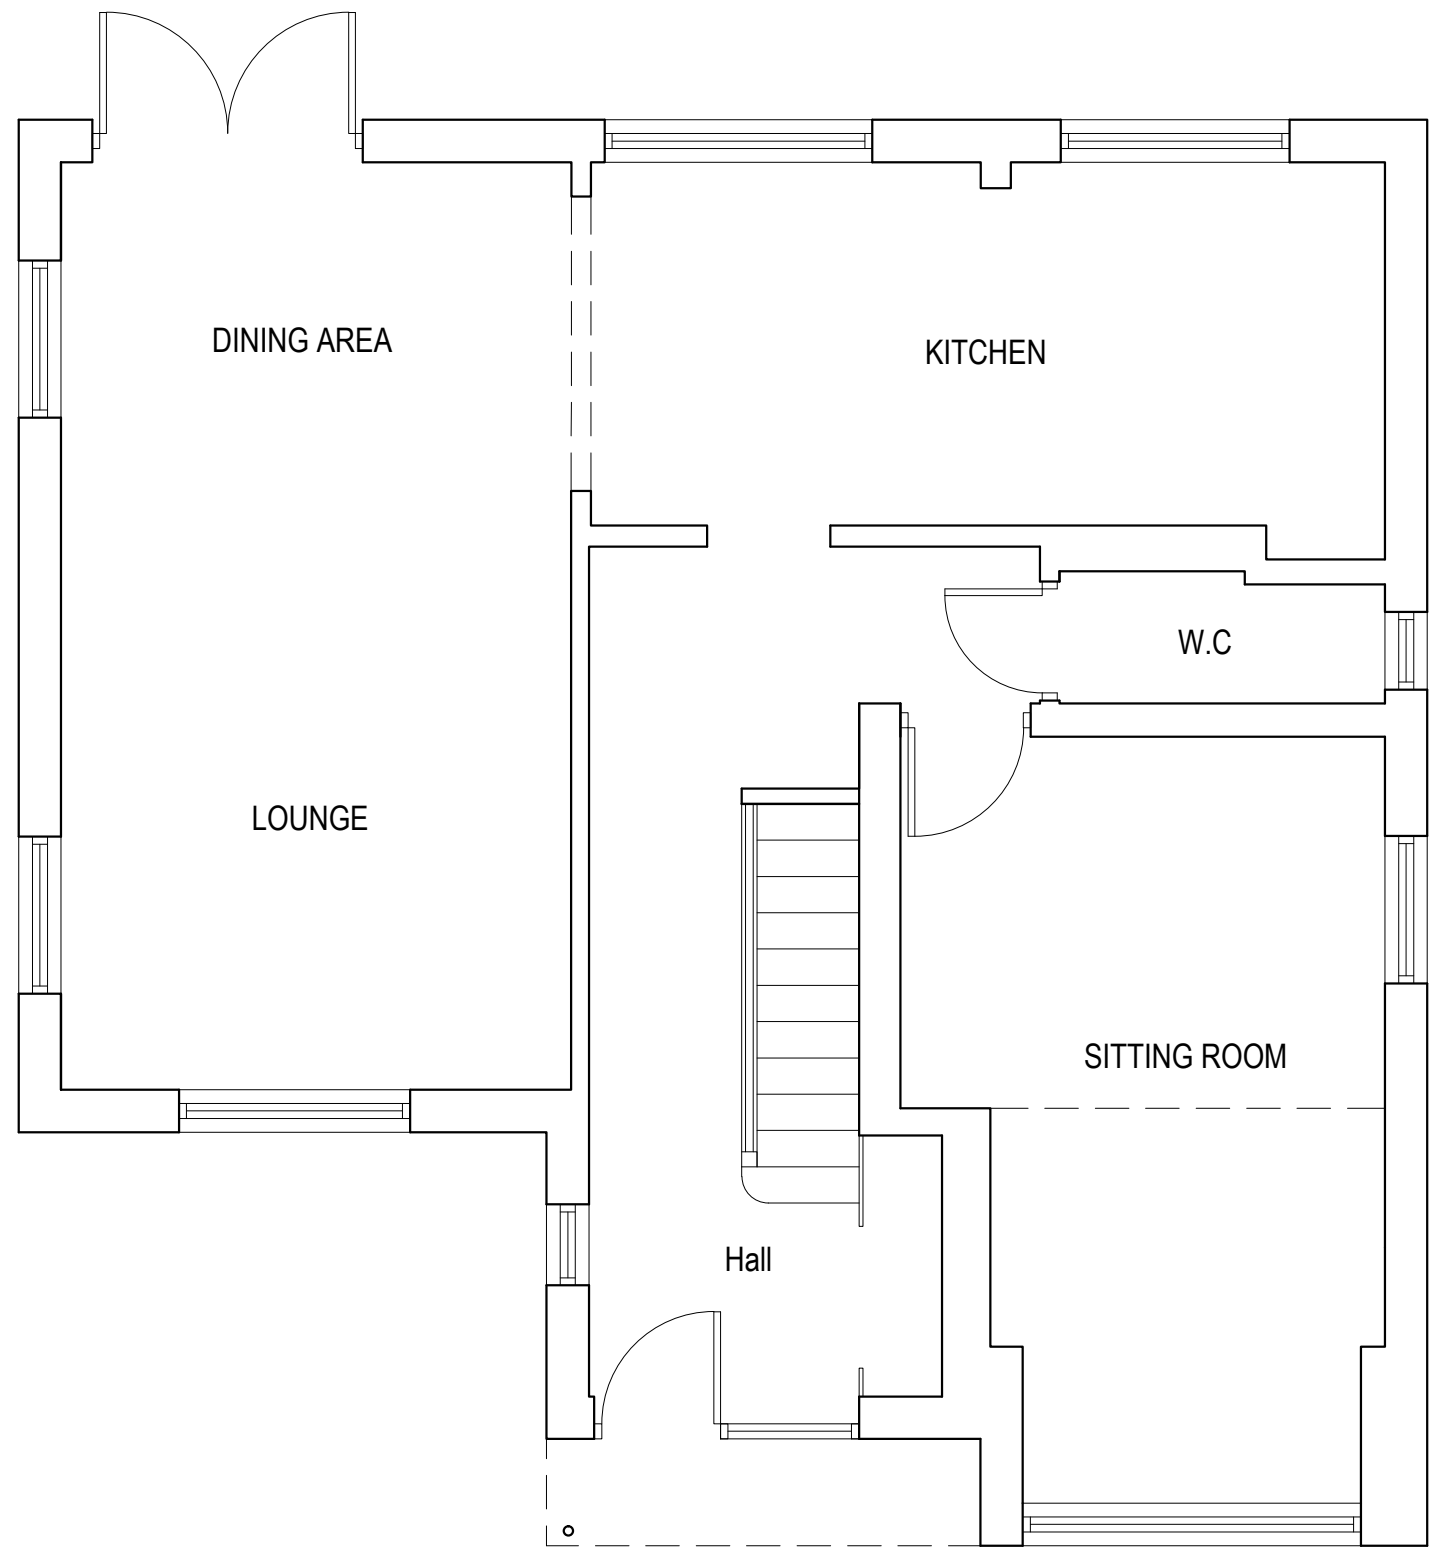


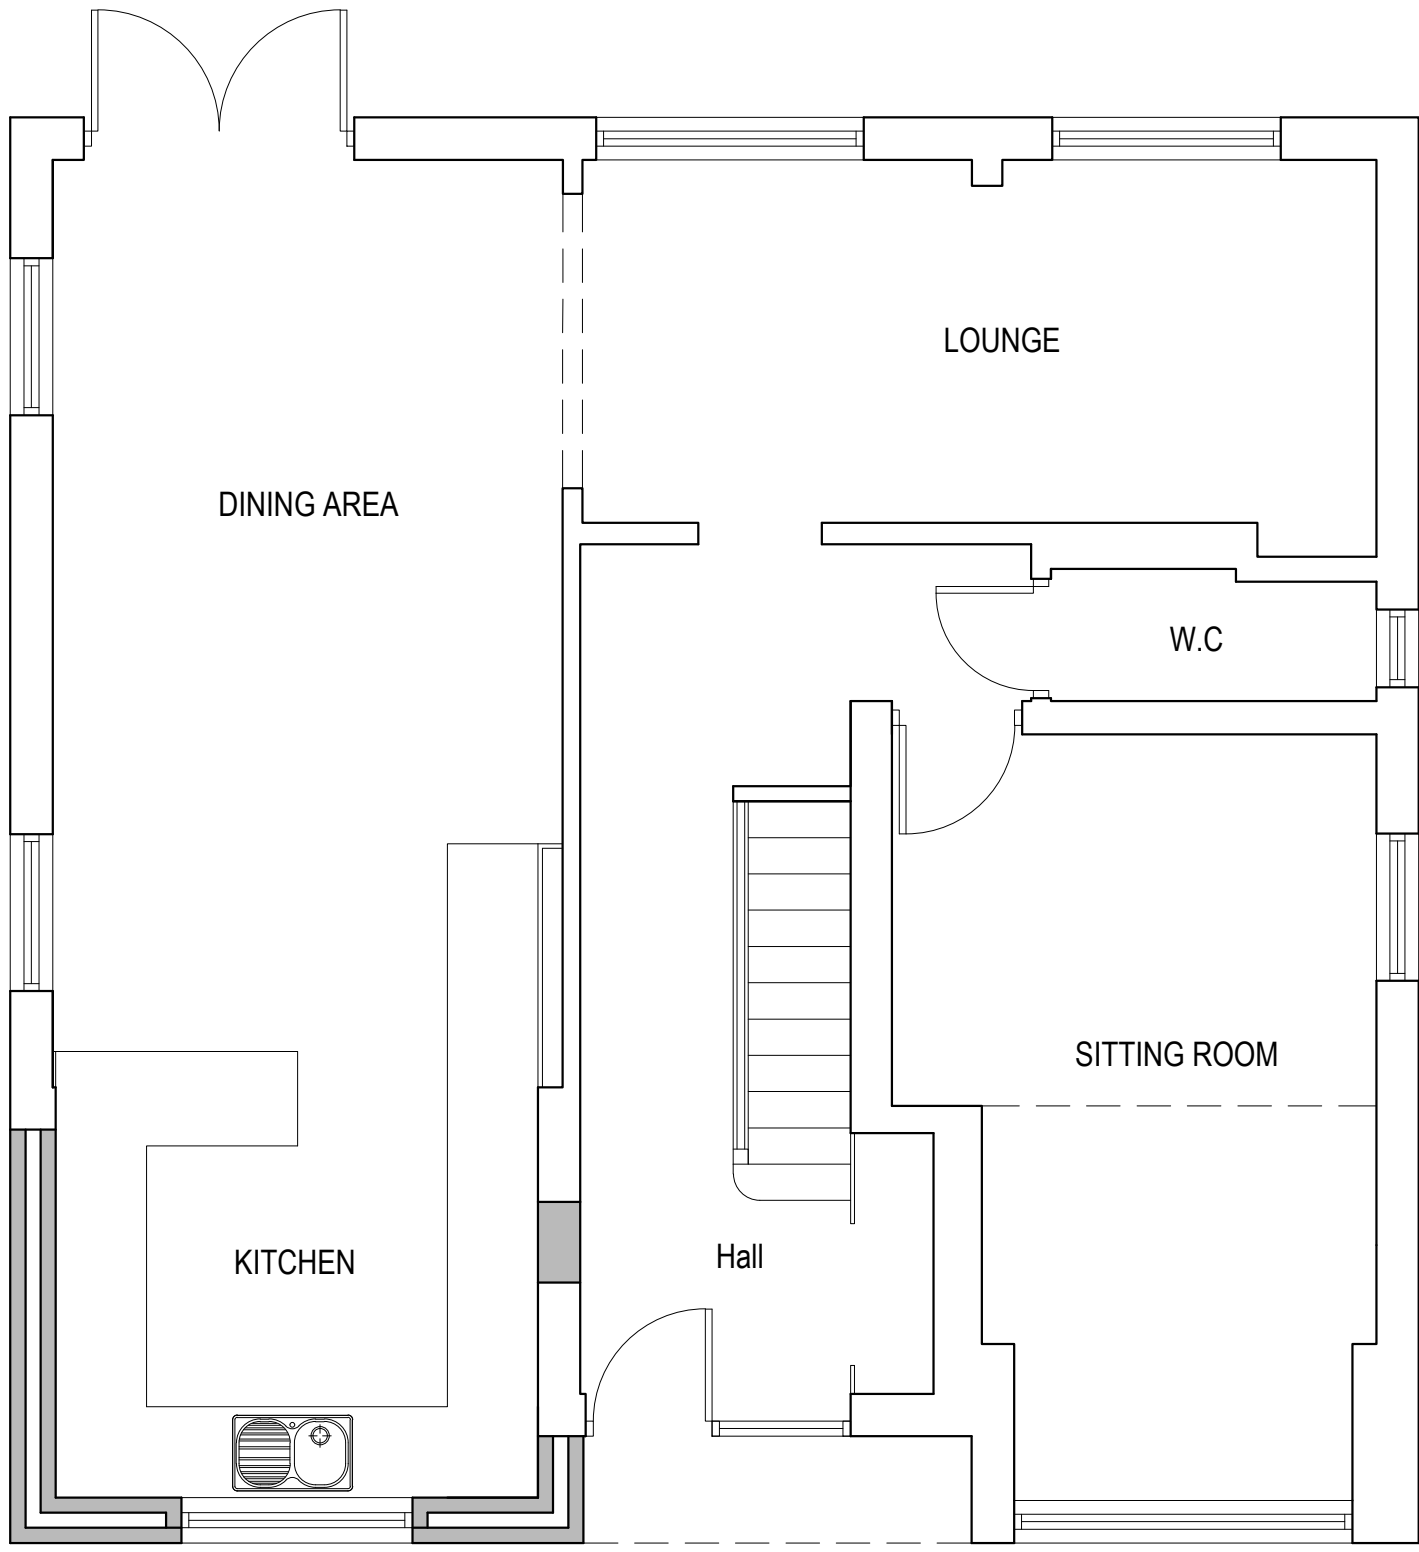


GROUND FLOOR PLAN EXISTING 1:50

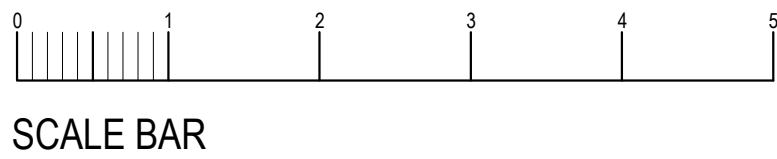



GROUND FLOOR PLAN PROPOSED 1:50

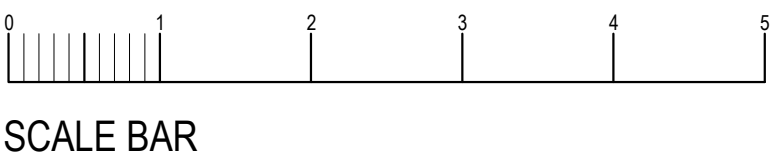


NORTH ELEVATION EXISTING 1:100

 

NORTH ELEVATION PROPOSED 1:100

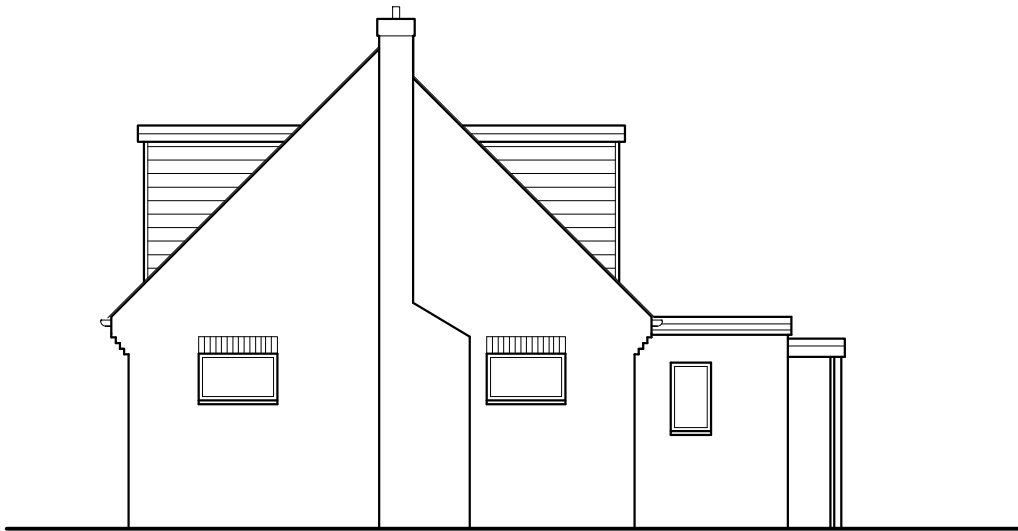 

EAST ELEVATION EXISTING 1:100

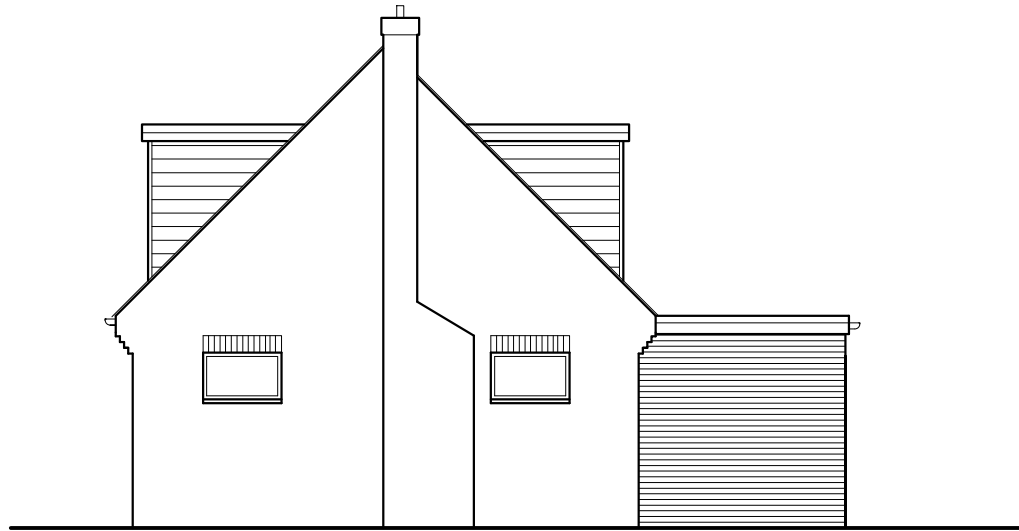


EAST ELEVATION PROPOSED 1:100




LOCATION PLAN 1:1250


© Crown copyright 2019 Ordnance Survey 100054135

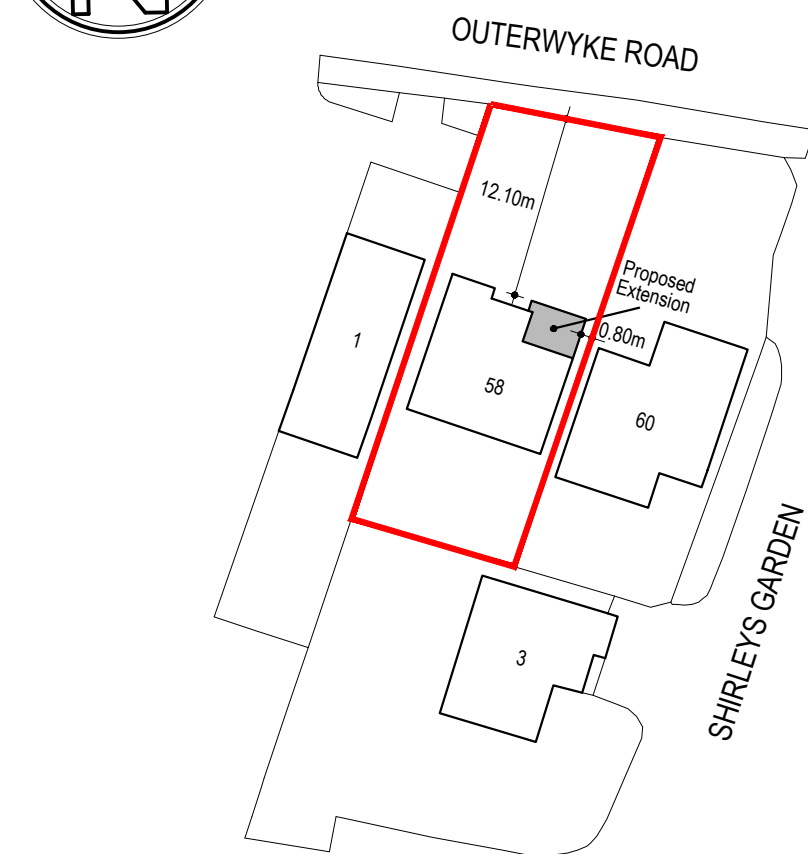

BLOCK PLAN 1:500

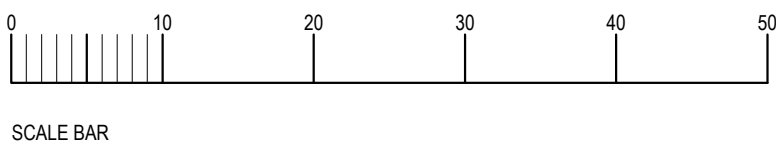

GENERAL
DO NOT SCALE FROM THIS DRAWING EXCEPT FOR PLANNING APPLICATION PURPOSES. ALL DIMENSIONS TO BE CHECKED ON SITE PRIOR TO COMMENCEMENT OF WORK. ALL DIMENSIONS RELATING TO SUB-CONTRACTORS OR SUPPLIERS WORK MUST BE CHECKED AND AGREED BETWEEN THE CONTRACTOR AND THE SUB-CONTRACTORS AND SUPPLIERS. ALL DIMENSIONS ARE IN MILLIMETRES. IF IN DOUBT ASK.
ALL WORKS OR MATERIALS INDICATED ON THE DRAWING ARE TO BE TO THE LATEST BRITISH STANDARDS AND ARE TO BE CARRIED OUT IN ACCORDANCE WITH THE RELEVANT CODES OF PRACTICE OR RECOGNISED TRADE ASSOCIATION RECOMMENDATIONS AND PUBLICATIONS.
THIS DRAWING TO BE READ IN CONJUNCTION WITH ALL RELEVANT DRAWINGS AND SPECIFICATIONS OF OTHER CONSULTANTS. ANY DISCREPANCIES TO BE BROUGHT TO THE ATTENTION OF THE PROJECT MANAGER.

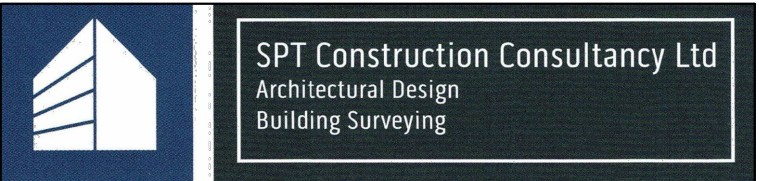

A	ST	14.06.22	Shed Removed
REV	DRAWN	DATE	DESCRIPTION
CLIENT			
Adam Hepworth and Sarah Pawley			
SITE ADDRESS			
58 Outerwyke Road Felpham West Sussex PO22 8NF			
DRAWING TITLE			
Proposed Front Extension Existing and Proposed Plans Existing and Proposed Elevations			
SCALE			
As shown			
DATE			
March 2022			
REFERENCE			
58 Outerwyke Road			
DRAWING No.		REV.	
001		A	