
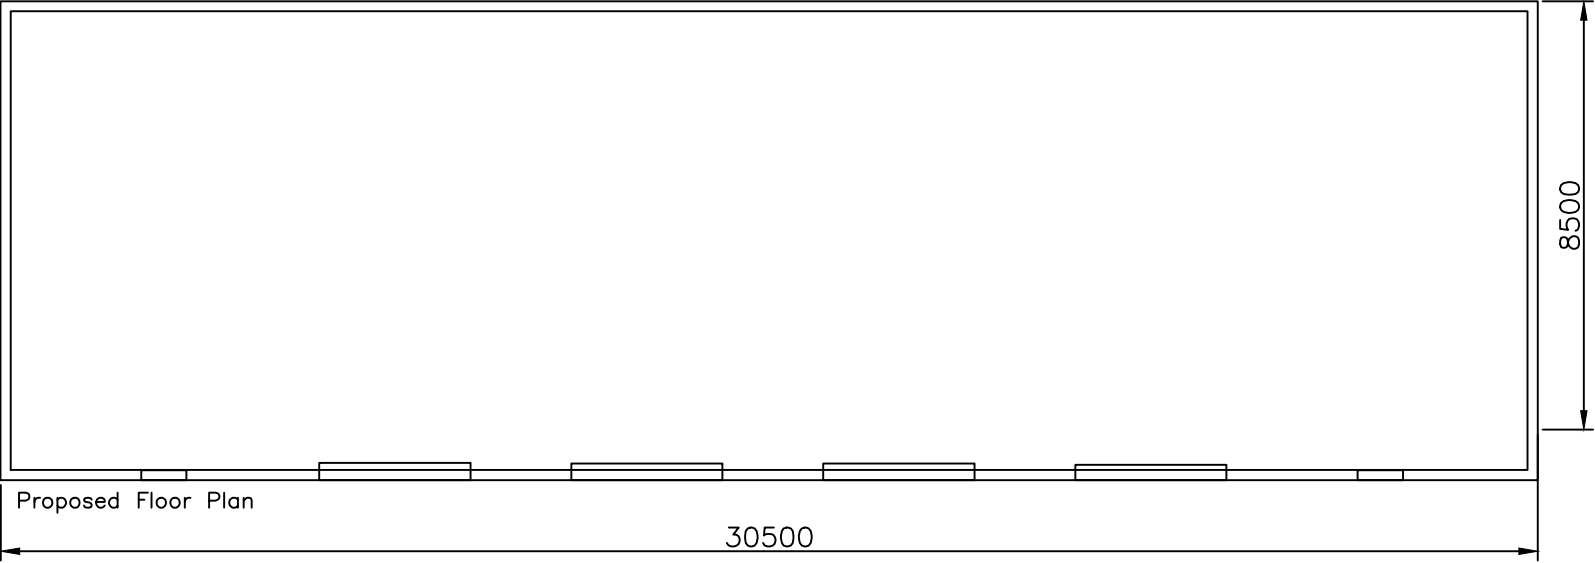
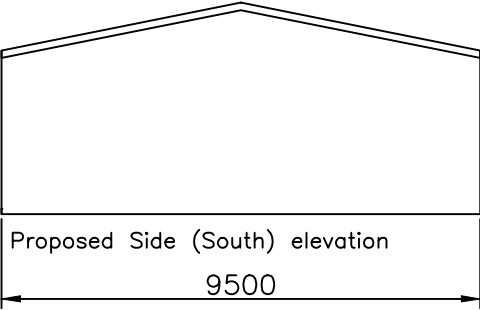
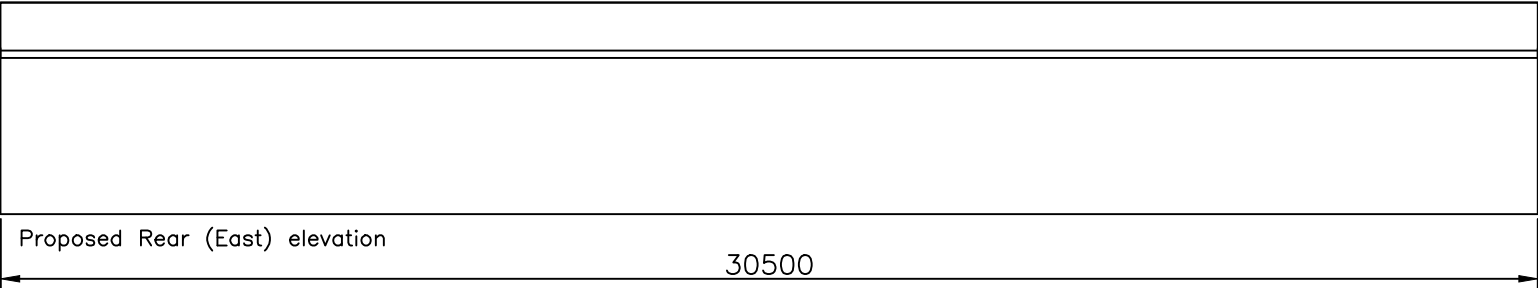
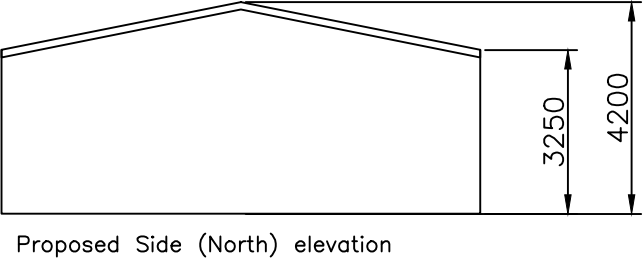


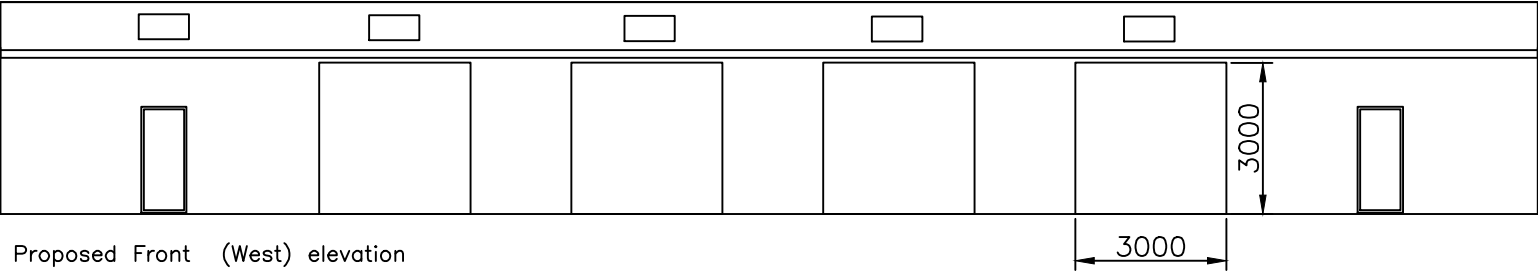

Notes:

JHB PlanningJames Hammond Brazil

Project: Rabbit Island Barn

Address: Rabbit Island,
Rear of 84 Brooks Lane,
Bognor Regis,
PO22 8DN

Drawing: Elevations and floor plan

Status: Proposed

Scale: 1:150 @ A3

Date: 26.05.2026

Drawn by: JB