

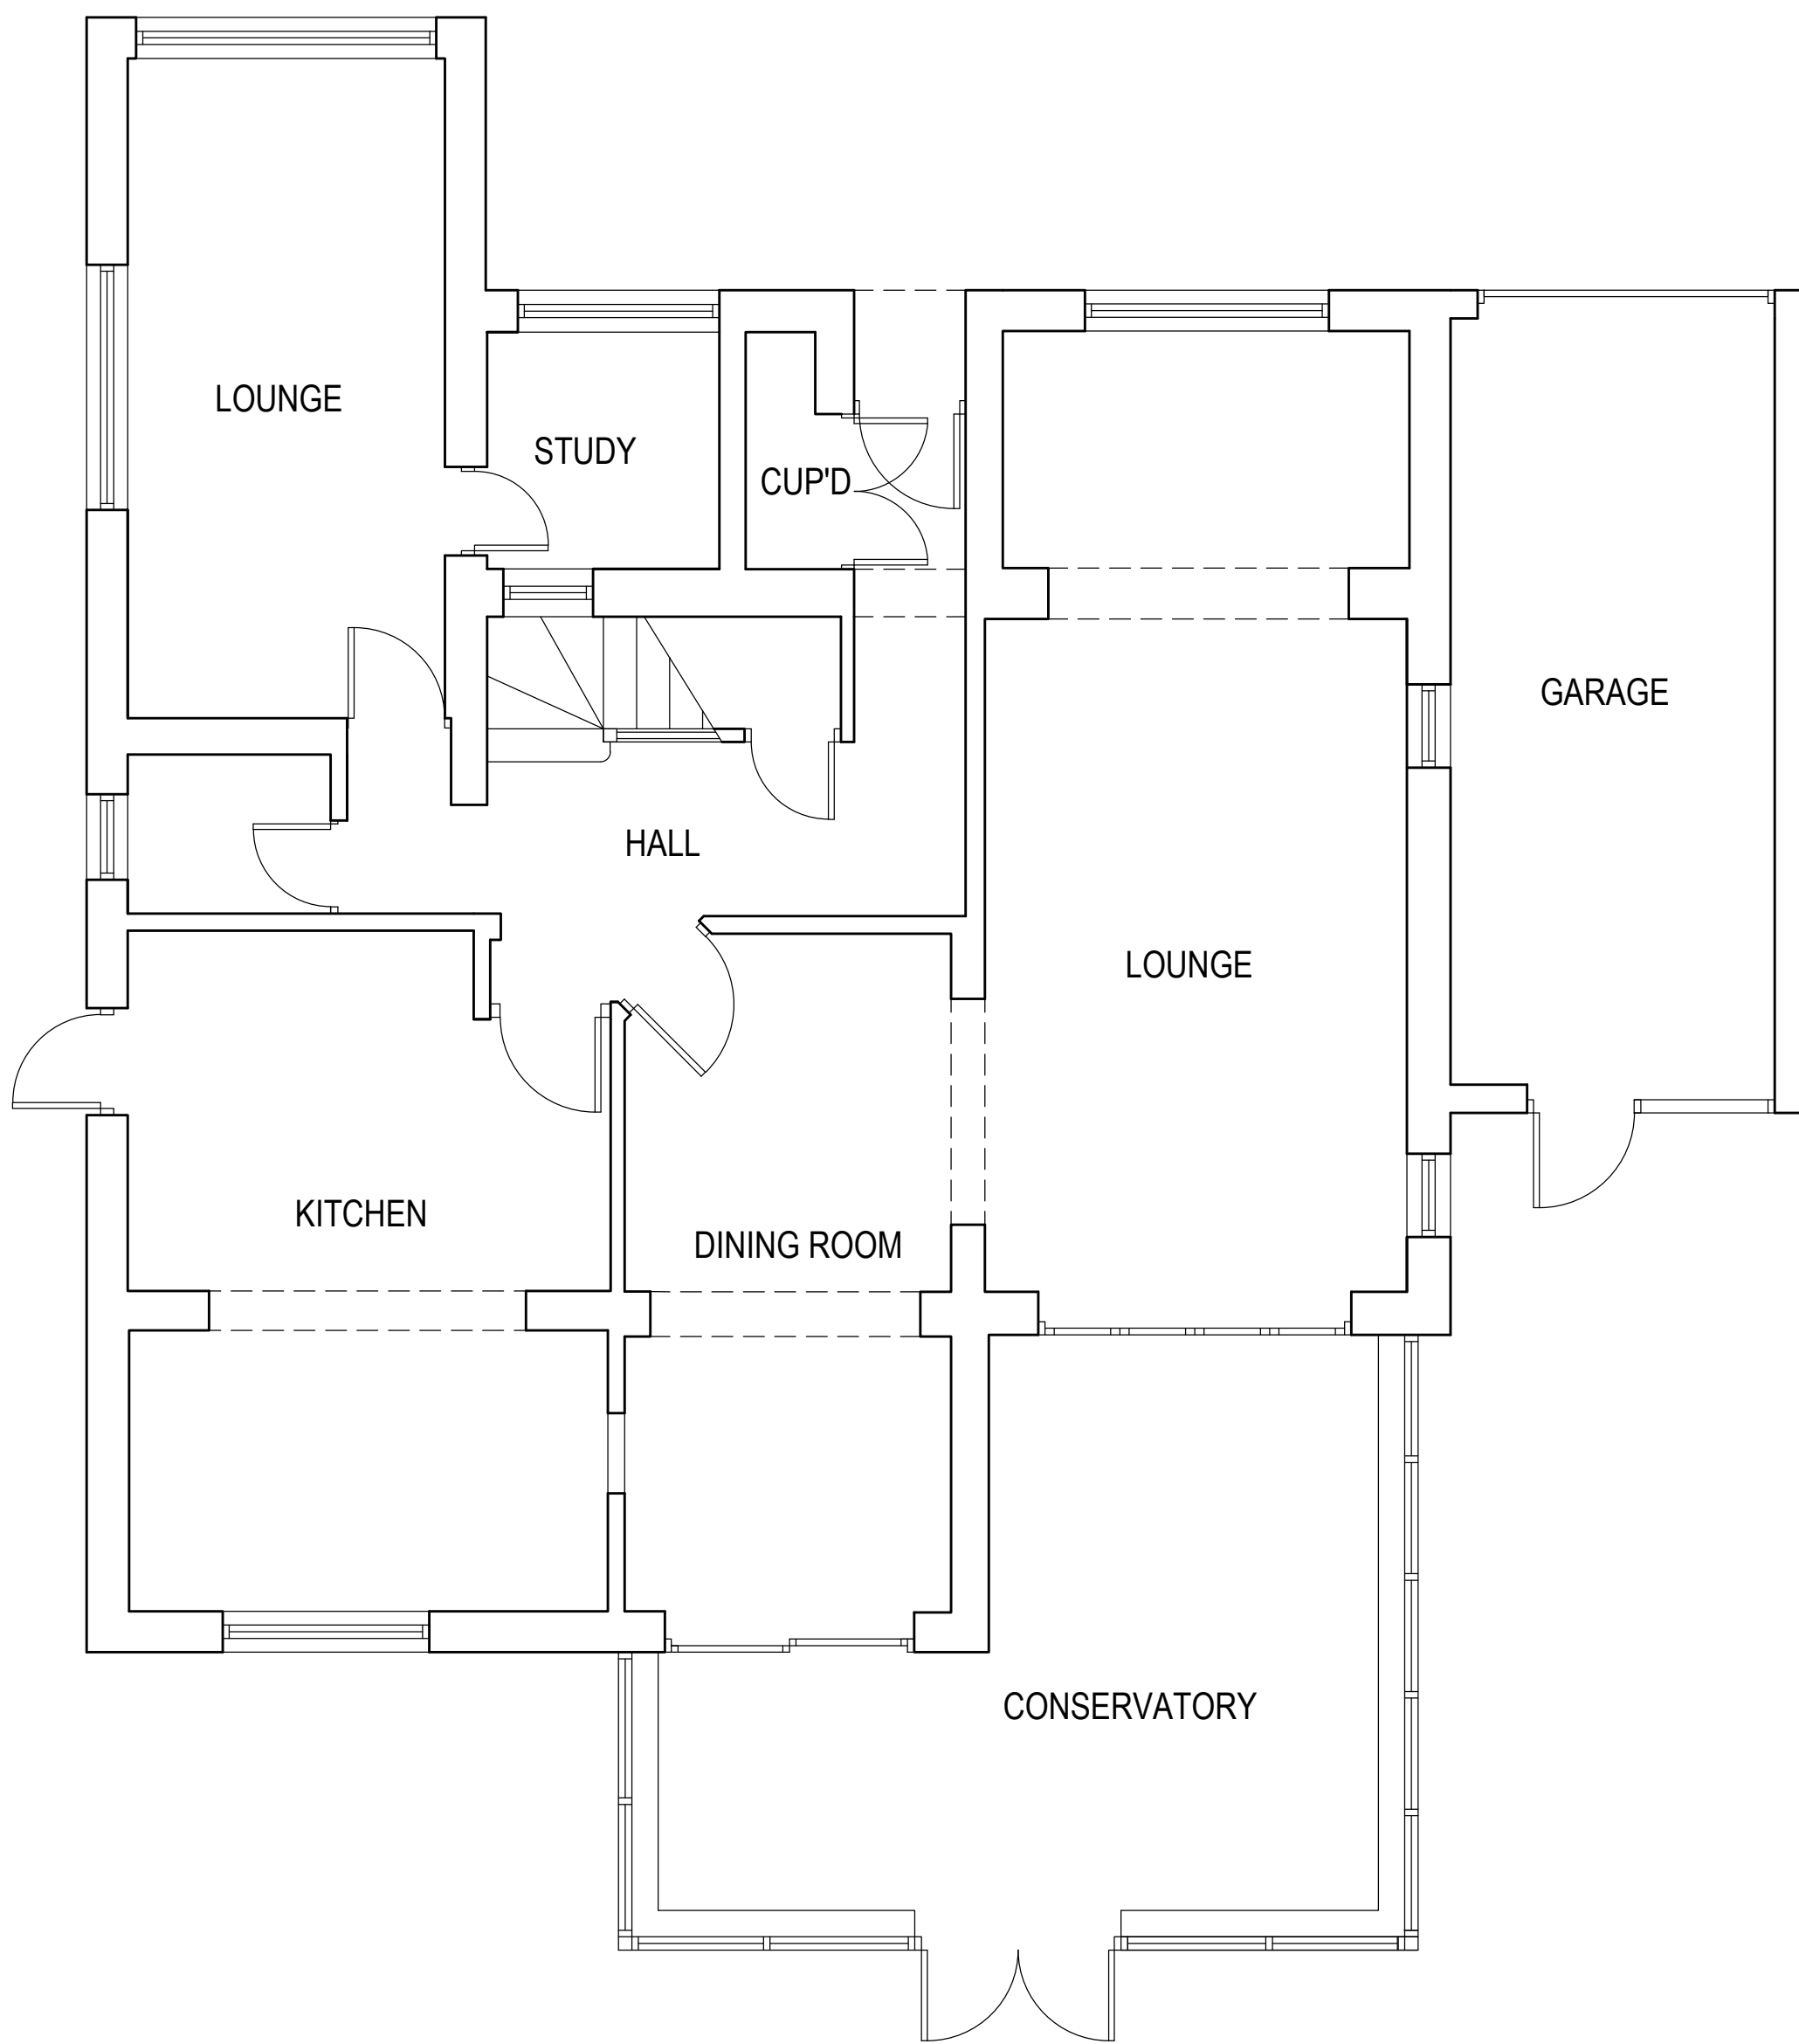


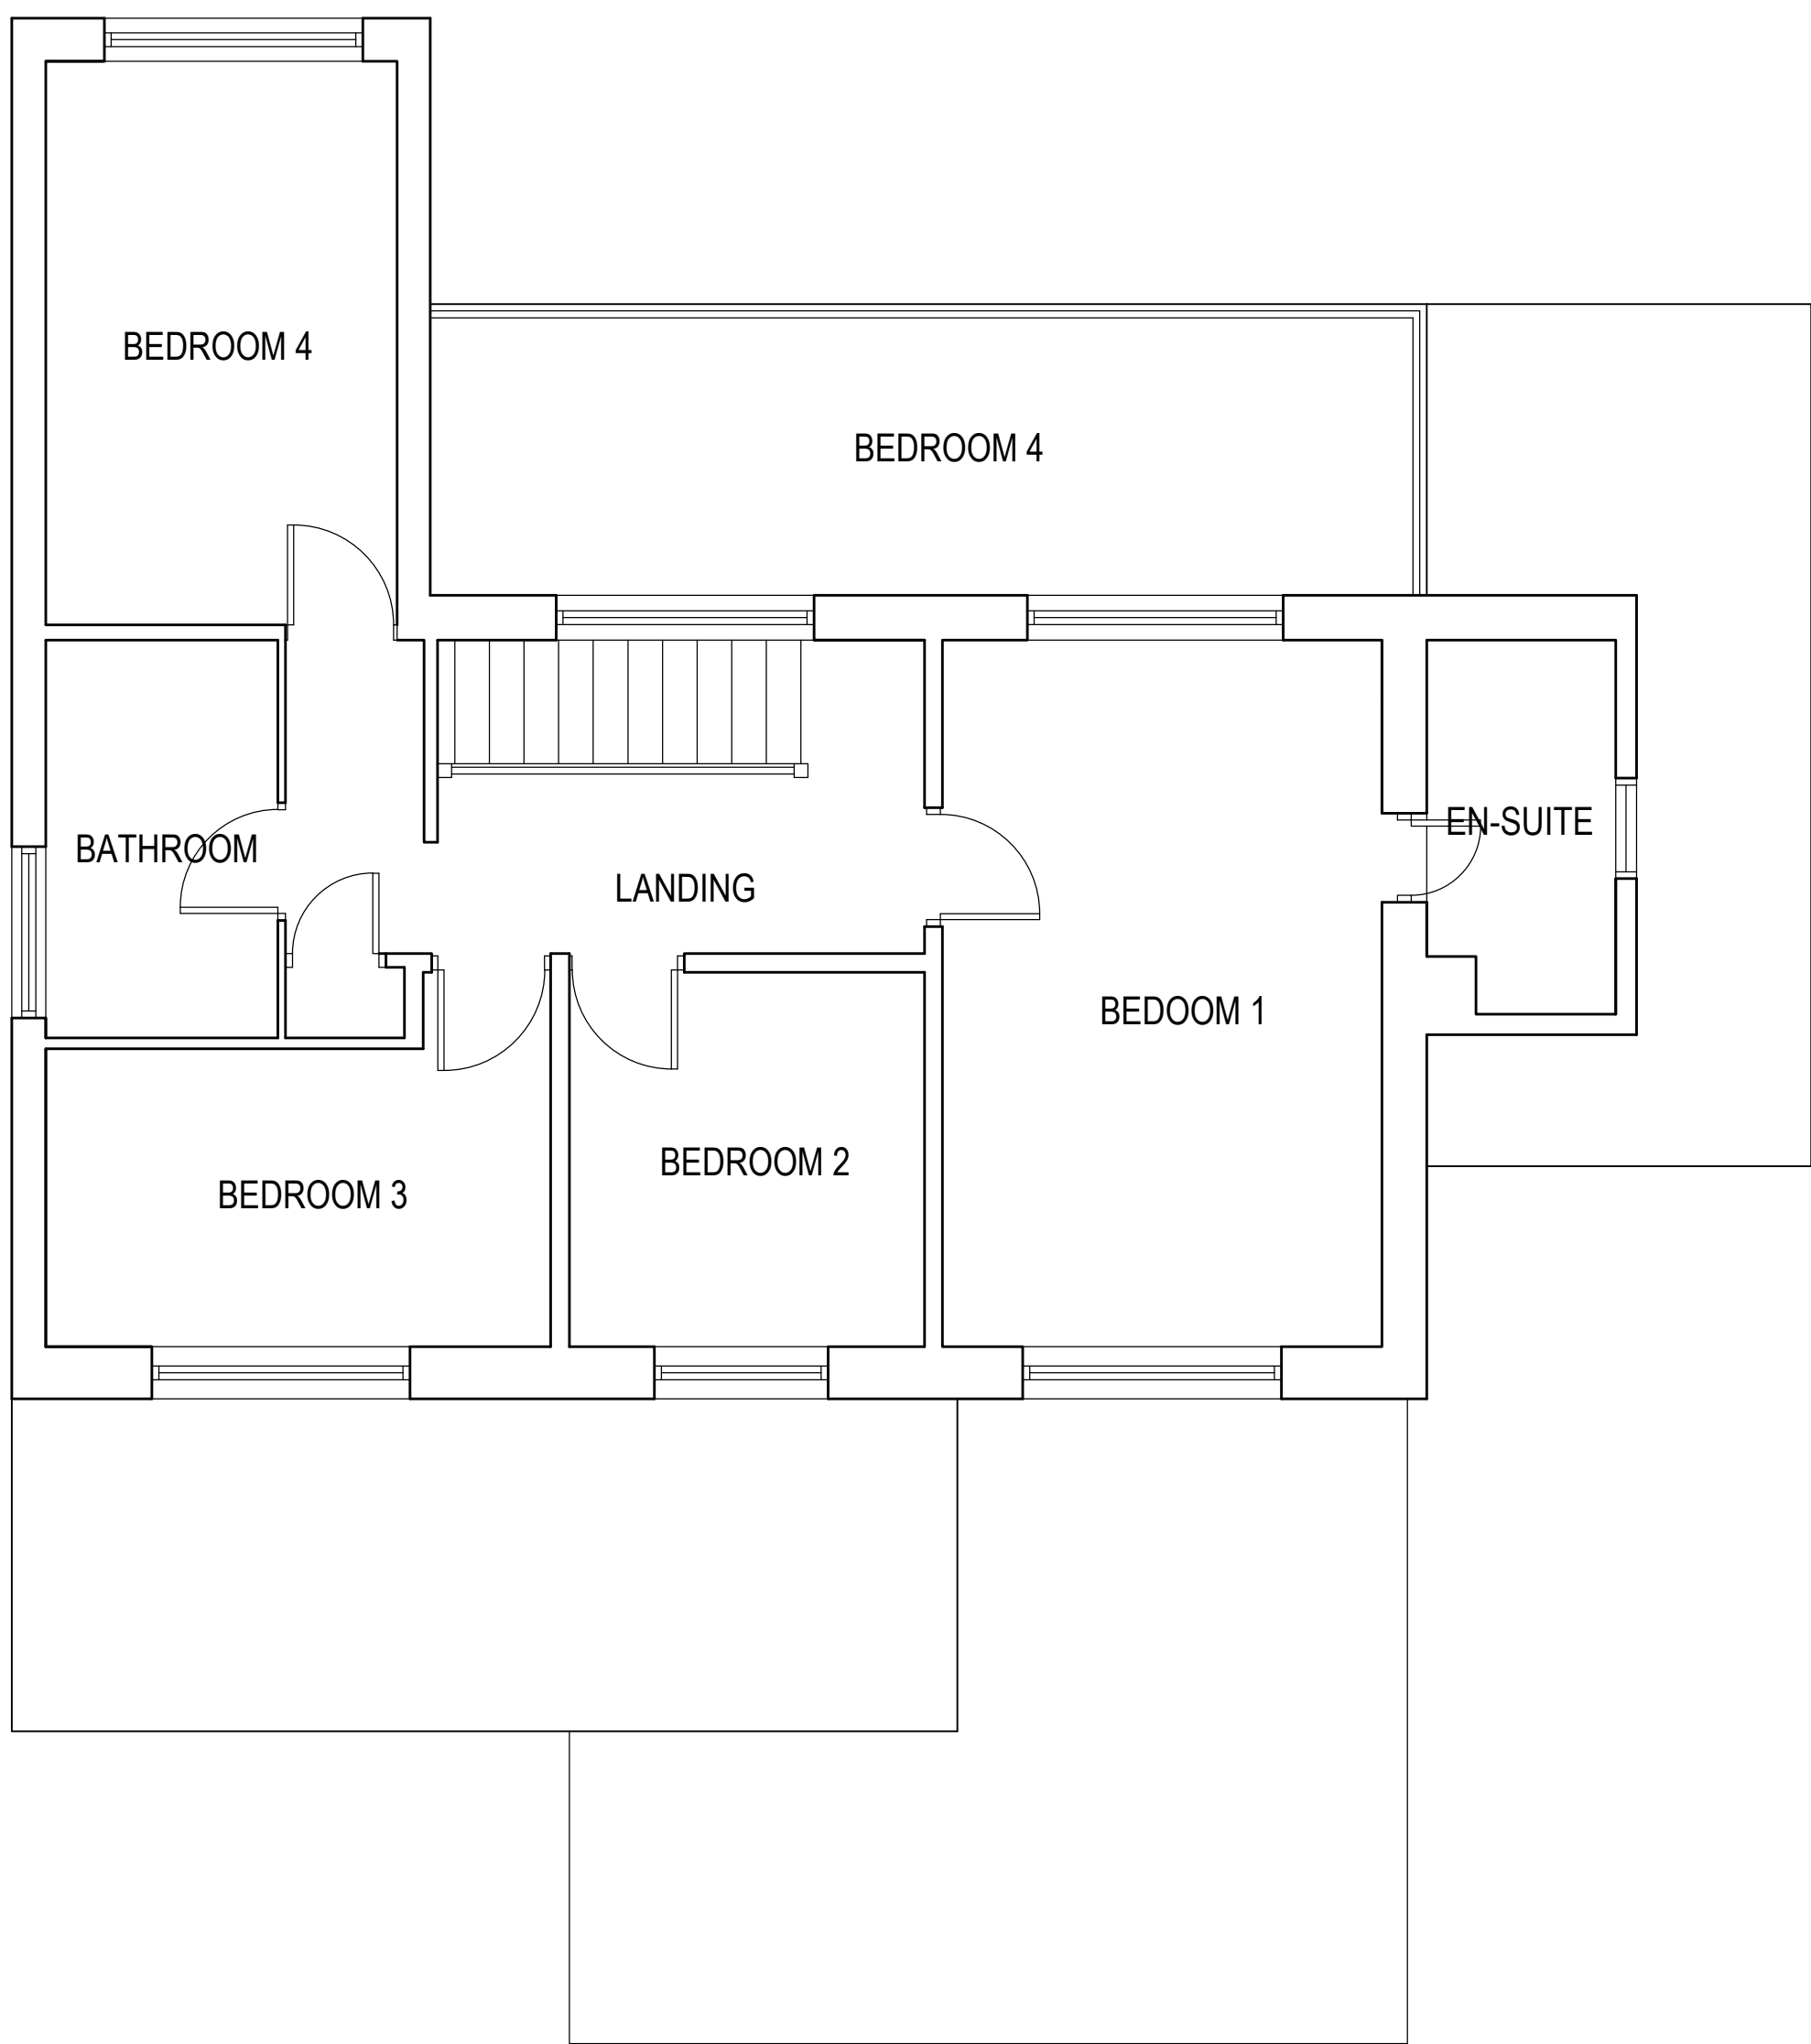


GROUND FLOOR PLAN EXISTING 1:50

 

FIRST FLOOR PLAN EXISTING 1:50


GENERAL
DO NOT SCALE FROM THIS DRAWING EXCEPT
FOR PLANNING APPLICATION PURPOSES. ALL
DIMENSIONS TO BE CHECKED ON SITE PRIOR
TO COMMENCEMENT OF WORK. ALL
DIMENSIONS RELATING TO
SUB-CONTRACTORS OR SUPPLIERS WORK
MUST BE CHECKED AND AGREED BETWEEN
THE CONTRACTOR AND THE
SUB-CONTRACTORS AND SUPPLIERS.
ALL DIMENSIONS ARE IN MILLIMETRES. IF IN
DOUBT ASK.
ALL WORKS OR MATERIALS INDICATED ON
THE DRAWING ARE TO BE TO THE LATEST
BRITISH STANDARDS AND ARE TO BE CARRIED
OUT IN ACCORDANCE WITH THE RELEVANT
CODES OF PRACTICE OR RECOGNISED TRADE
ASSOCIATION RECOMMENDATIONS AND
PUBLICATIONS.
THIS DRAWING TO BE READ IN CONJUNCTION
WITH ALL RELEVANT DRAWINGS AND
SPECIFICATIONS OF OTHER CONSULTANTS.
ANY DISCREPANCIES TO BE BROUGHT TO THE
ATTENTION OF THE PROJECT MANAGER.

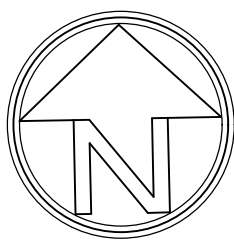

LOCATION PLAN 1:1250
© Crown copyright 2019 Ordnance Survey 100053143




FRONT ELEVATION EXISTING 1:100

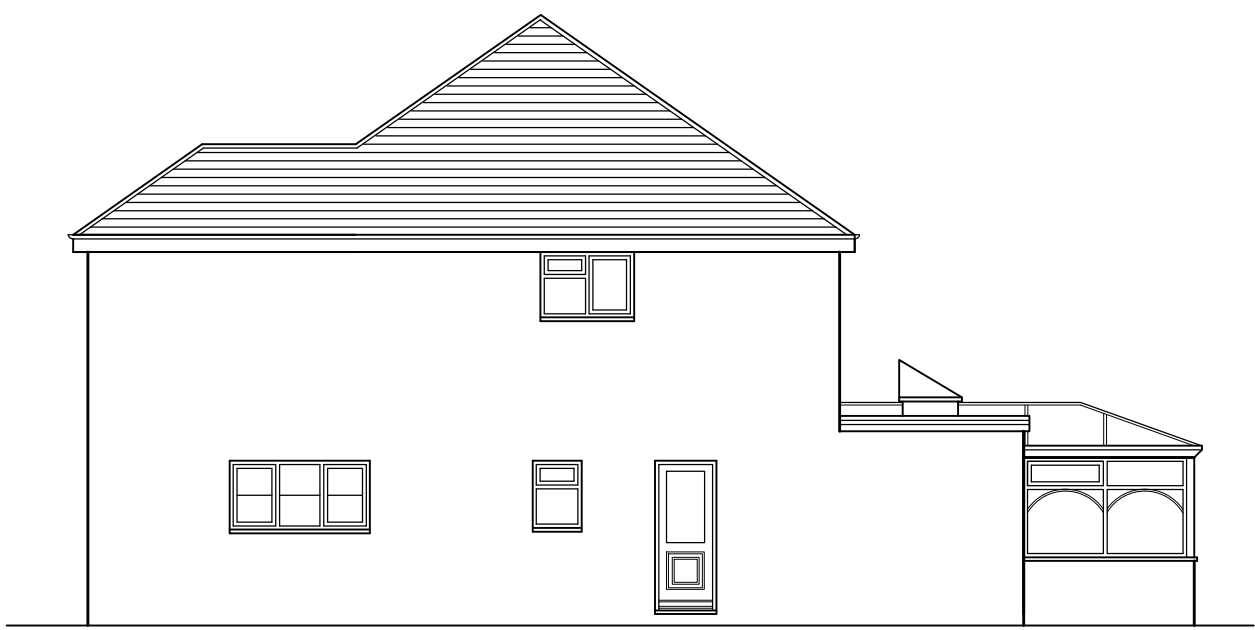


SIDE ELEVATION EXISTING 1:100



REAR ELEVATION EXISTING 1:100

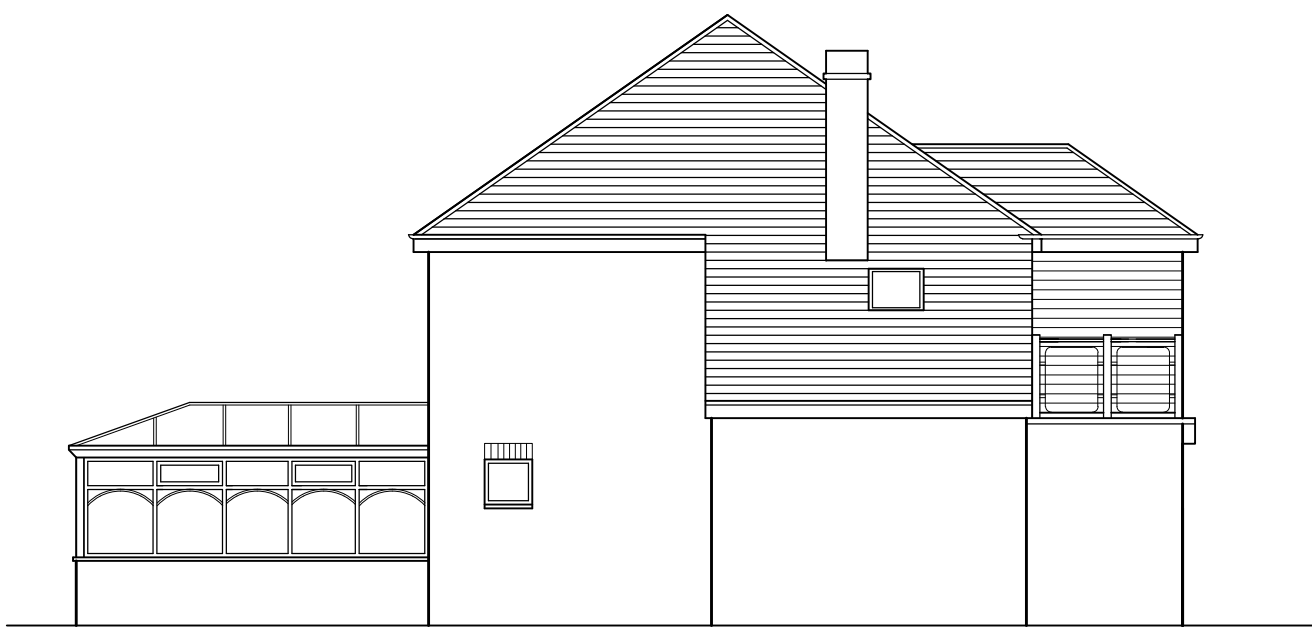

SIDE ELEVATION EXISTING 1:100

 

REV	DRAWN	DATE	DESCRIPTION
CLIENT			
Mr and Mrs Porter			
SITE ADDRESS			
7 Sea Drive, Felpham, Bognor Regis, West Sussex			
DRAWING TITLE			
Proposed Extension Existing Plans and Elevations			
SCALE			
As shown			
DATE			
February 2019			
REFERENCE			
7 Sea Way			
DRAWING No.		REV.	
001			