



This drawing and its contents are the strict copyright of Architectura Design. No reproduction without permission. Do not scale. Written dimensions to be used where given. All dimensions and details to be checked on site. FOR PLANNING PURPOSES ONLY




West Elevation

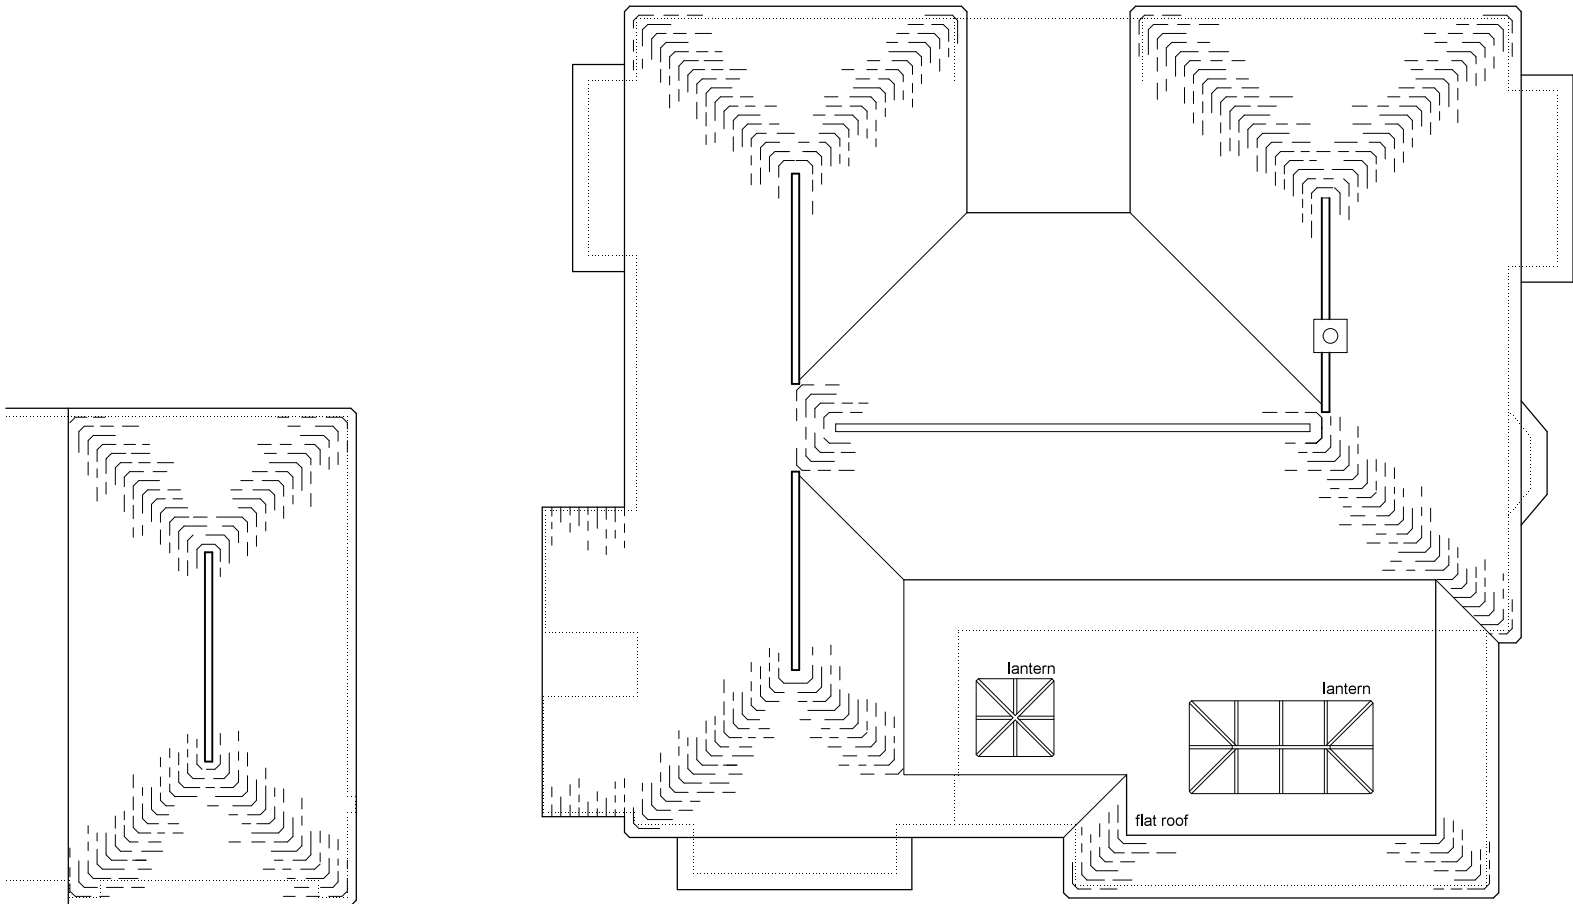

Roof Plan

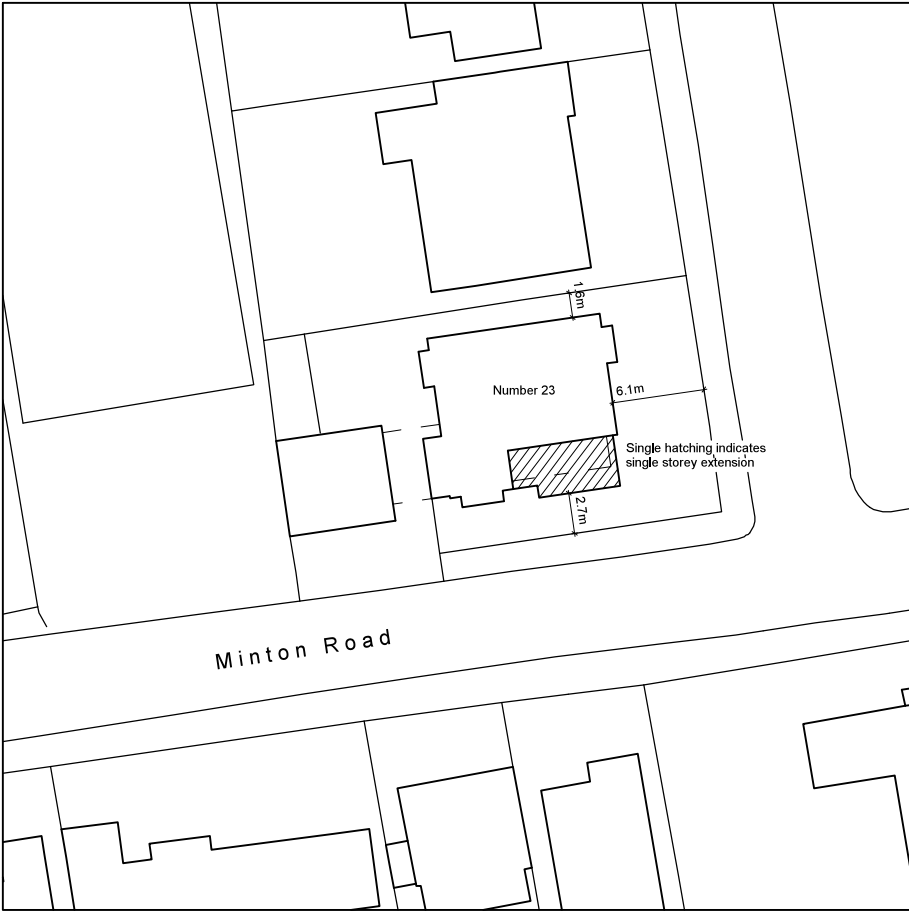

Block Plan  
Scale 1 : 5 0 0

 

**Architectura**  
Architectural Design & Drawing Service

**P**roposed Extension and Alterations  
at 23 Minton Road, Felpham  
for Mr and Mrs S Barker

Drawing P02 March 2021 Scale 1:100 / 1:500 @ A3  
Planning Drawing - Roof Plan, Elevation & Block Plan