



This drawing and its contents are the strict copyright of Architectura Design. No reproduction without permission. Do not scale. Written dimensions to be used where given. All dimensions and details to be checked on site. FOR PLANNING PURPOSES ONLY

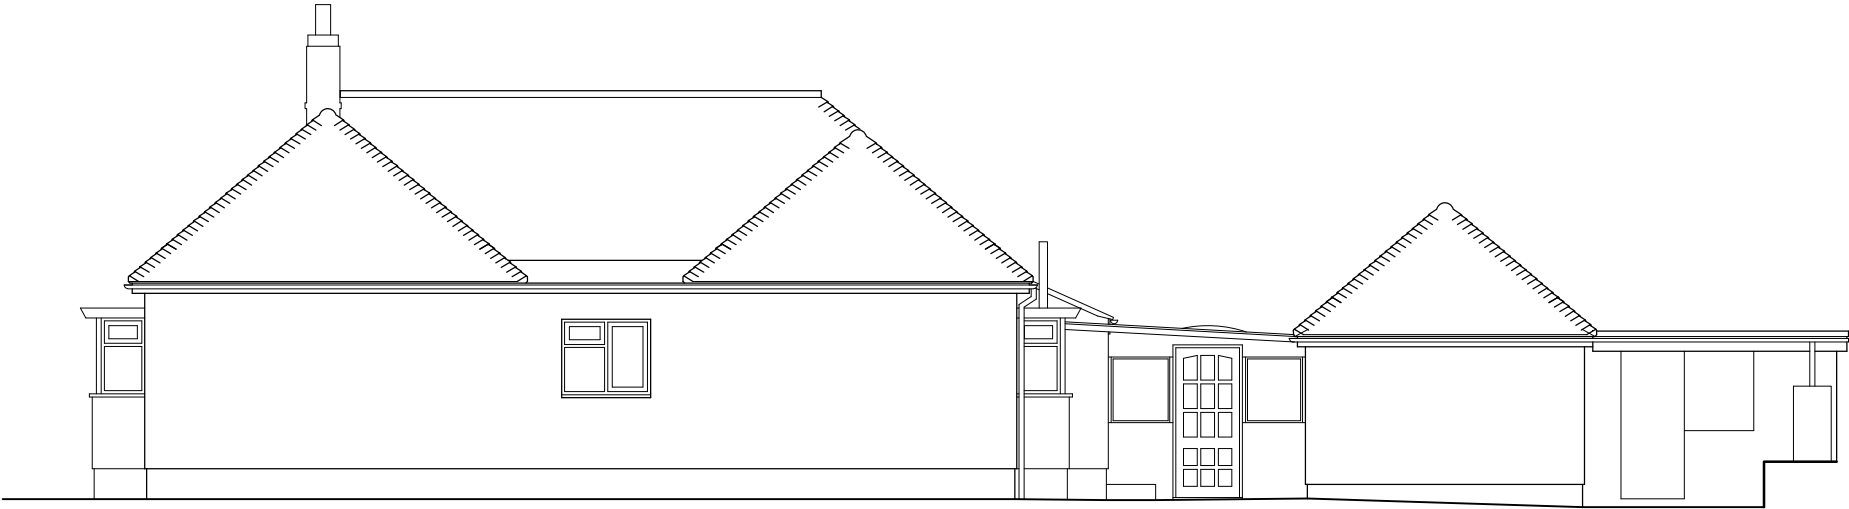

North Elevation

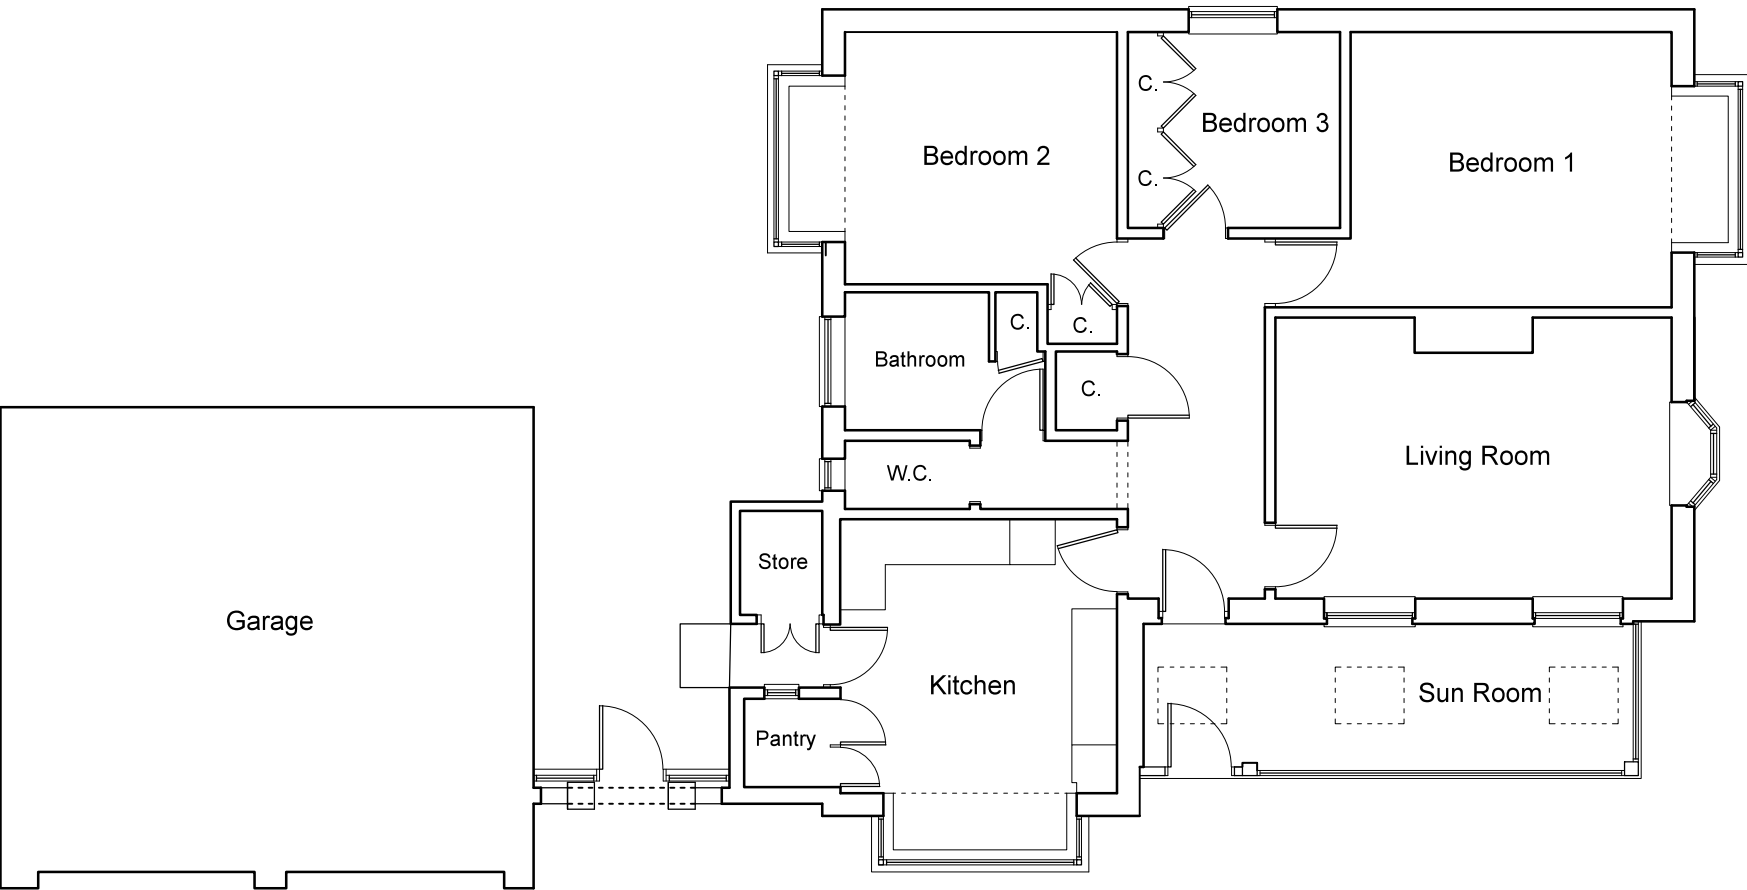

West Elevation



Architectura
Architectural Design & Drawing Service

Proposed Extension and Alterations
at 23 Minton Road, Felpham
for Mr and Mrs S Barker
Drawing S01 February 2021 Scale 1:100 @ A3
Survey Drawing - Ground Floor Plan & Elevations