


This drawing and its contents are the strict copyright of Architectura Design. No reproduction without permission. Do not scale. Written dimensions to be used where given. All dimensions and details to be checked on site. FOR PLANNING PURPOSES ONLY



South Elevation

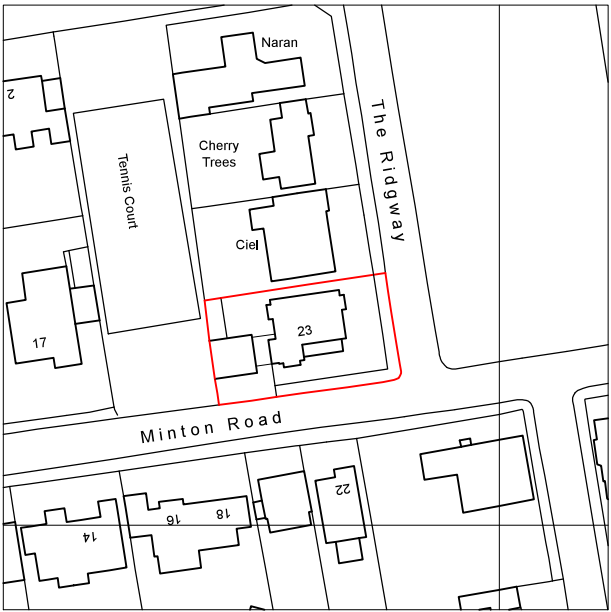


Location Plan  
Scale 1 : 1 2 5 0


0 5 10 20 metres



Serial Number 207242  
©Crown Copyright and database right 2020  
Ordnance Survey License: 100048567  
Reproduction in whole or part is prohibited  
without the prior permission of Ordnance Survey

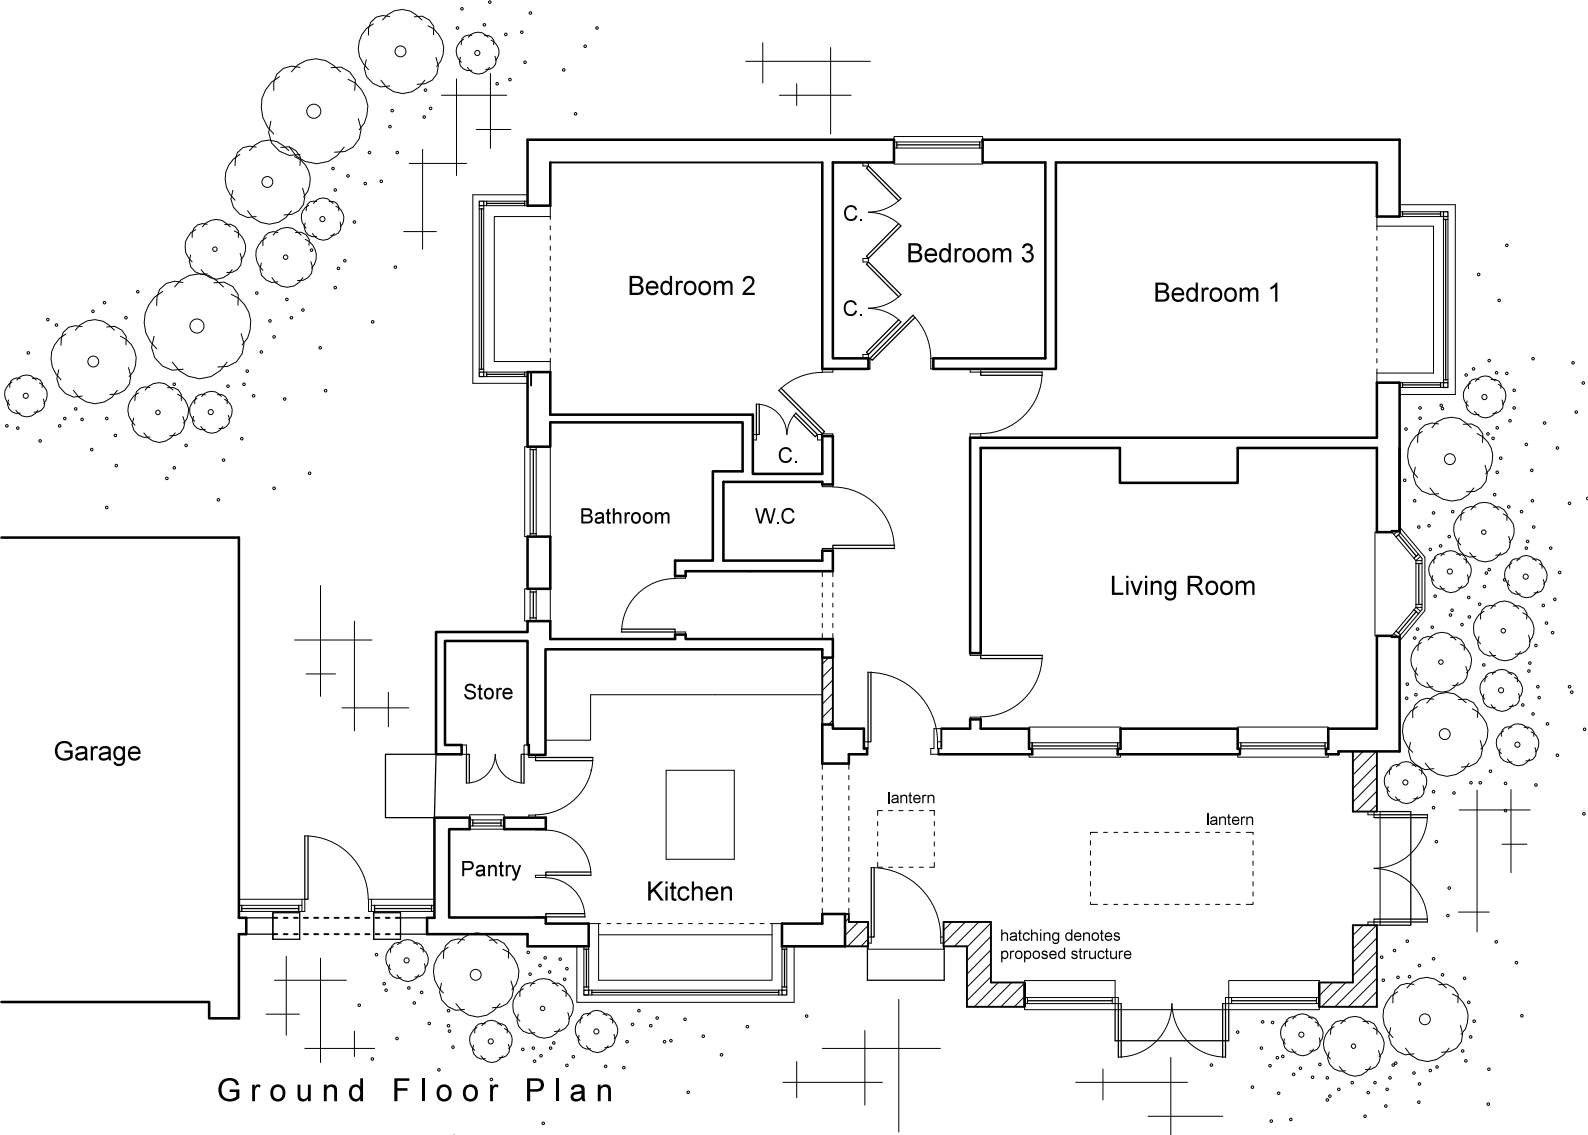

Ground Floor Plan

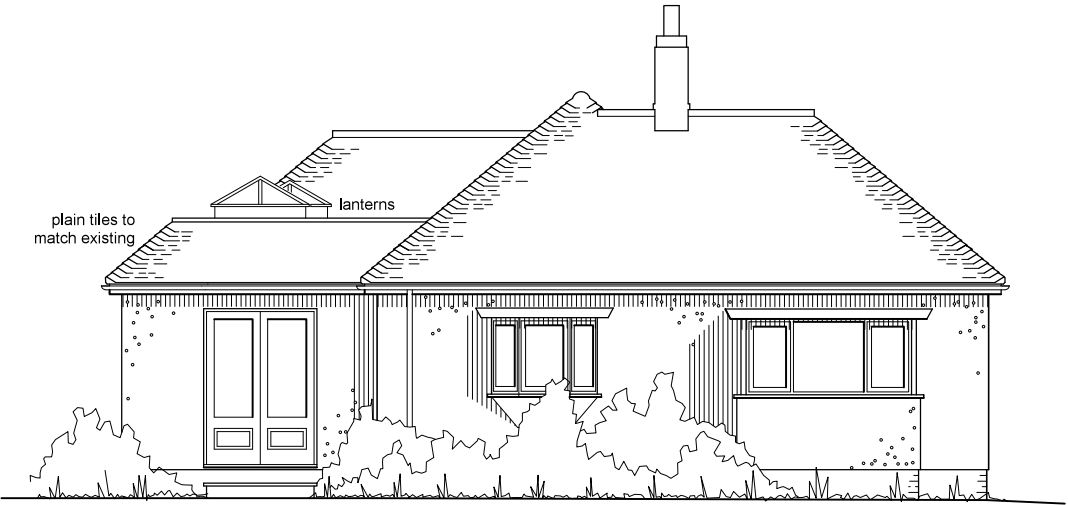

East Elevation

0 1 2 3 4 metres

**A**rchitectura  
Architectural Design & Drawing Service  
Design

Proposed Extension and Alterations  
at 23 Minton Road, Felpham  
for Mr and Mrs S Barker  
Drawing P01 March 2021 Scale 1:100 / 1:1250 @ A3  
Planning Drawing - Floor Plan , Elevations & Location Plan