




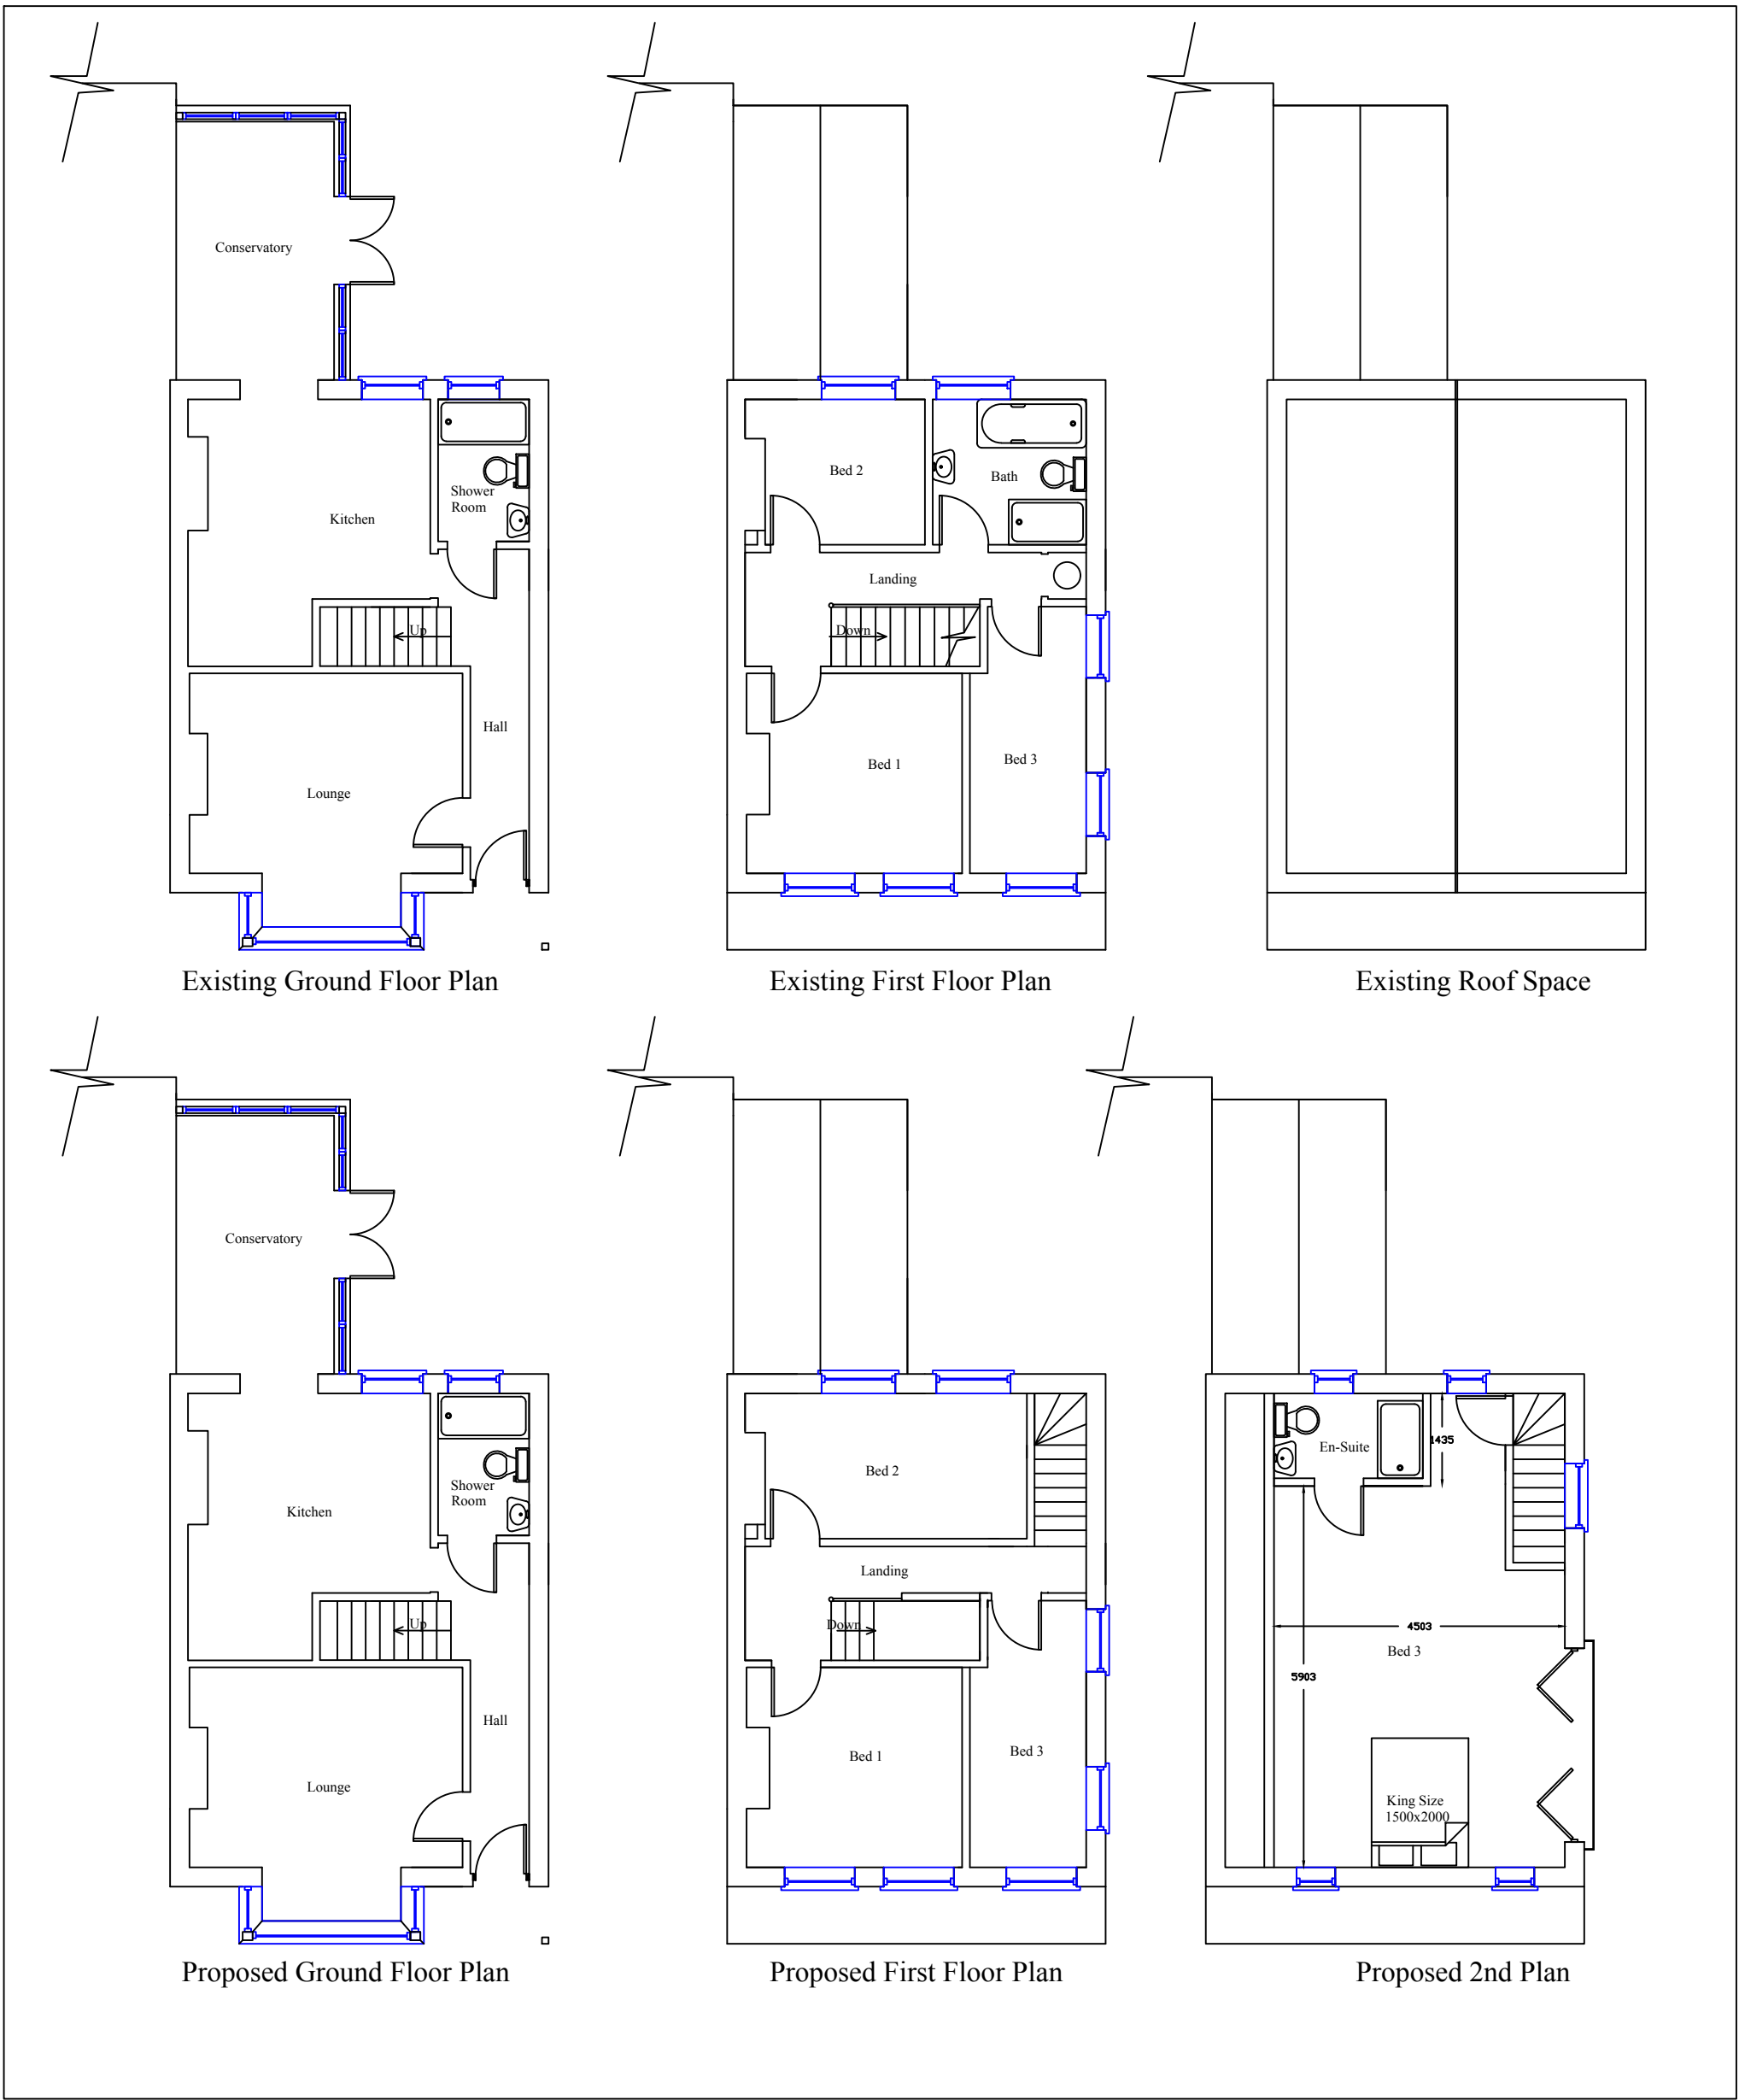

Floor Plans Scale: 1-100@A1

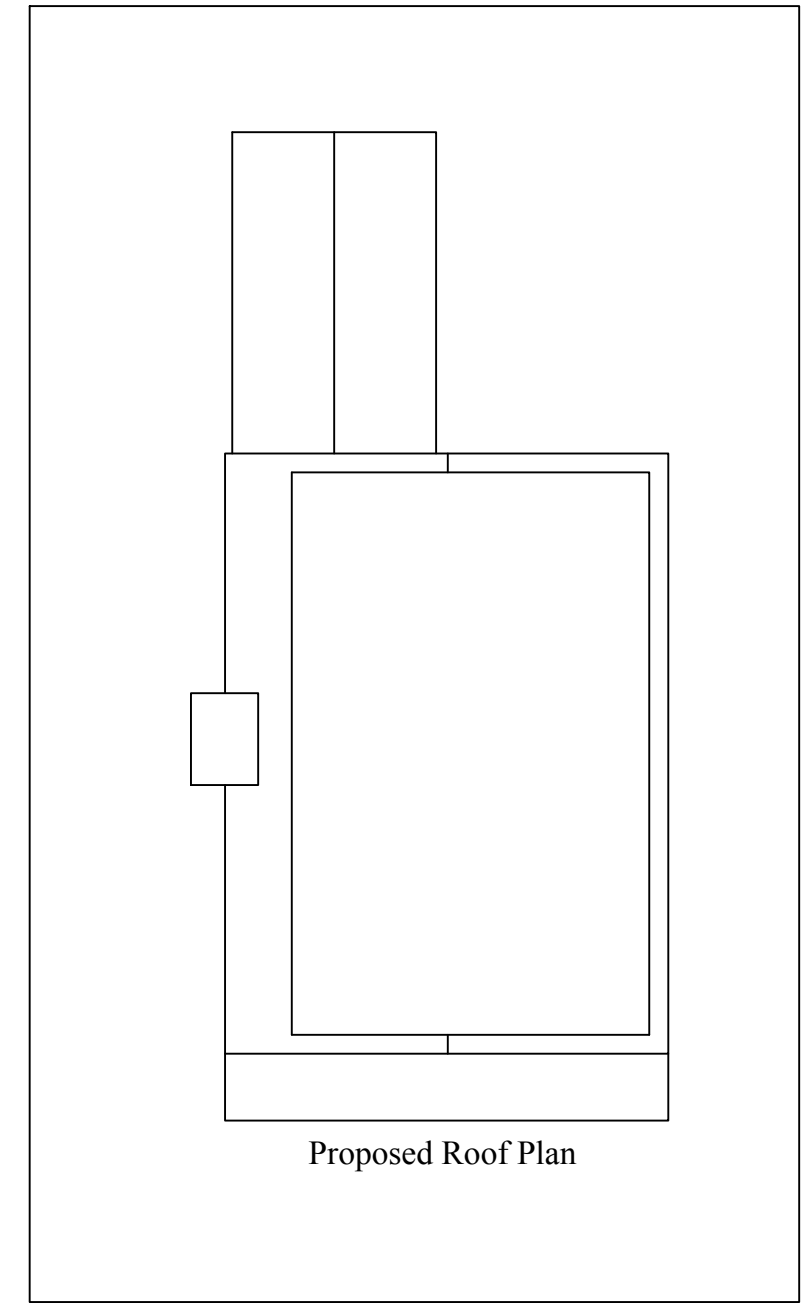


Roof Plan Scale: 1-100@A1

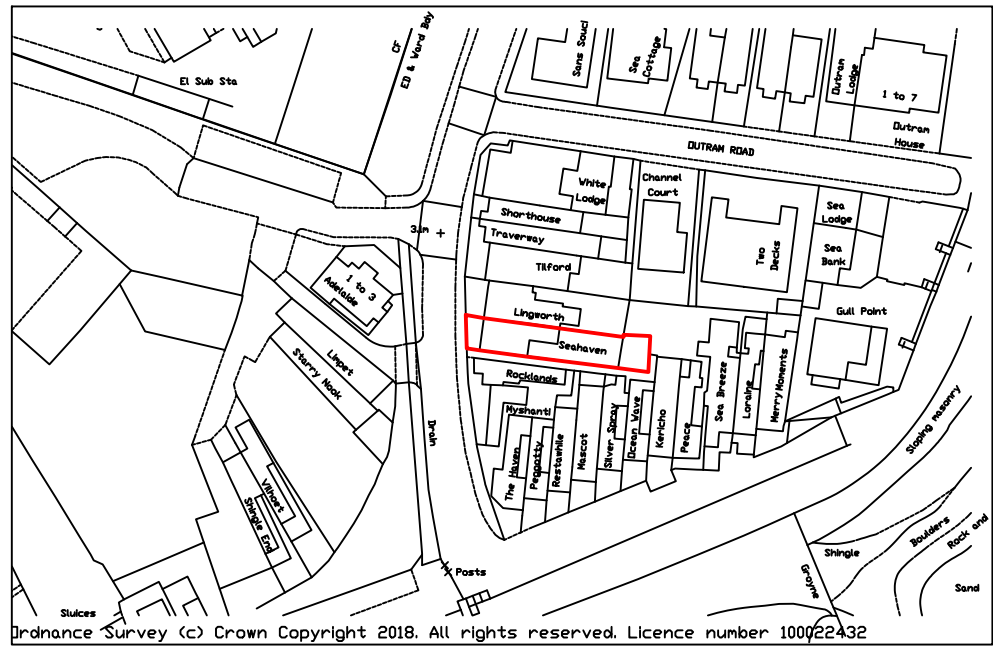

Location Plan Scale: 1-1250@A1



Elevations Scale: 1-100@A1

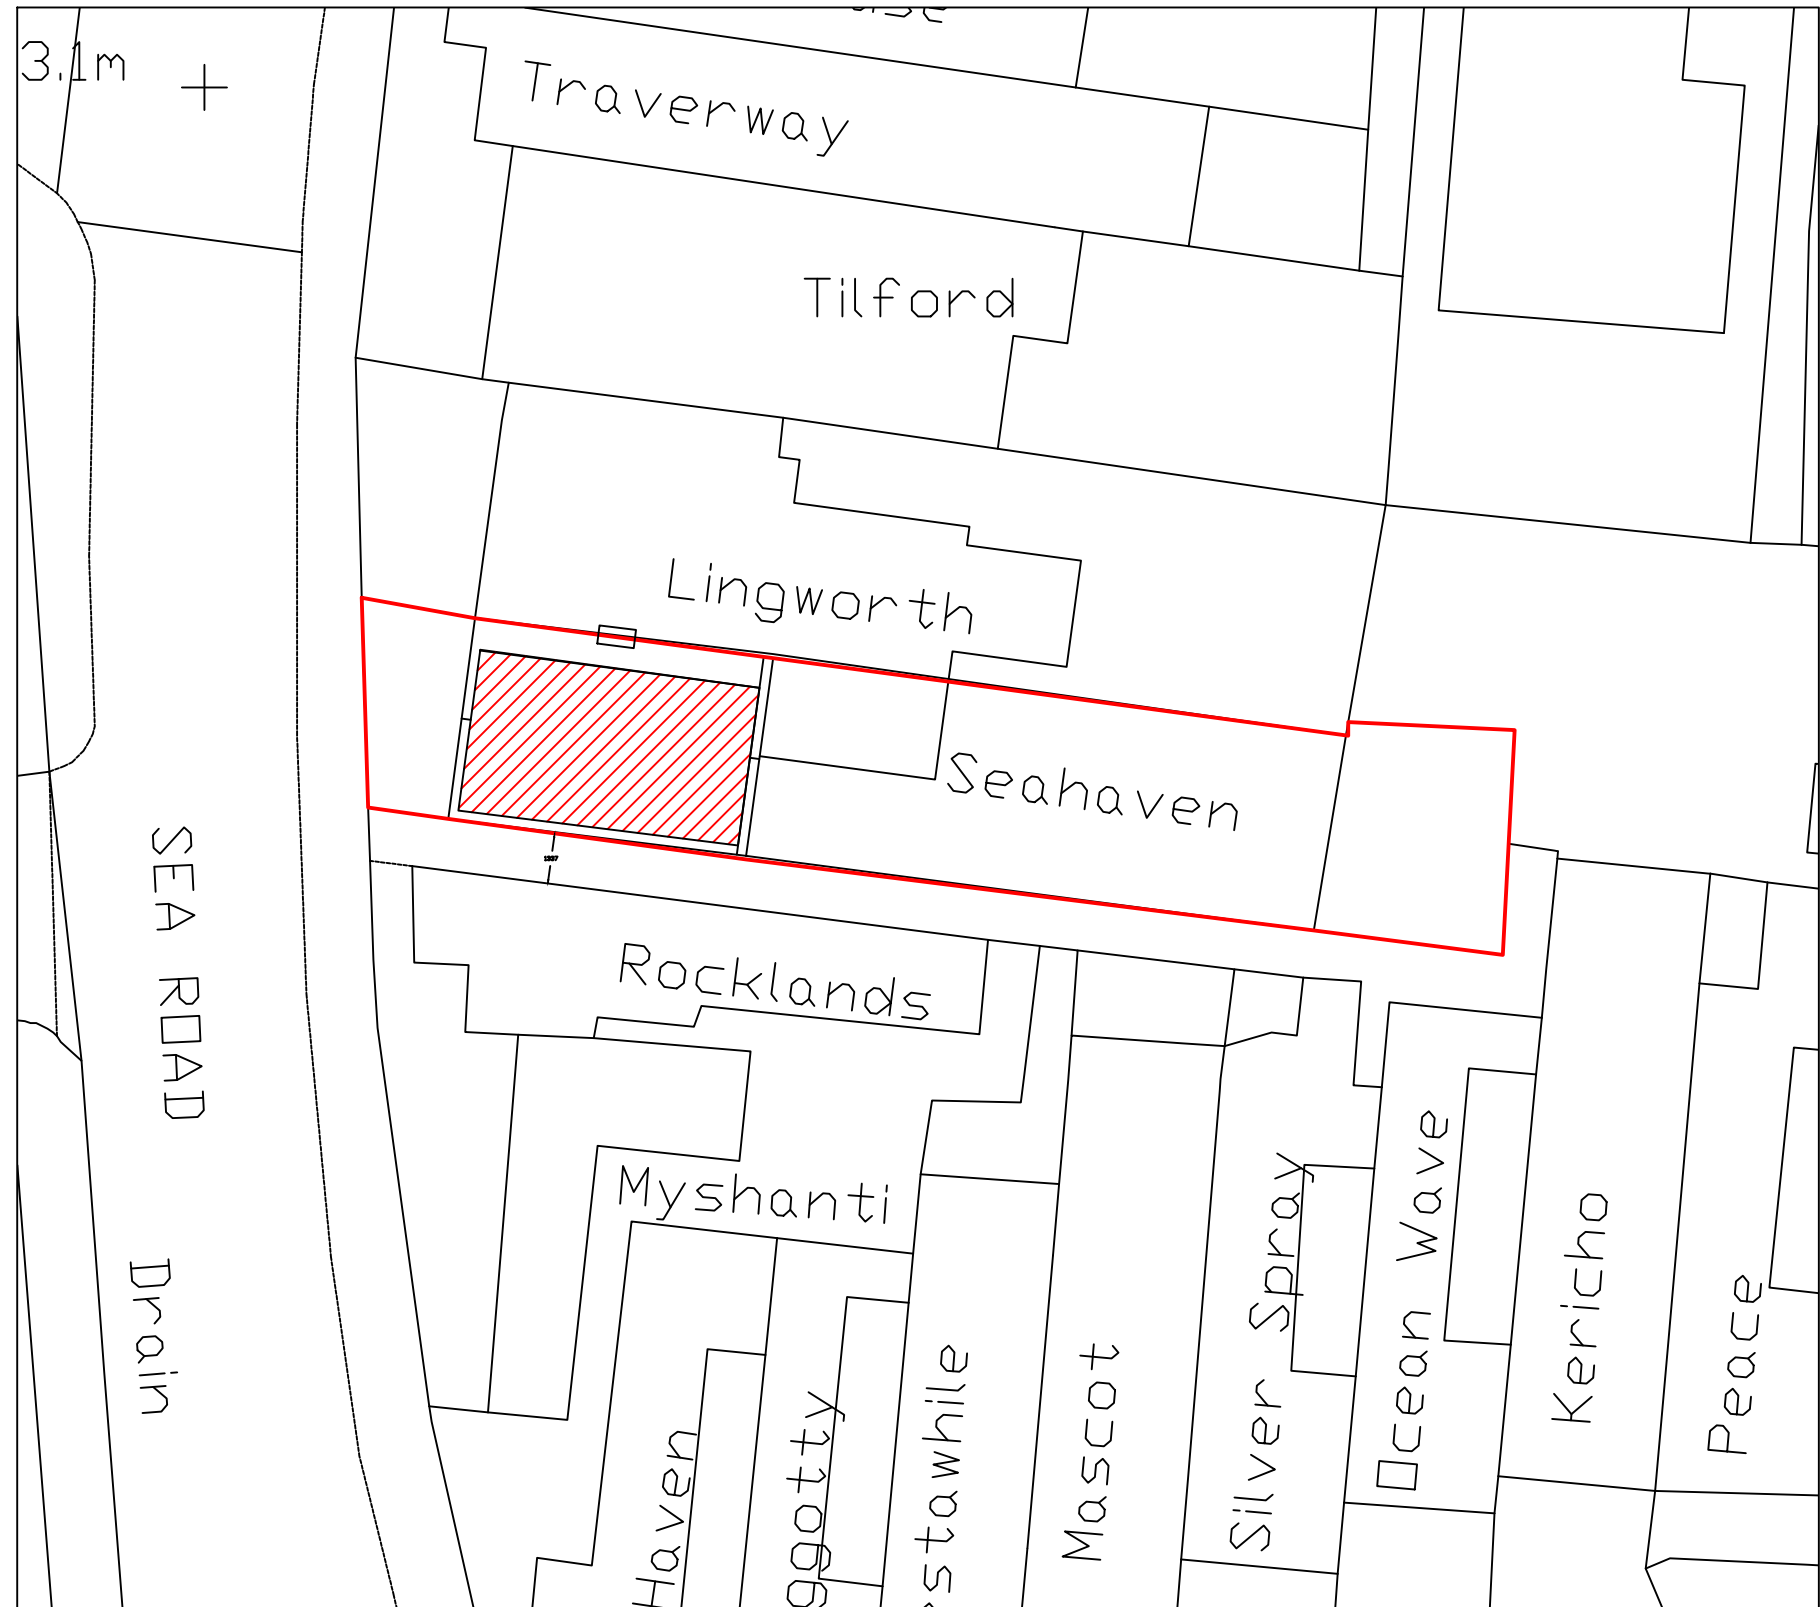

Block Plan Scale: 1-200@A1

Rev.	Amendments	Date
1	Remove window at 1st floor	22-03-18

KMH Construction Ltd
New Build, Extensions & Architectural Design
31 Elmwood Ave, Bognor Regis, West Sussex,
PO22 8DD
Tel: 07734 862261 / 07976 264036
e-mail: info@kmhconstruction.co.uk

CLIENT: Mr D Andrews
Seahaven
Sea Road
Bognor Regis
PO22 7AN

PROJECT: Loft Conversion

DRAWING TITLE:

Elevations 1:100
Floor Plans 1:100
Block Plan 1:200
Location Plan 1:1250

DRAWN: STM	JOB NO: -	SCALE:
CHECKED: -	DRAWING NO:	REV:
DATE: 10-03-18	DA/P/01	

© KMH Construction Ltd