



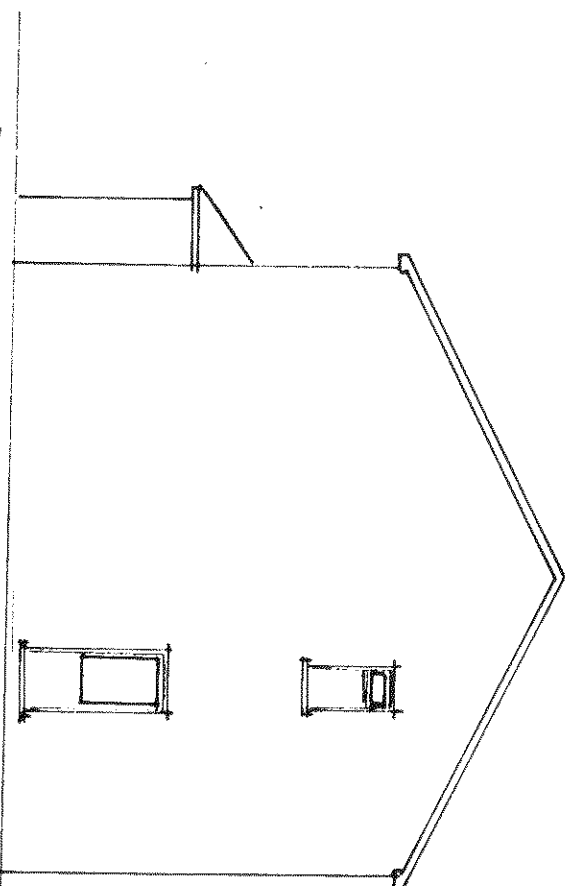


Existing side elevation

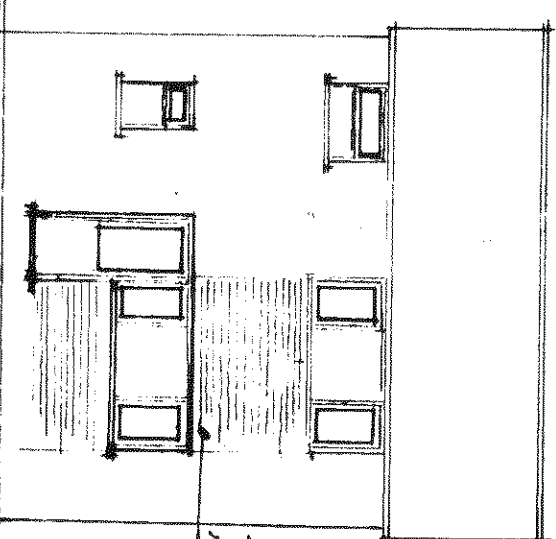

Existing rear elevation

Existing
side wing

Proposed extension

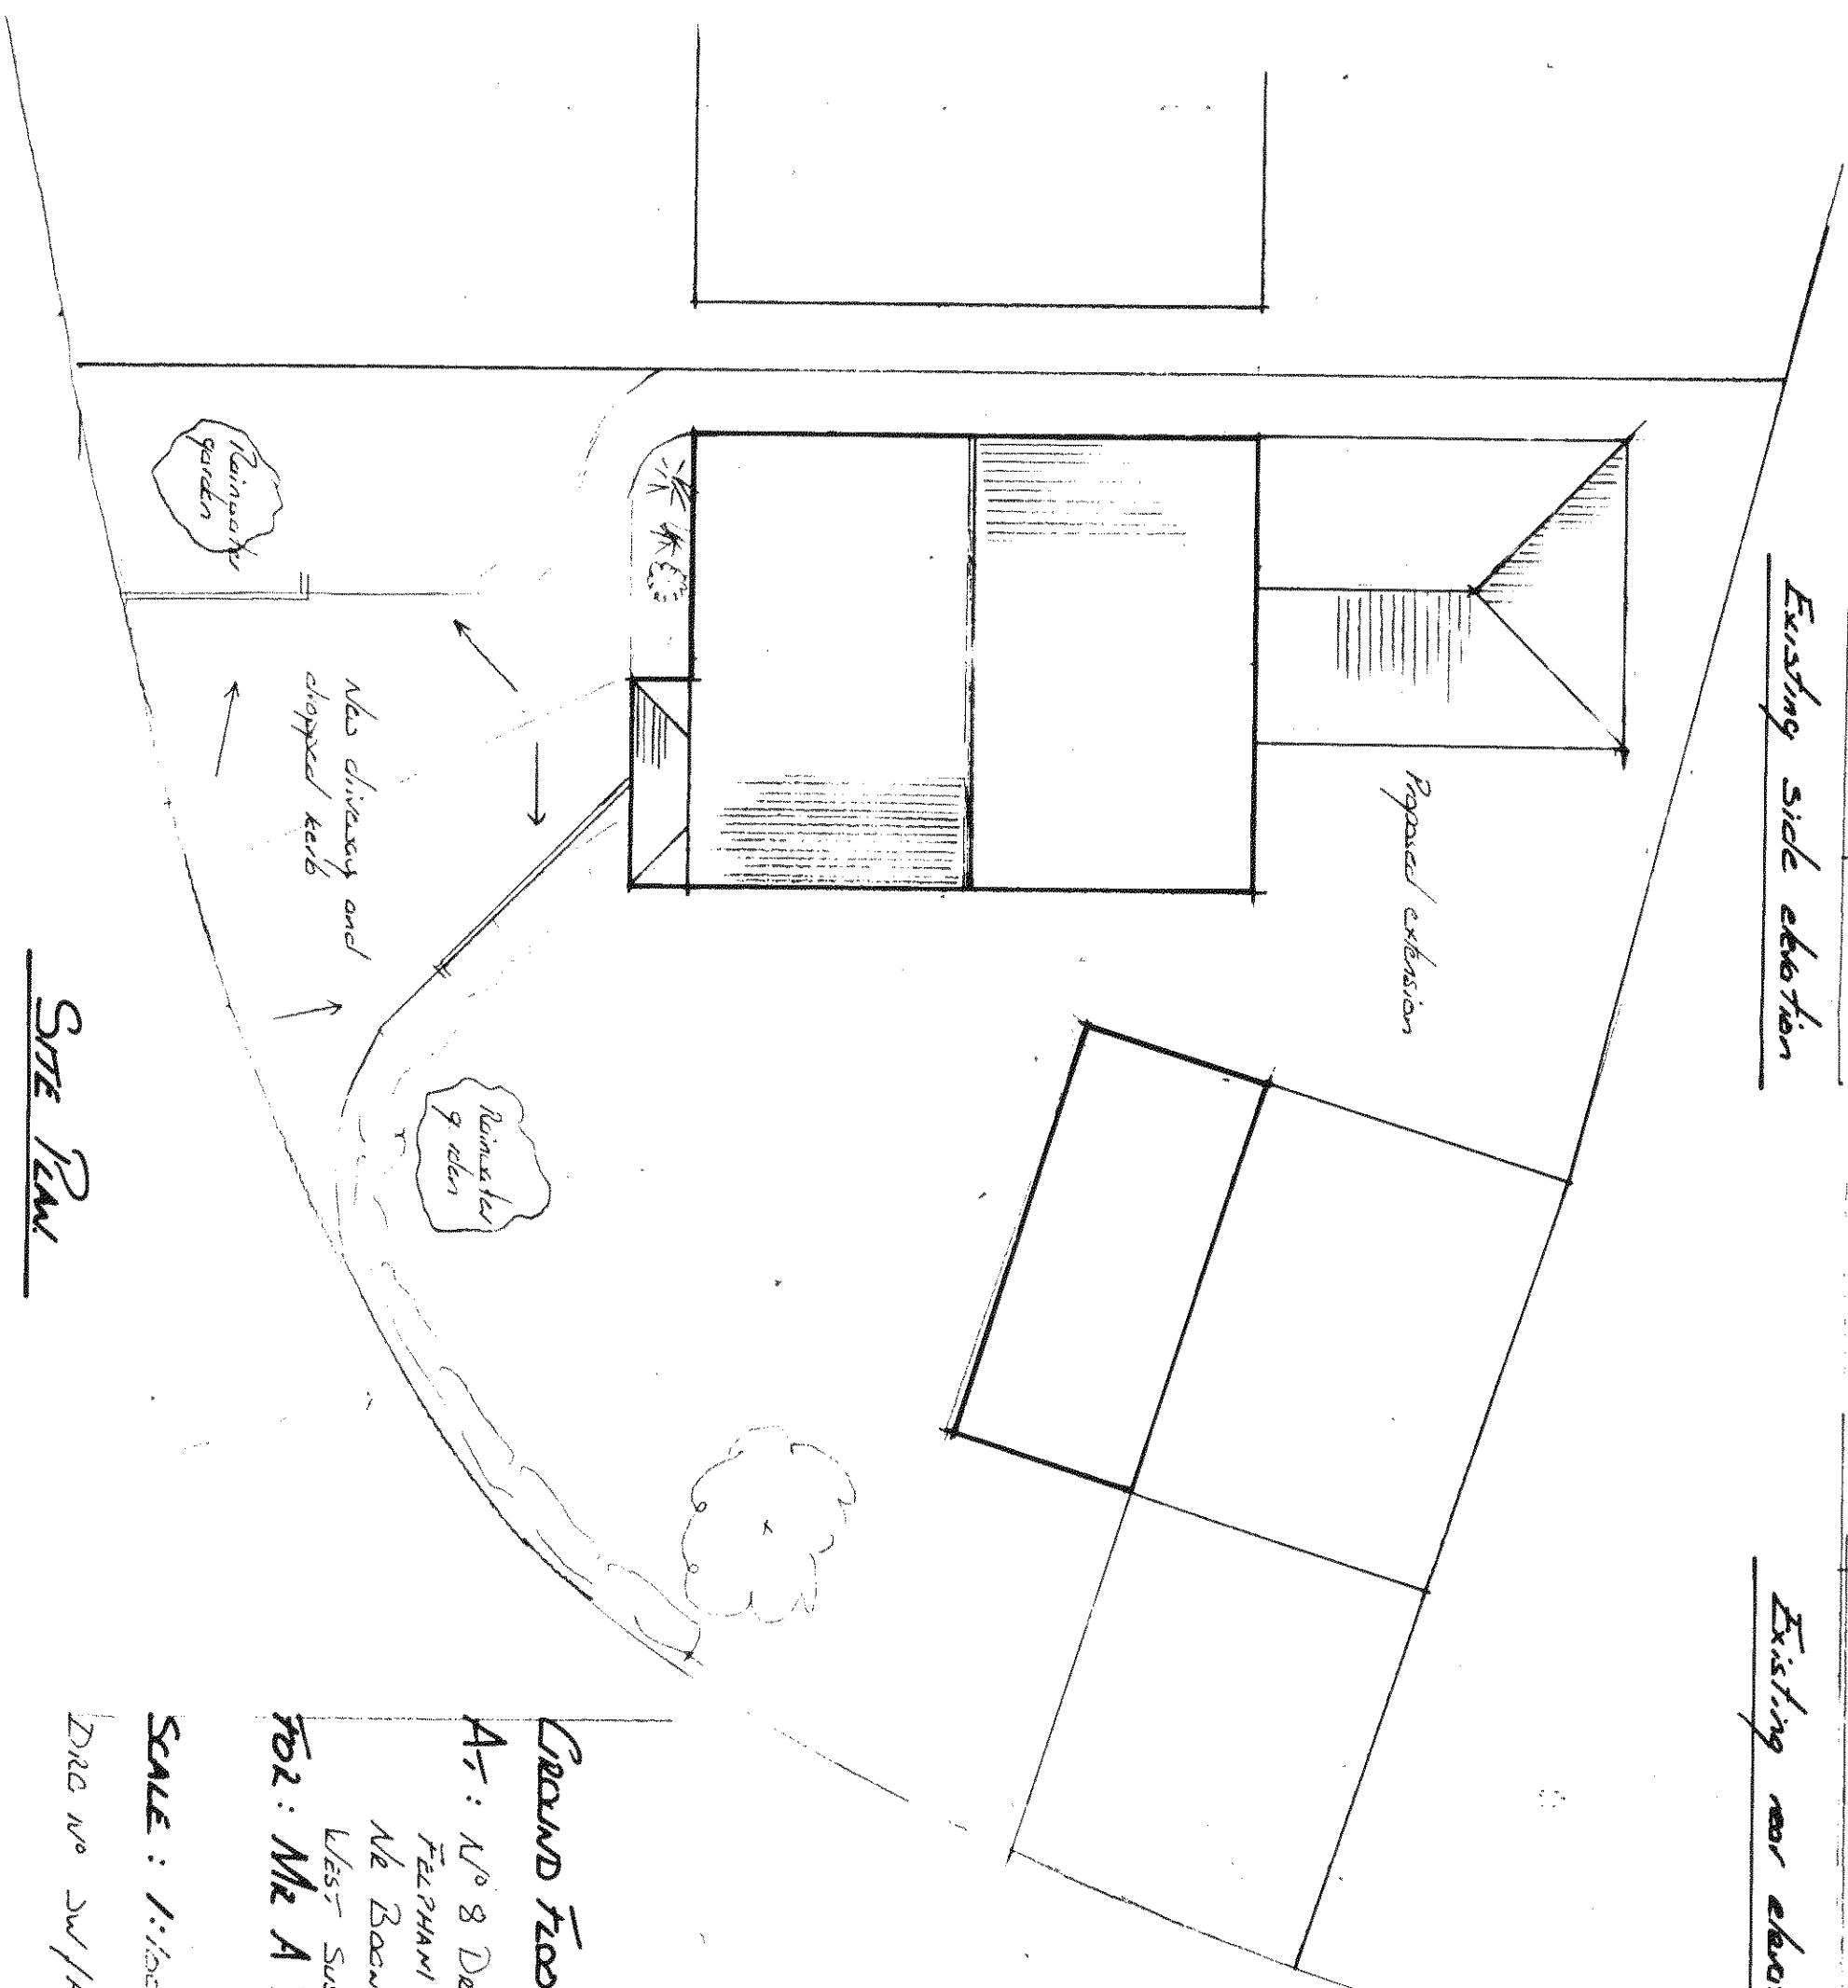

GROUND FLOOR EXTENSION

At: No 8 DEANE ROAD
FELPHAM
NE BOONON REGIS
WEST SUSSEX
For: Mr A BUREAU

SCALE: 1:100

DRAWN BY: JAS/101

SITE PLAN