




EXISTING EAST ELEVATION.

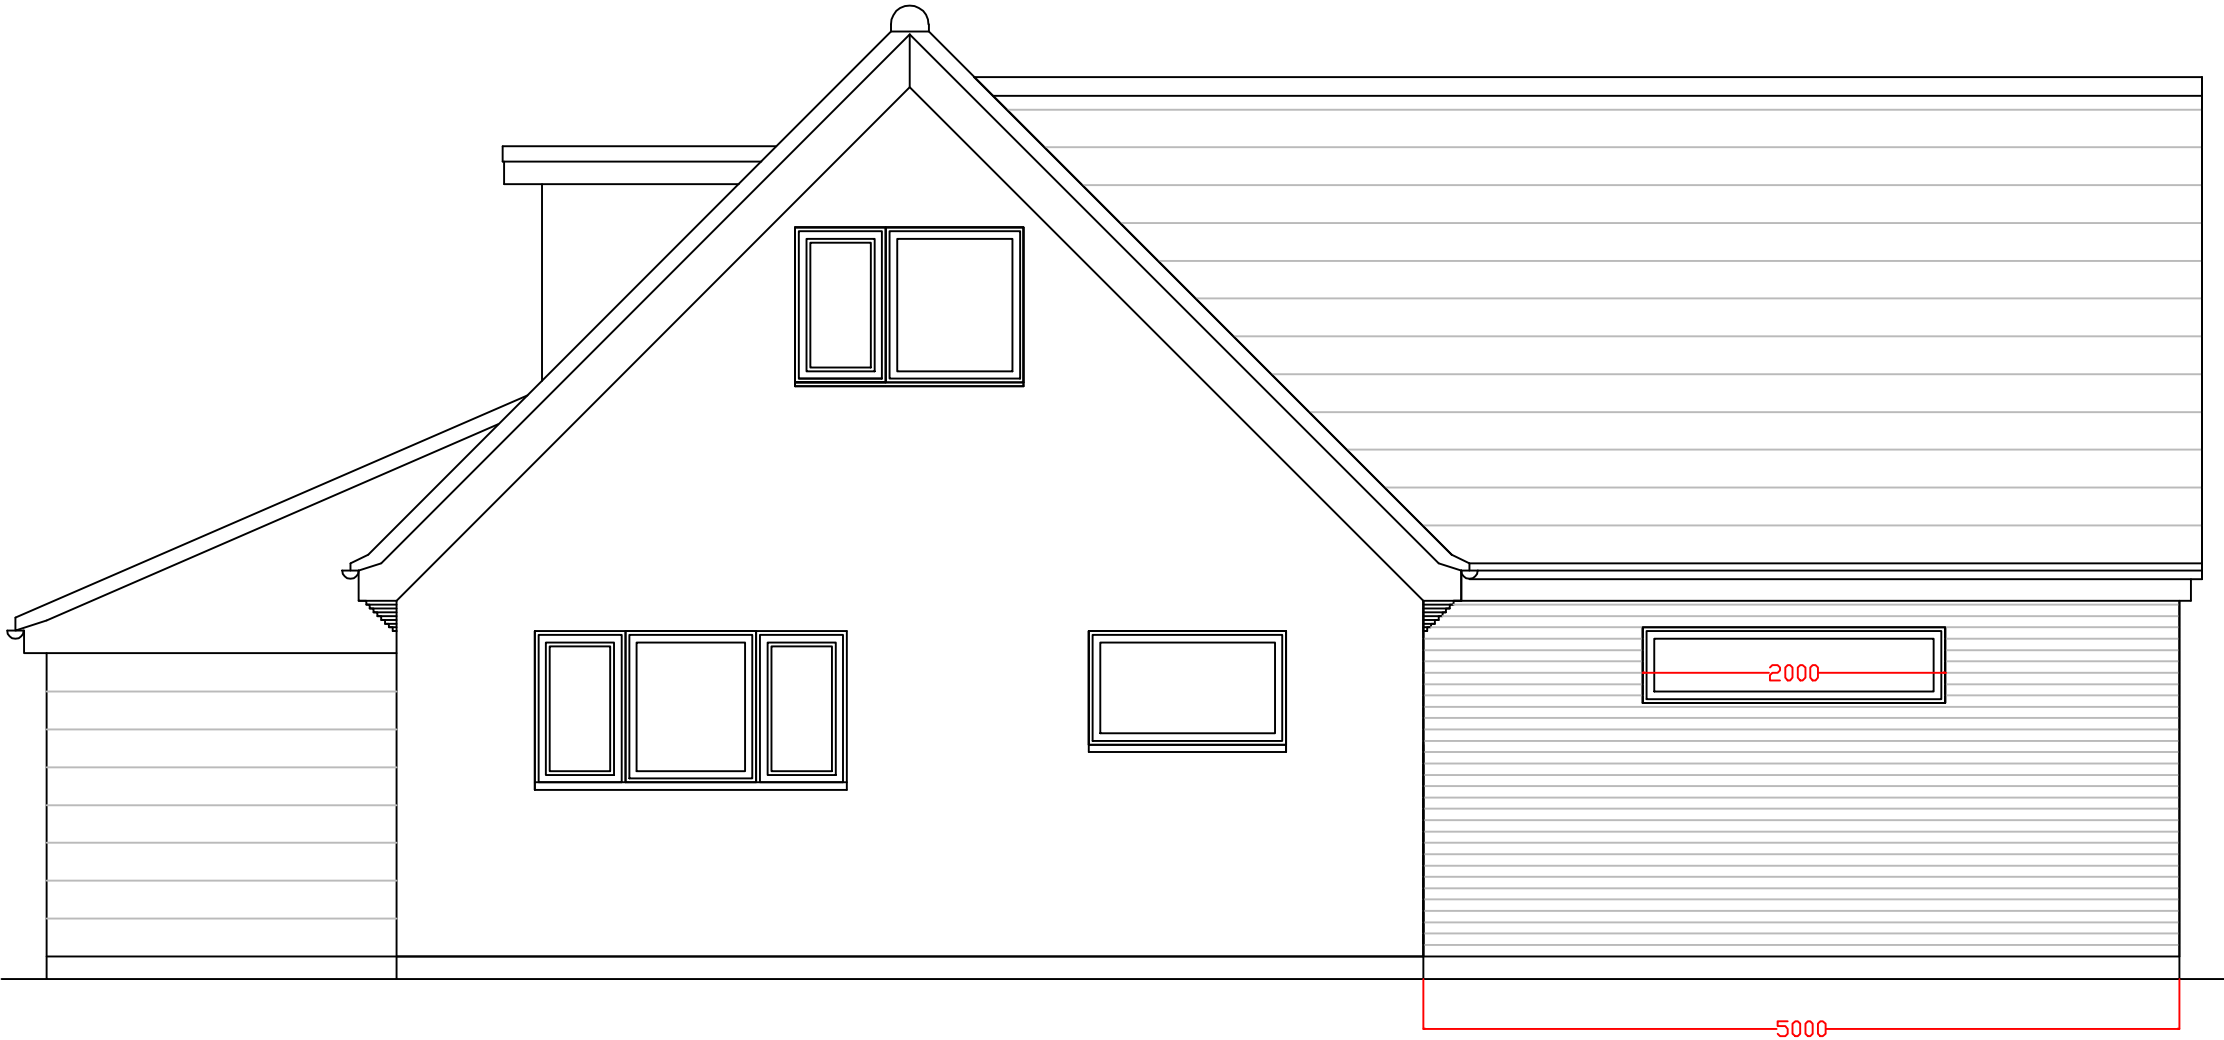

PROPOSED EAST ELEVATION.

Notes:-

THIS PLAN DEMONSTRATES THE EXISTING AND PROPOSED EAST ELEVATIONS.

SIDE WINDOW ON FRONT ENTRANCE PORCH TO BE REMOVED.

DIMENSIONS SHOWN IN MILLIMETERS.

ALL DIMENIONS FOR THE PROPERTY HAVE BEEN TAKEN ON THE INITIAL SURVEY. ANY UNKNOWN HAVE BEEN ASSUMED.

Woodhill Design & Build
01243 850515

Produced by Peter Evans

Site address:-
18 LEY ROAD, FELPHAM, PO22 7HR.

Details:-
SINGLE STOREY REAR EXTENSION WITH CHALET STYLE LOFT CONVERSION.

Drawing title:-
E ELEV 01

Date:-
10/03/2017

Scale:-
1:50 @A2

