



 

EXISTING ROOF PLAN.

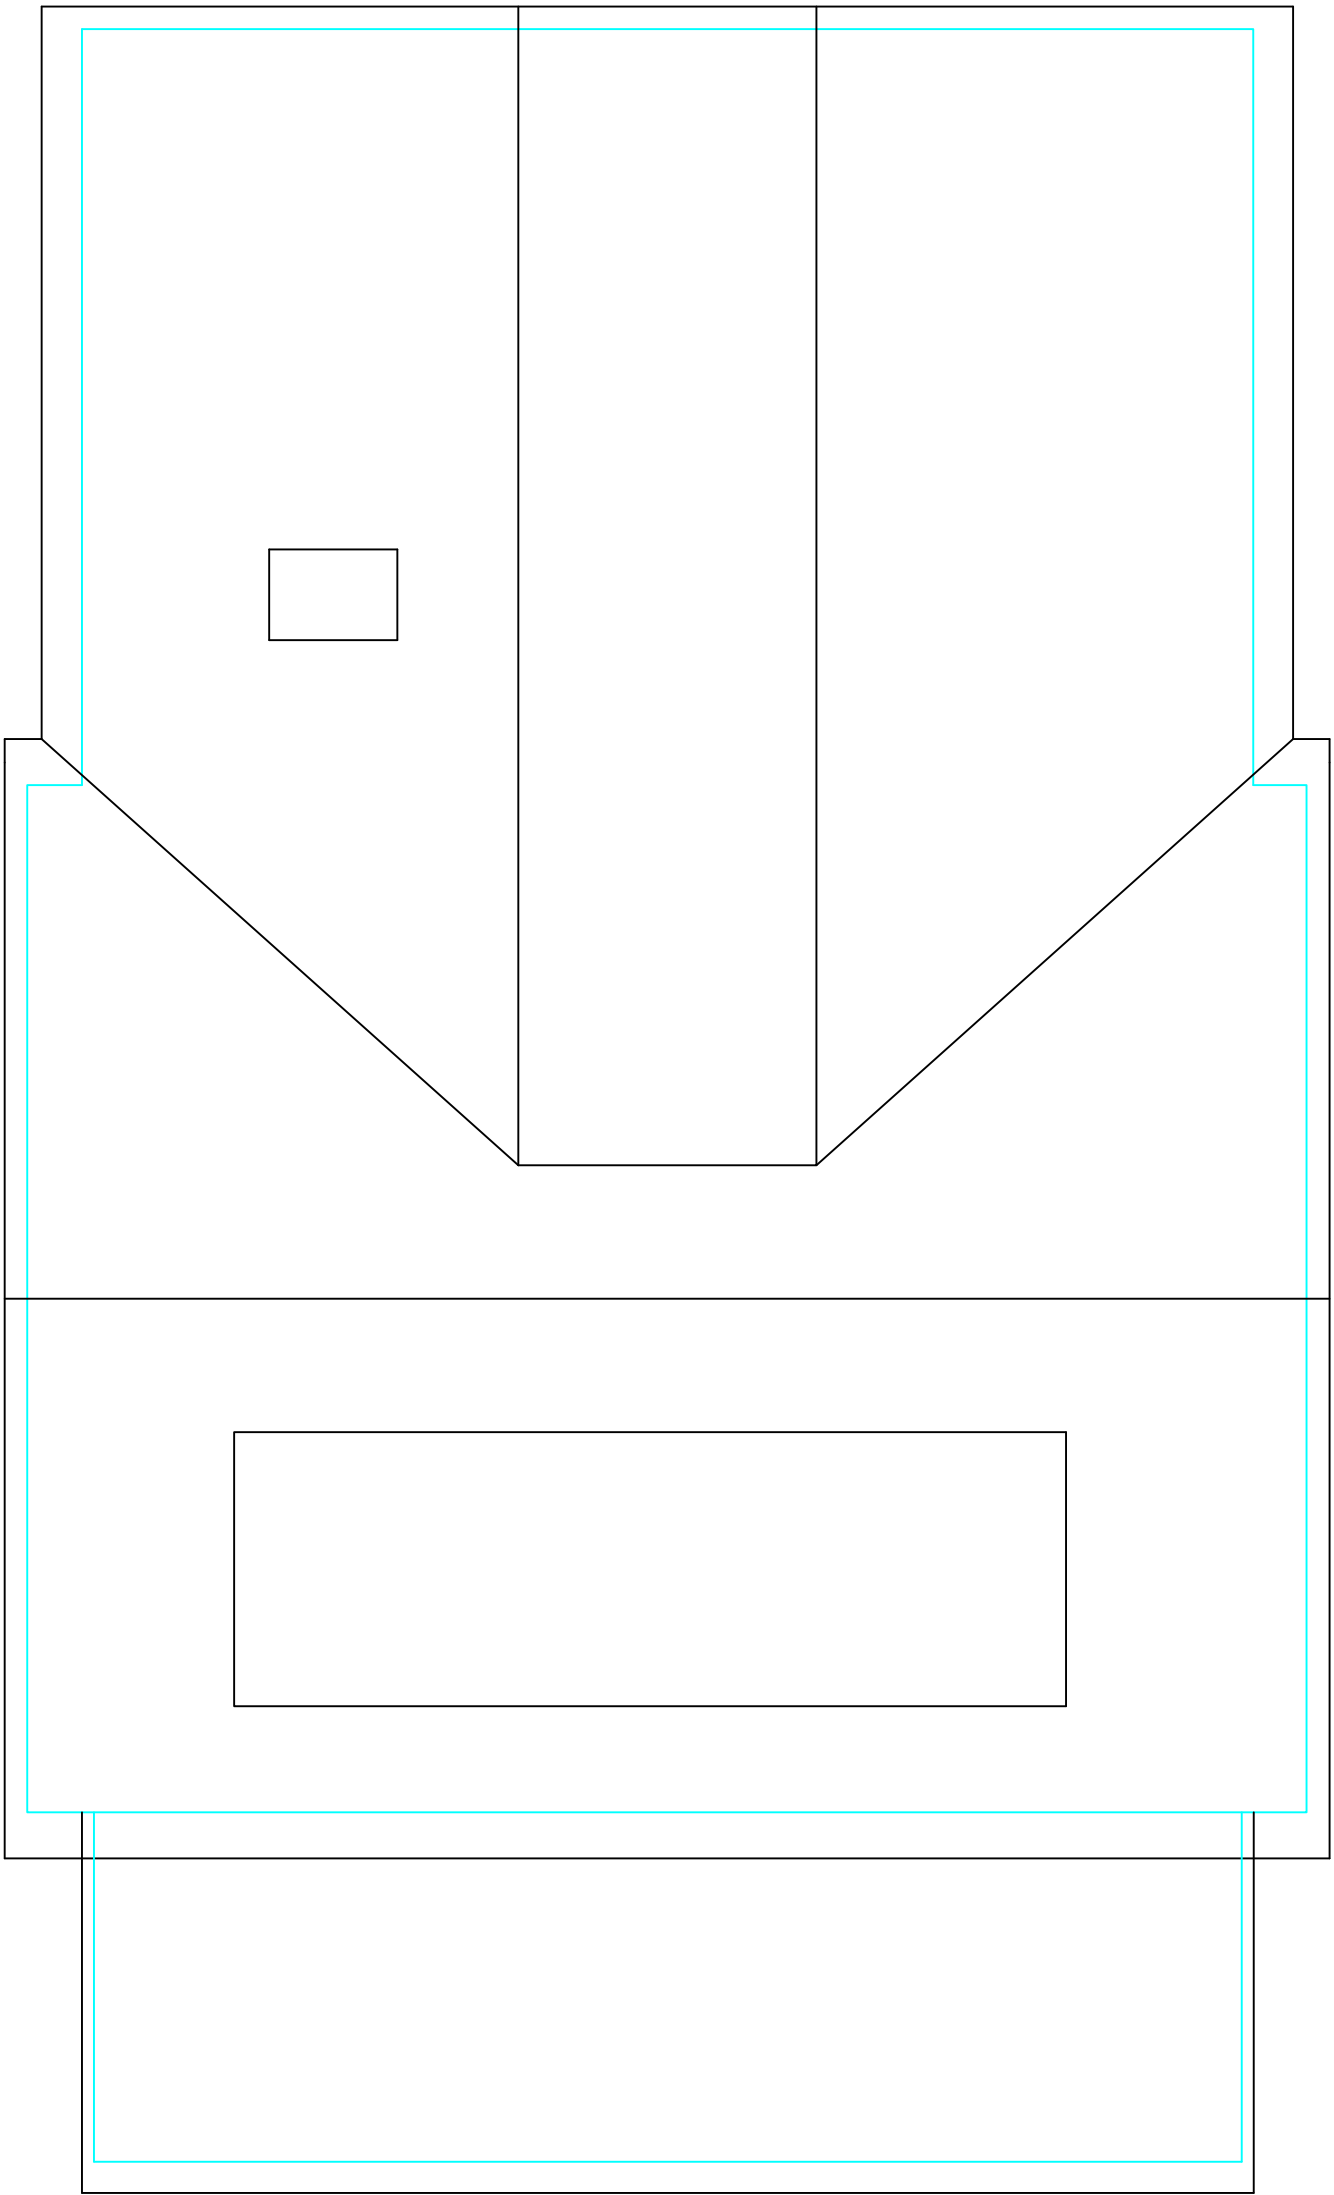

PROPOSED ROOF PLAN.

Notes:-

THIS PLAN DEMONSTRATES THE EXISTING AND PROPOSED ROOF PLAN.

THE OUTLINE OF THE HOUSE STRUCTURE IS SHOWN IN BLUE.

DIMENSIONS SHOWN IN MILLIMETERS.

ALL DIMENIONS FOR THE PROPERTY HAVE BEEN TAKEN ON THE INITIAL SURVEY. ANY UNKNOWN HAVE BEEN ASSUMED.

Woodhill Design & Build
01243 850515

Produced by Peter Evans

Site address:-

18 LEY ROAD, FELPHAM, PO22 7HR.

Details:-

SINGLE STOREY REAR EXTENSION WITH CHALET STYLE LOFT CONVERSION.

Drawing title:-

RF PLAN 01

Date:-
10/03/2017

Scale:-
1:50 @A2


WOODHILL
— DESIGN & BUILD —