




Scale - 1:50@A1 / 1:100@A3

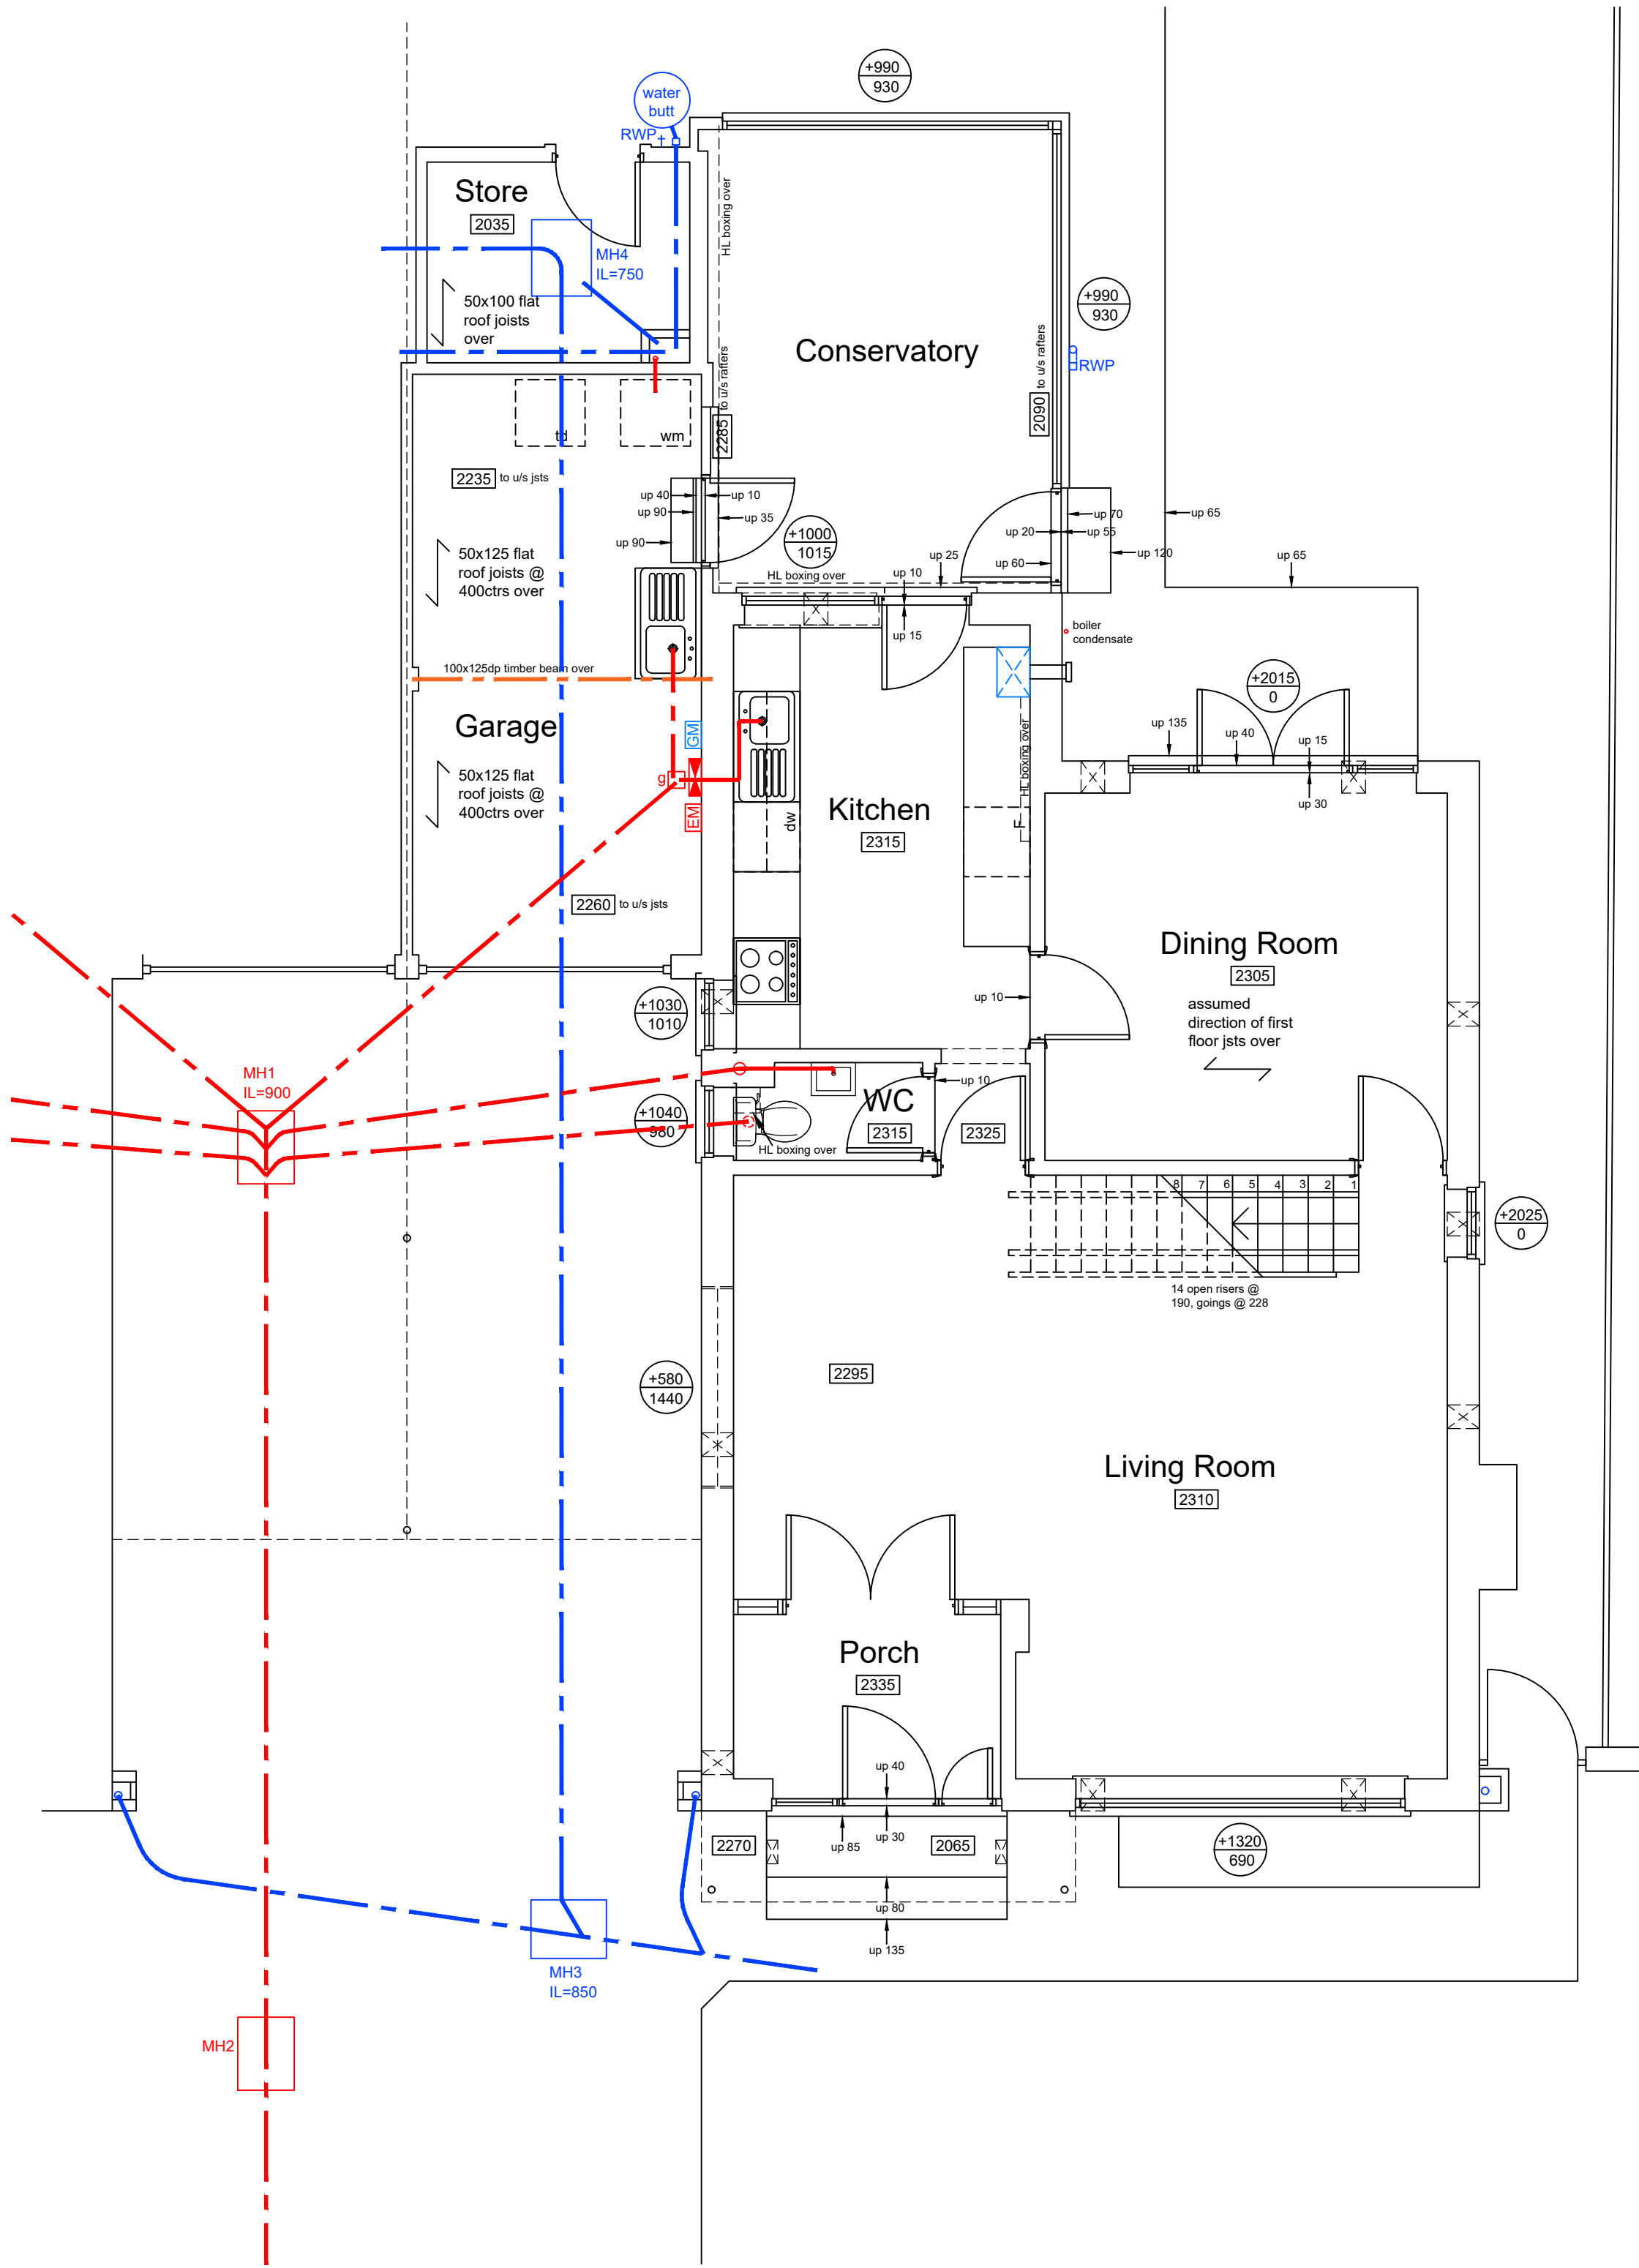

Ground Floor

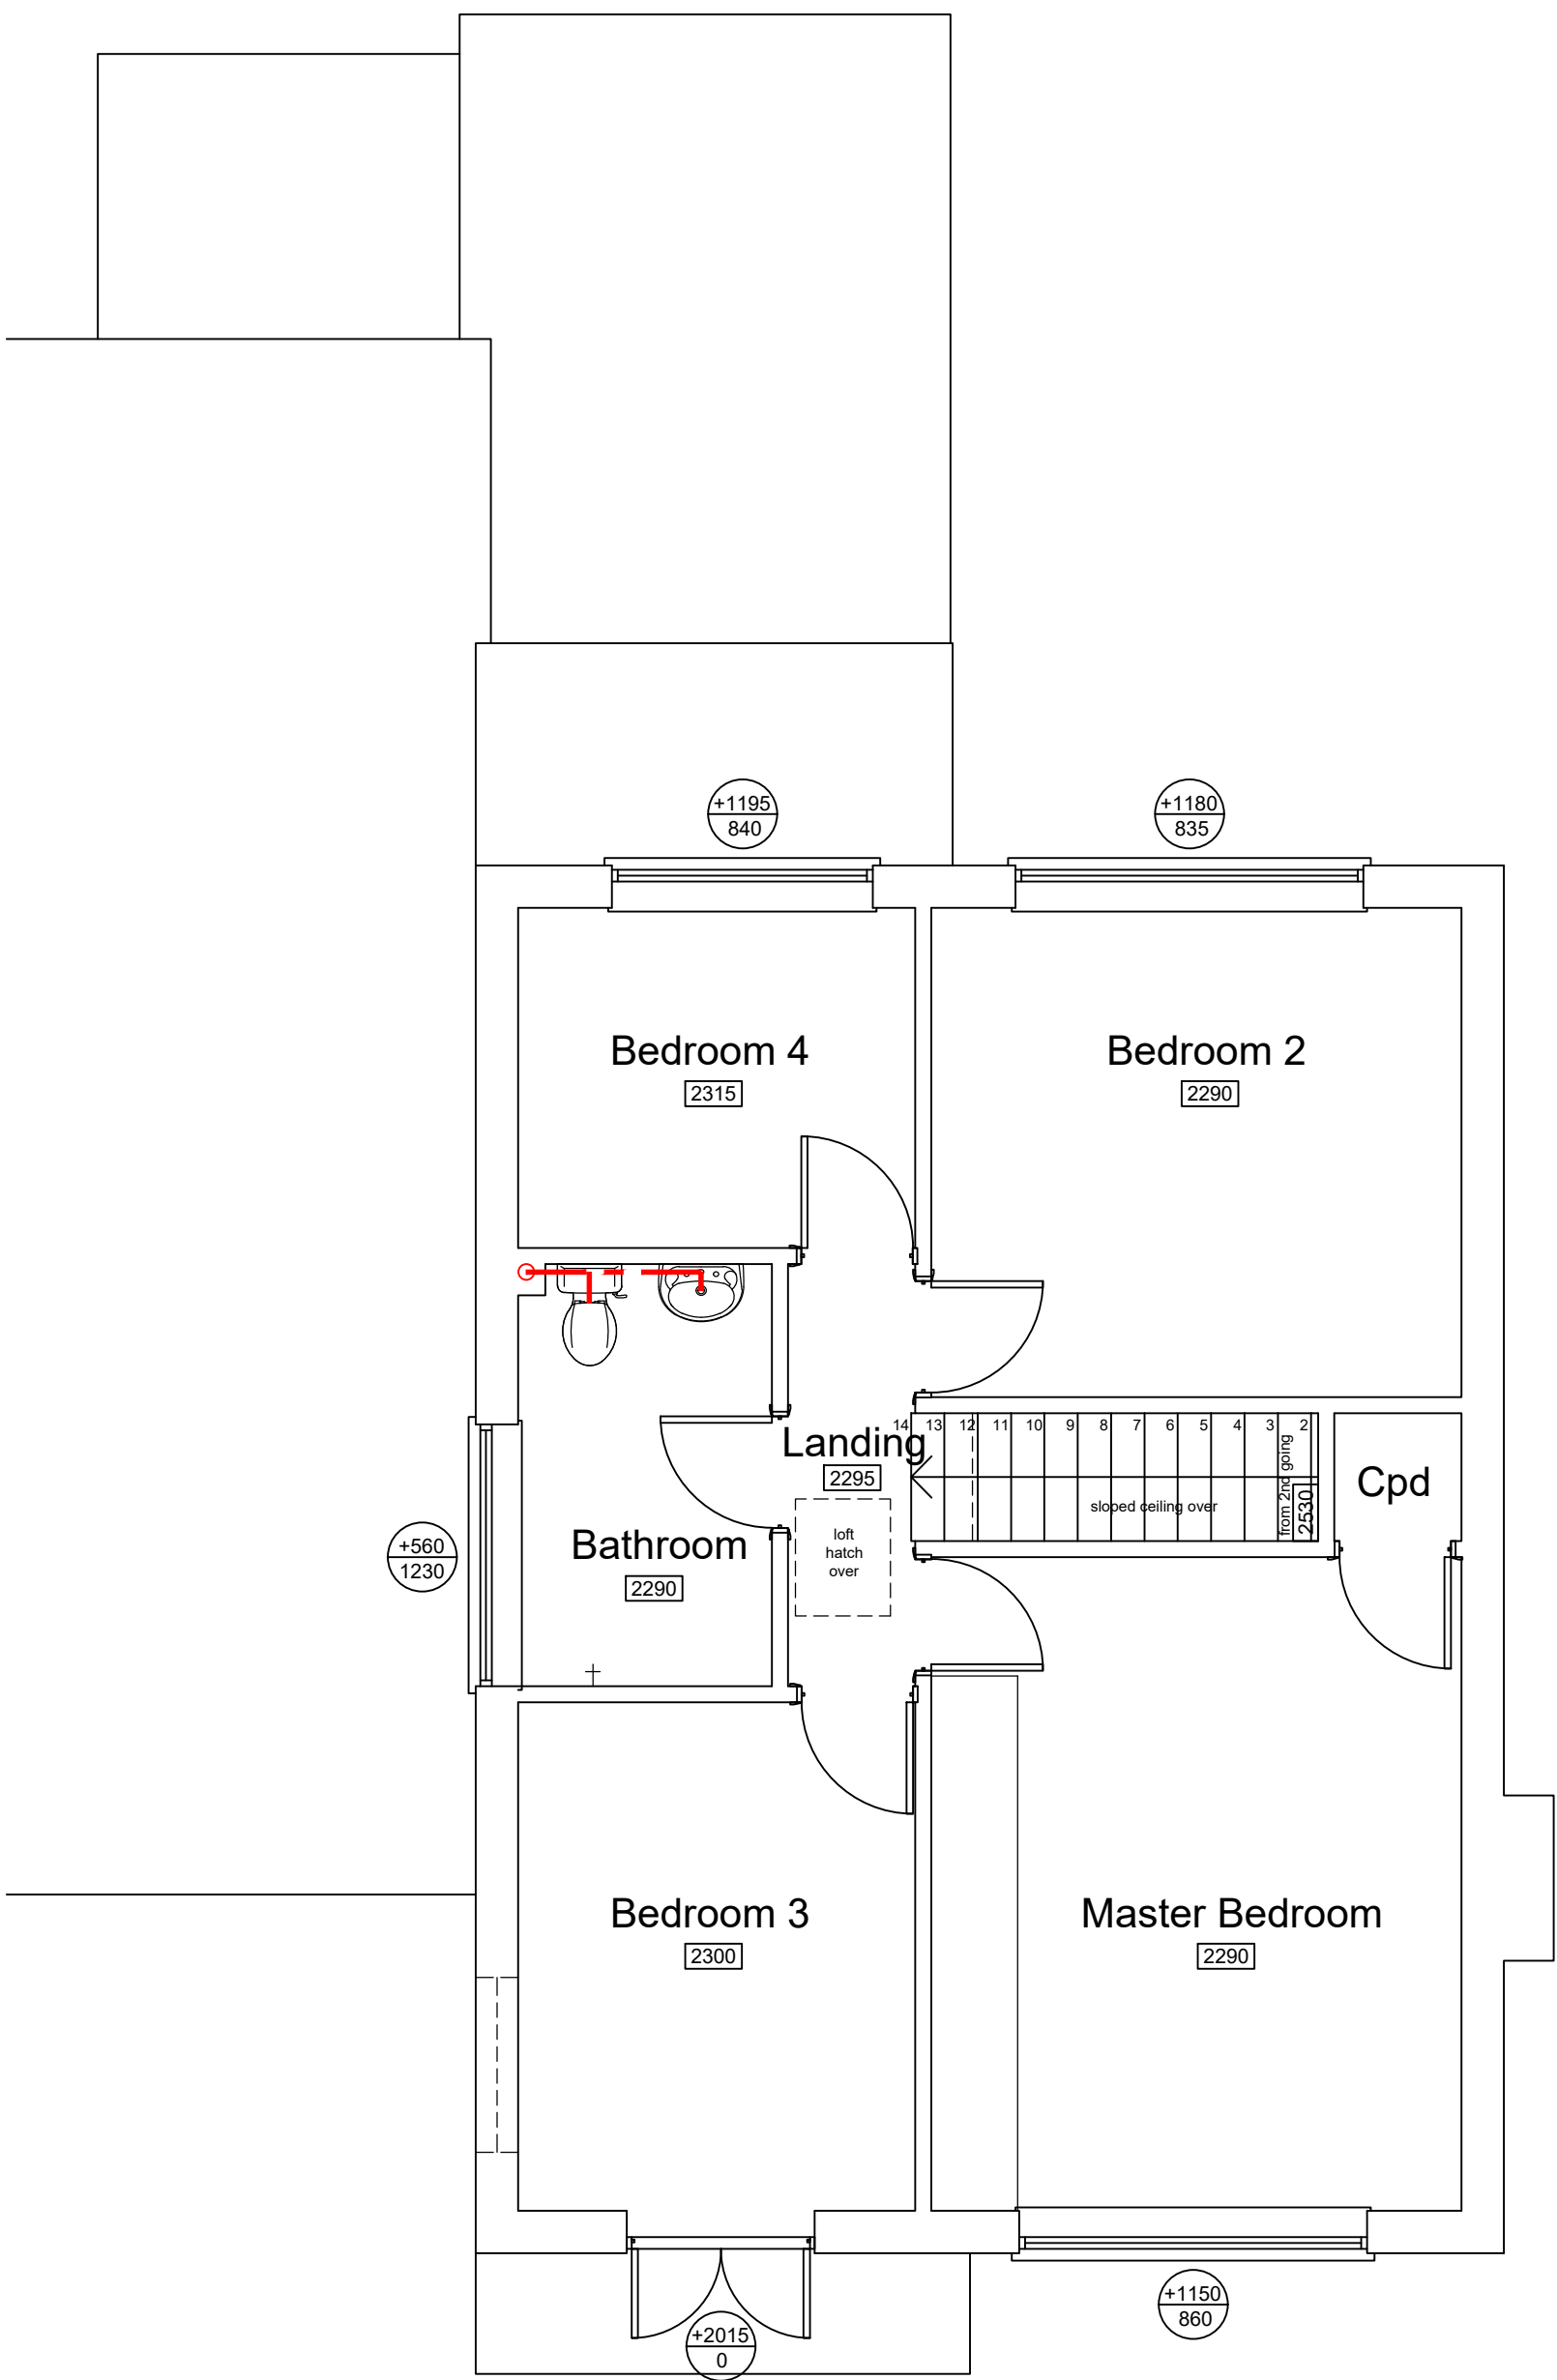

First Floor

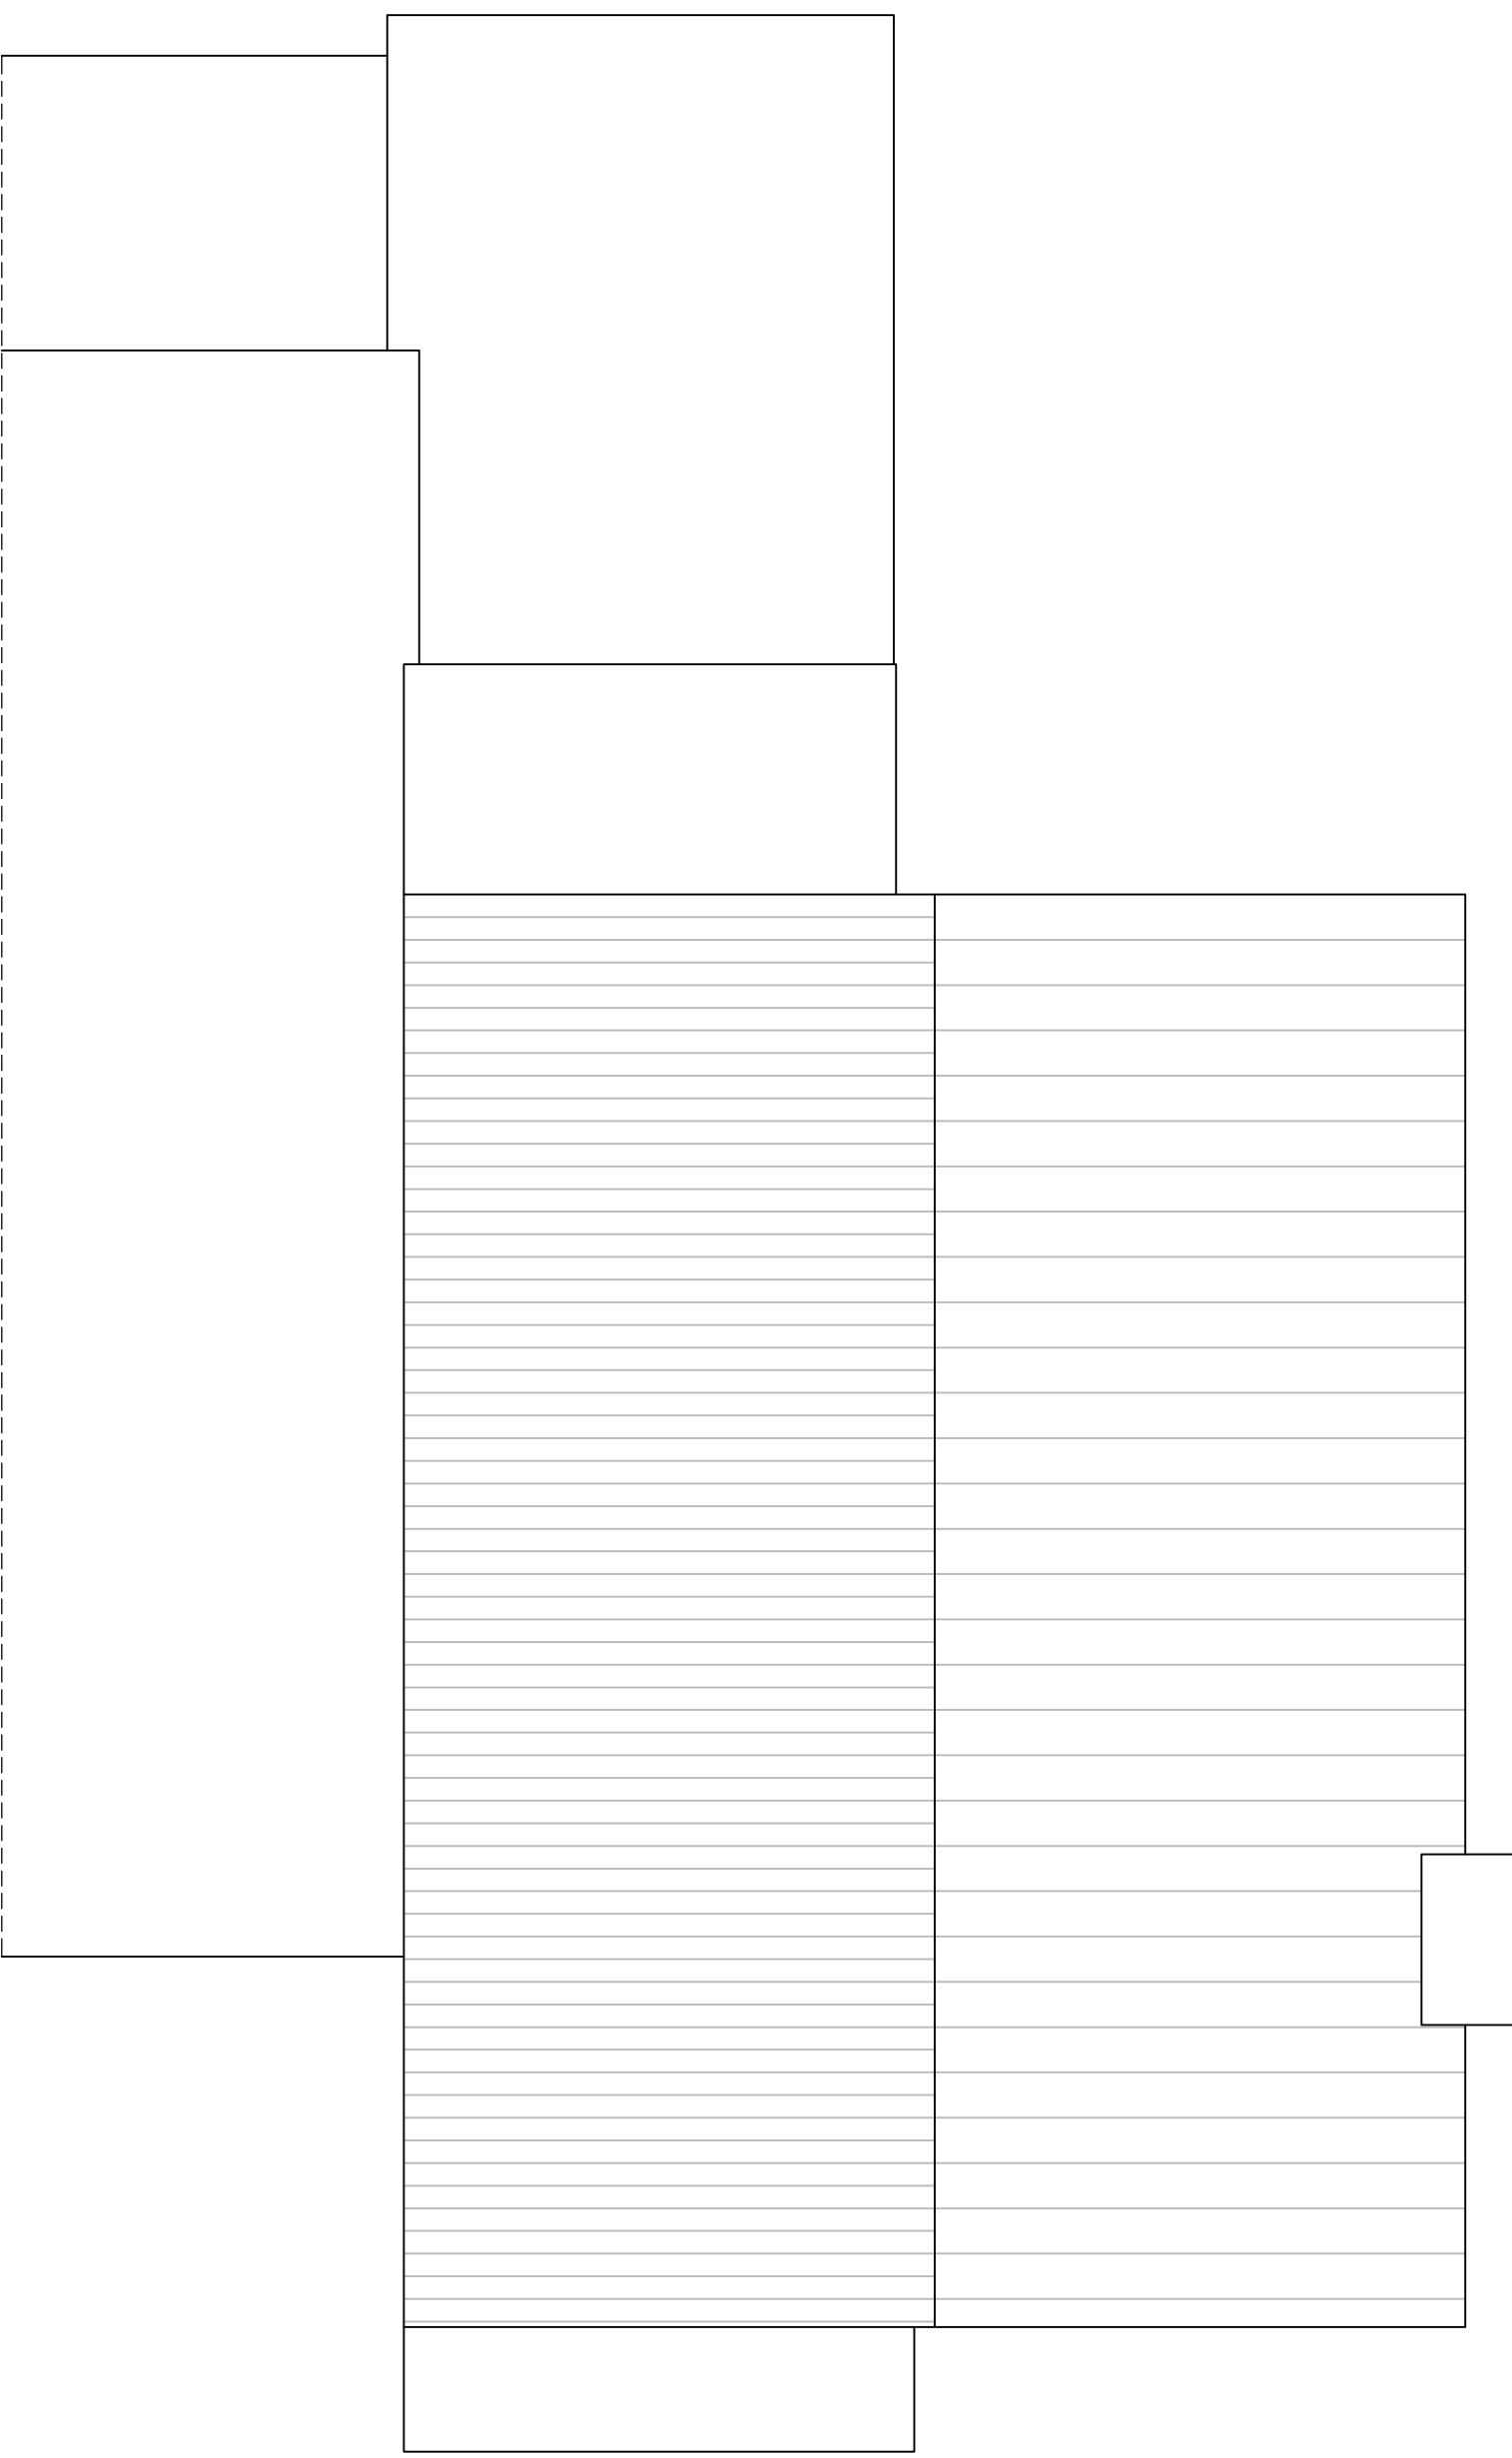

Roof Plan

Emma Pinder Architects Ltd 2 Oak Tree Lane, Chichester West Sussex, PO20 3GU T 07809 621606 E epinder@epinderarchitects.co.uk	Client's Name		Job Title		Drawing Title		Scale		Drawn		Checked		Date		Status		Job No		Drawing No		Rev	
	Mr Towers and Miss Reynolds		2 Ceres Place, Felpham		Existing Floor Plans		1:50@A1/1:100@A3		EP		GP		03.03.26		APPROVAL		0104		01		B	