




Scale - 1:50@A1 / 1:100@A3

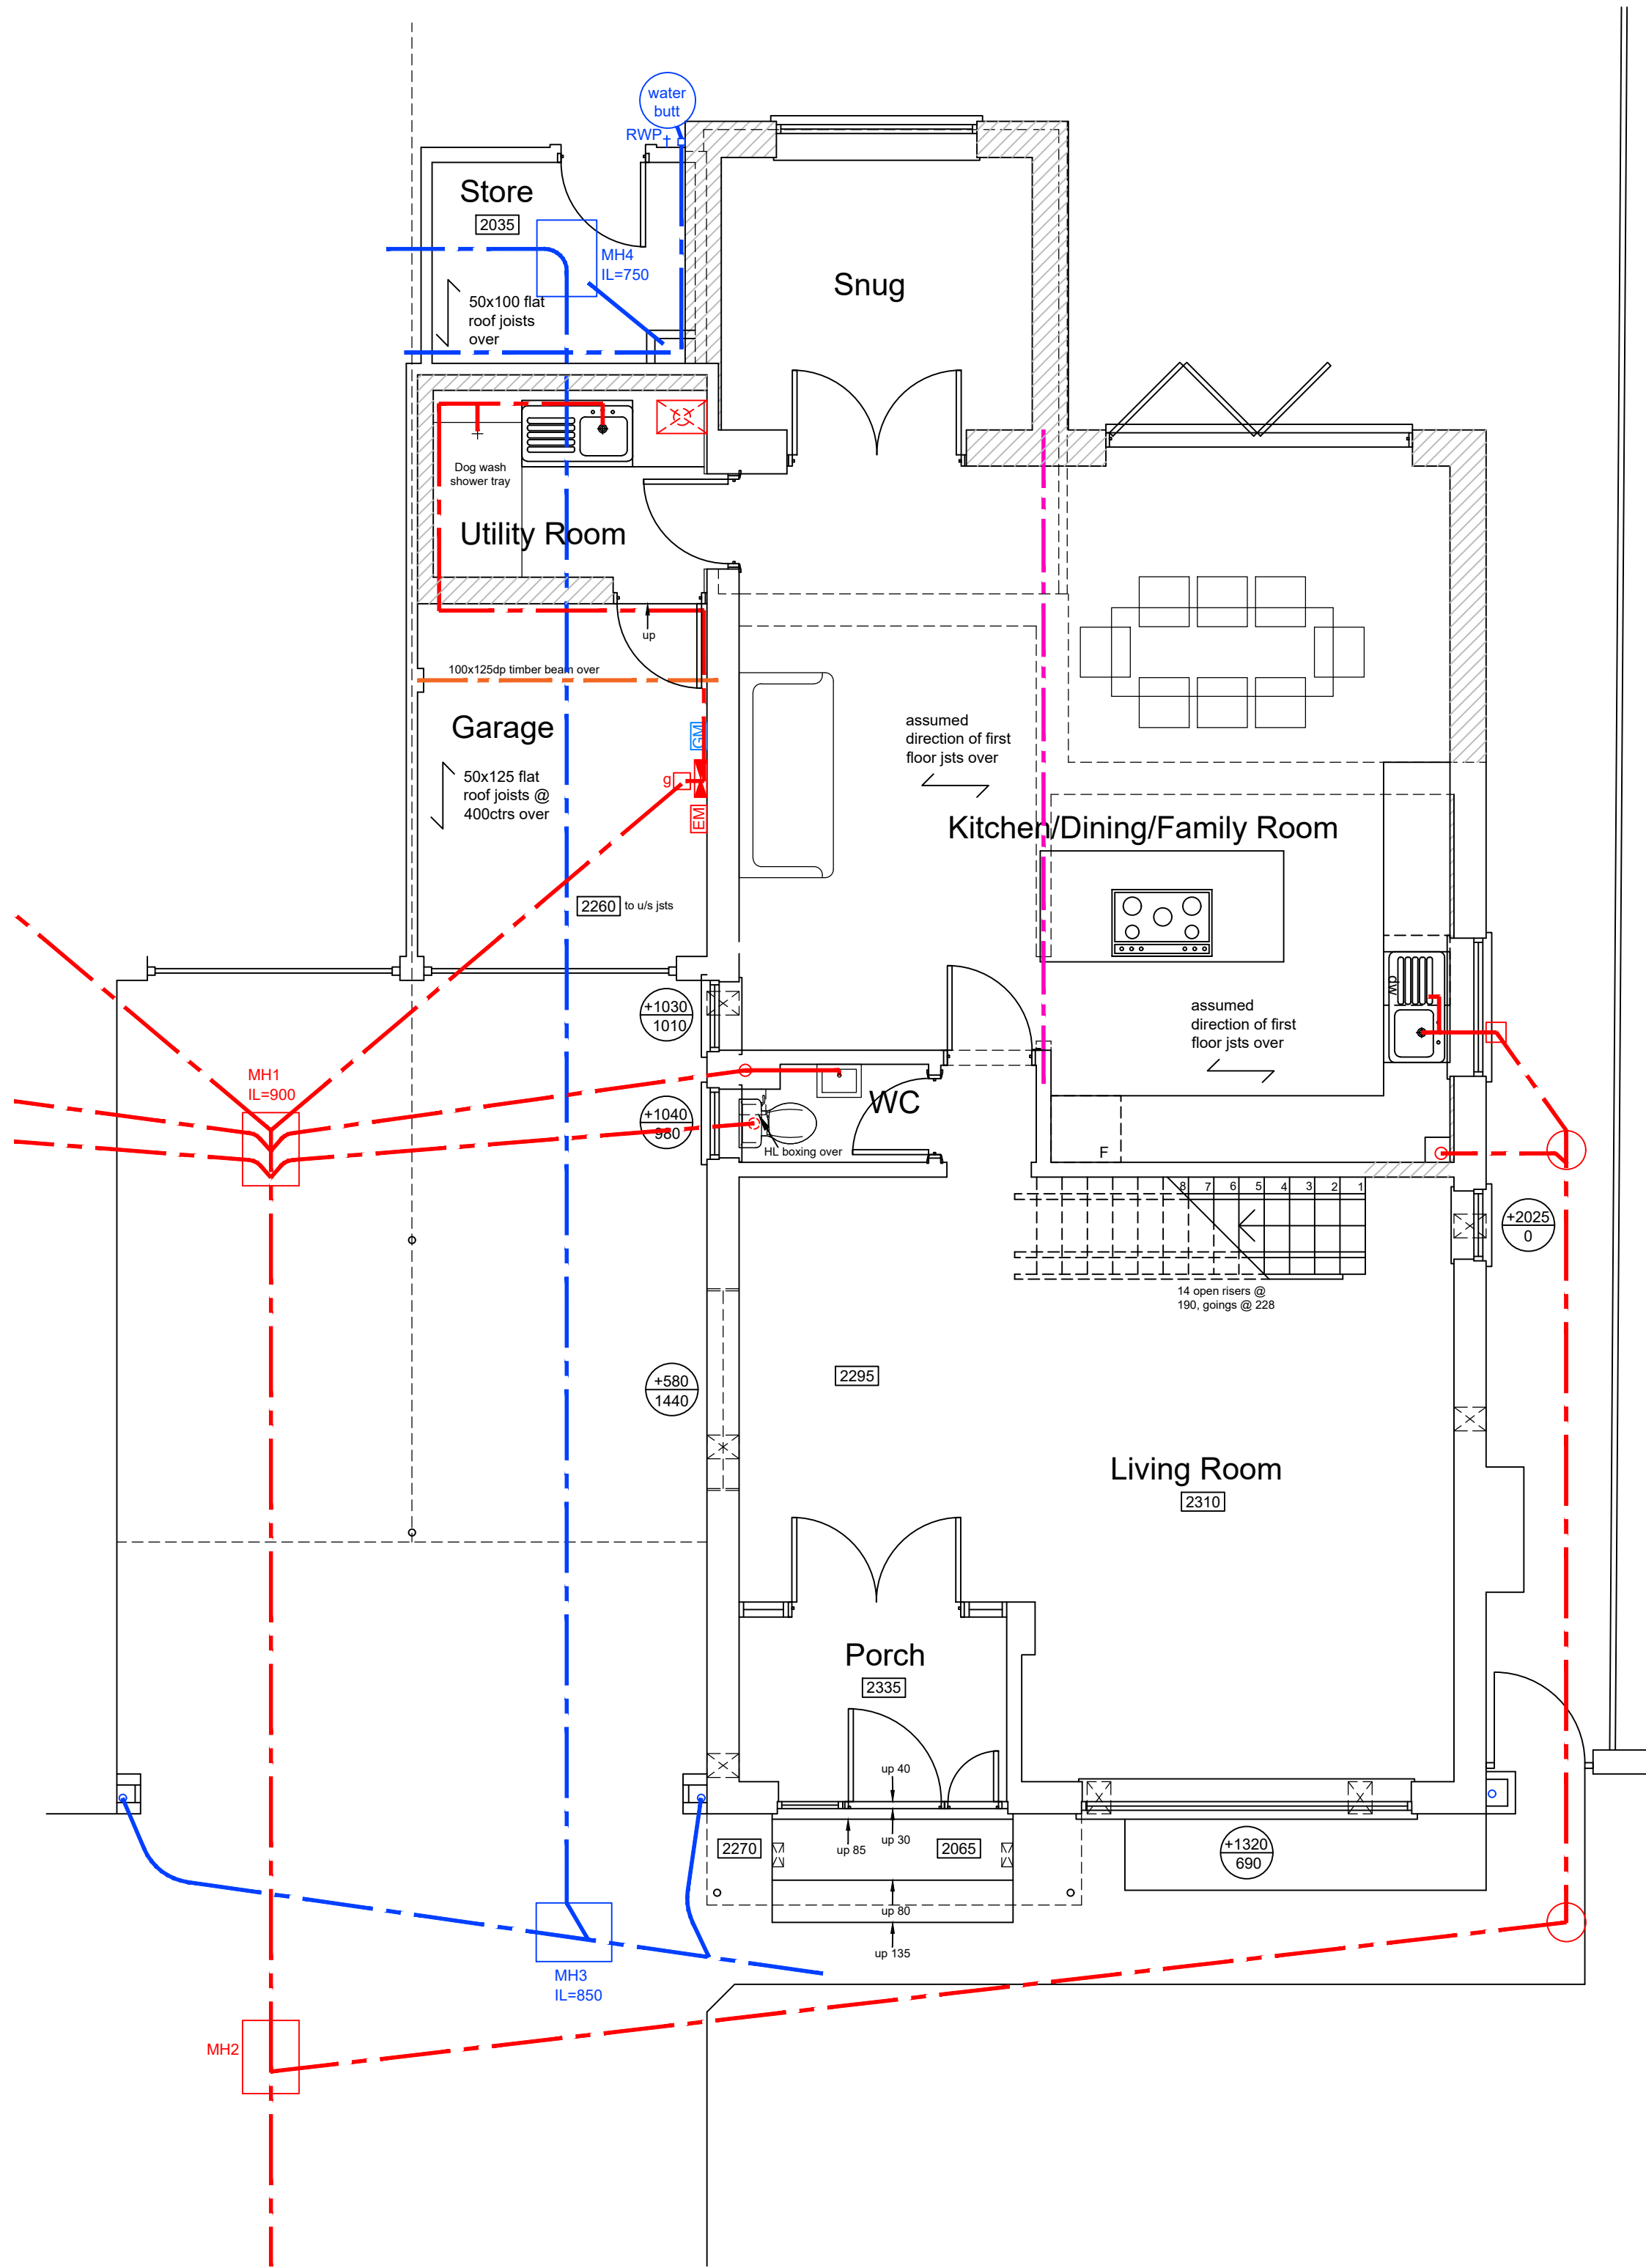

Ground Floor

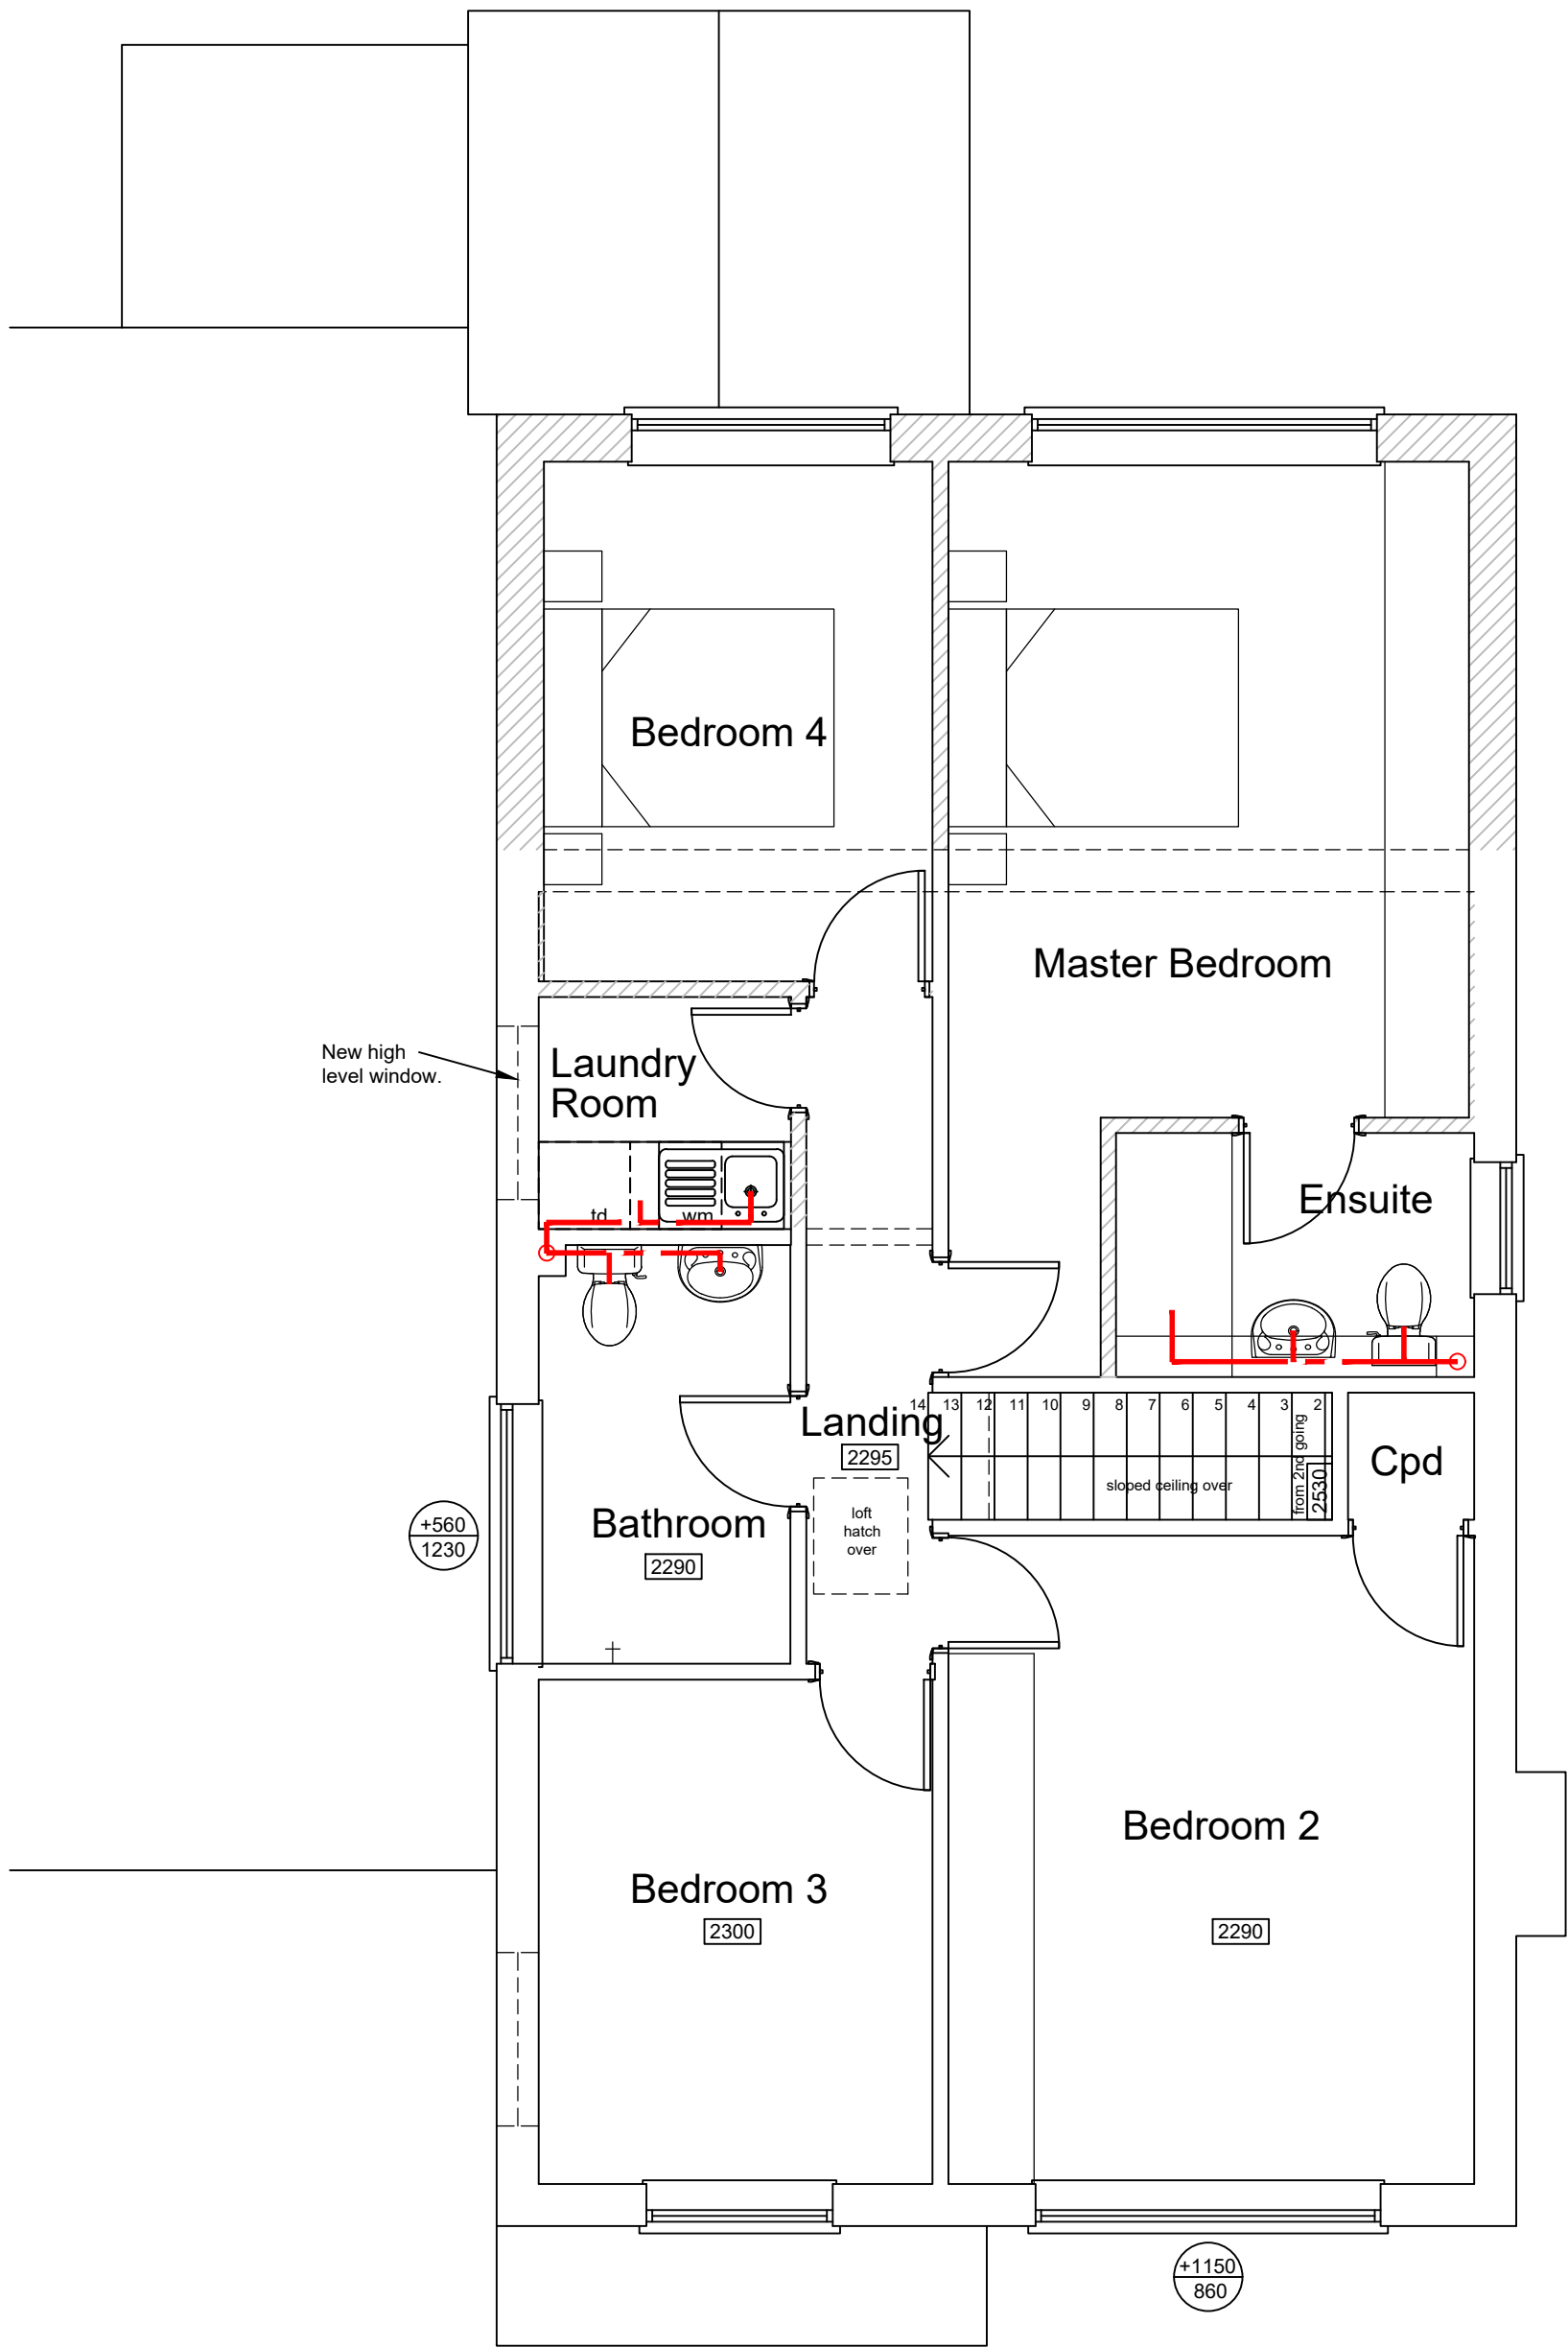

First Floor

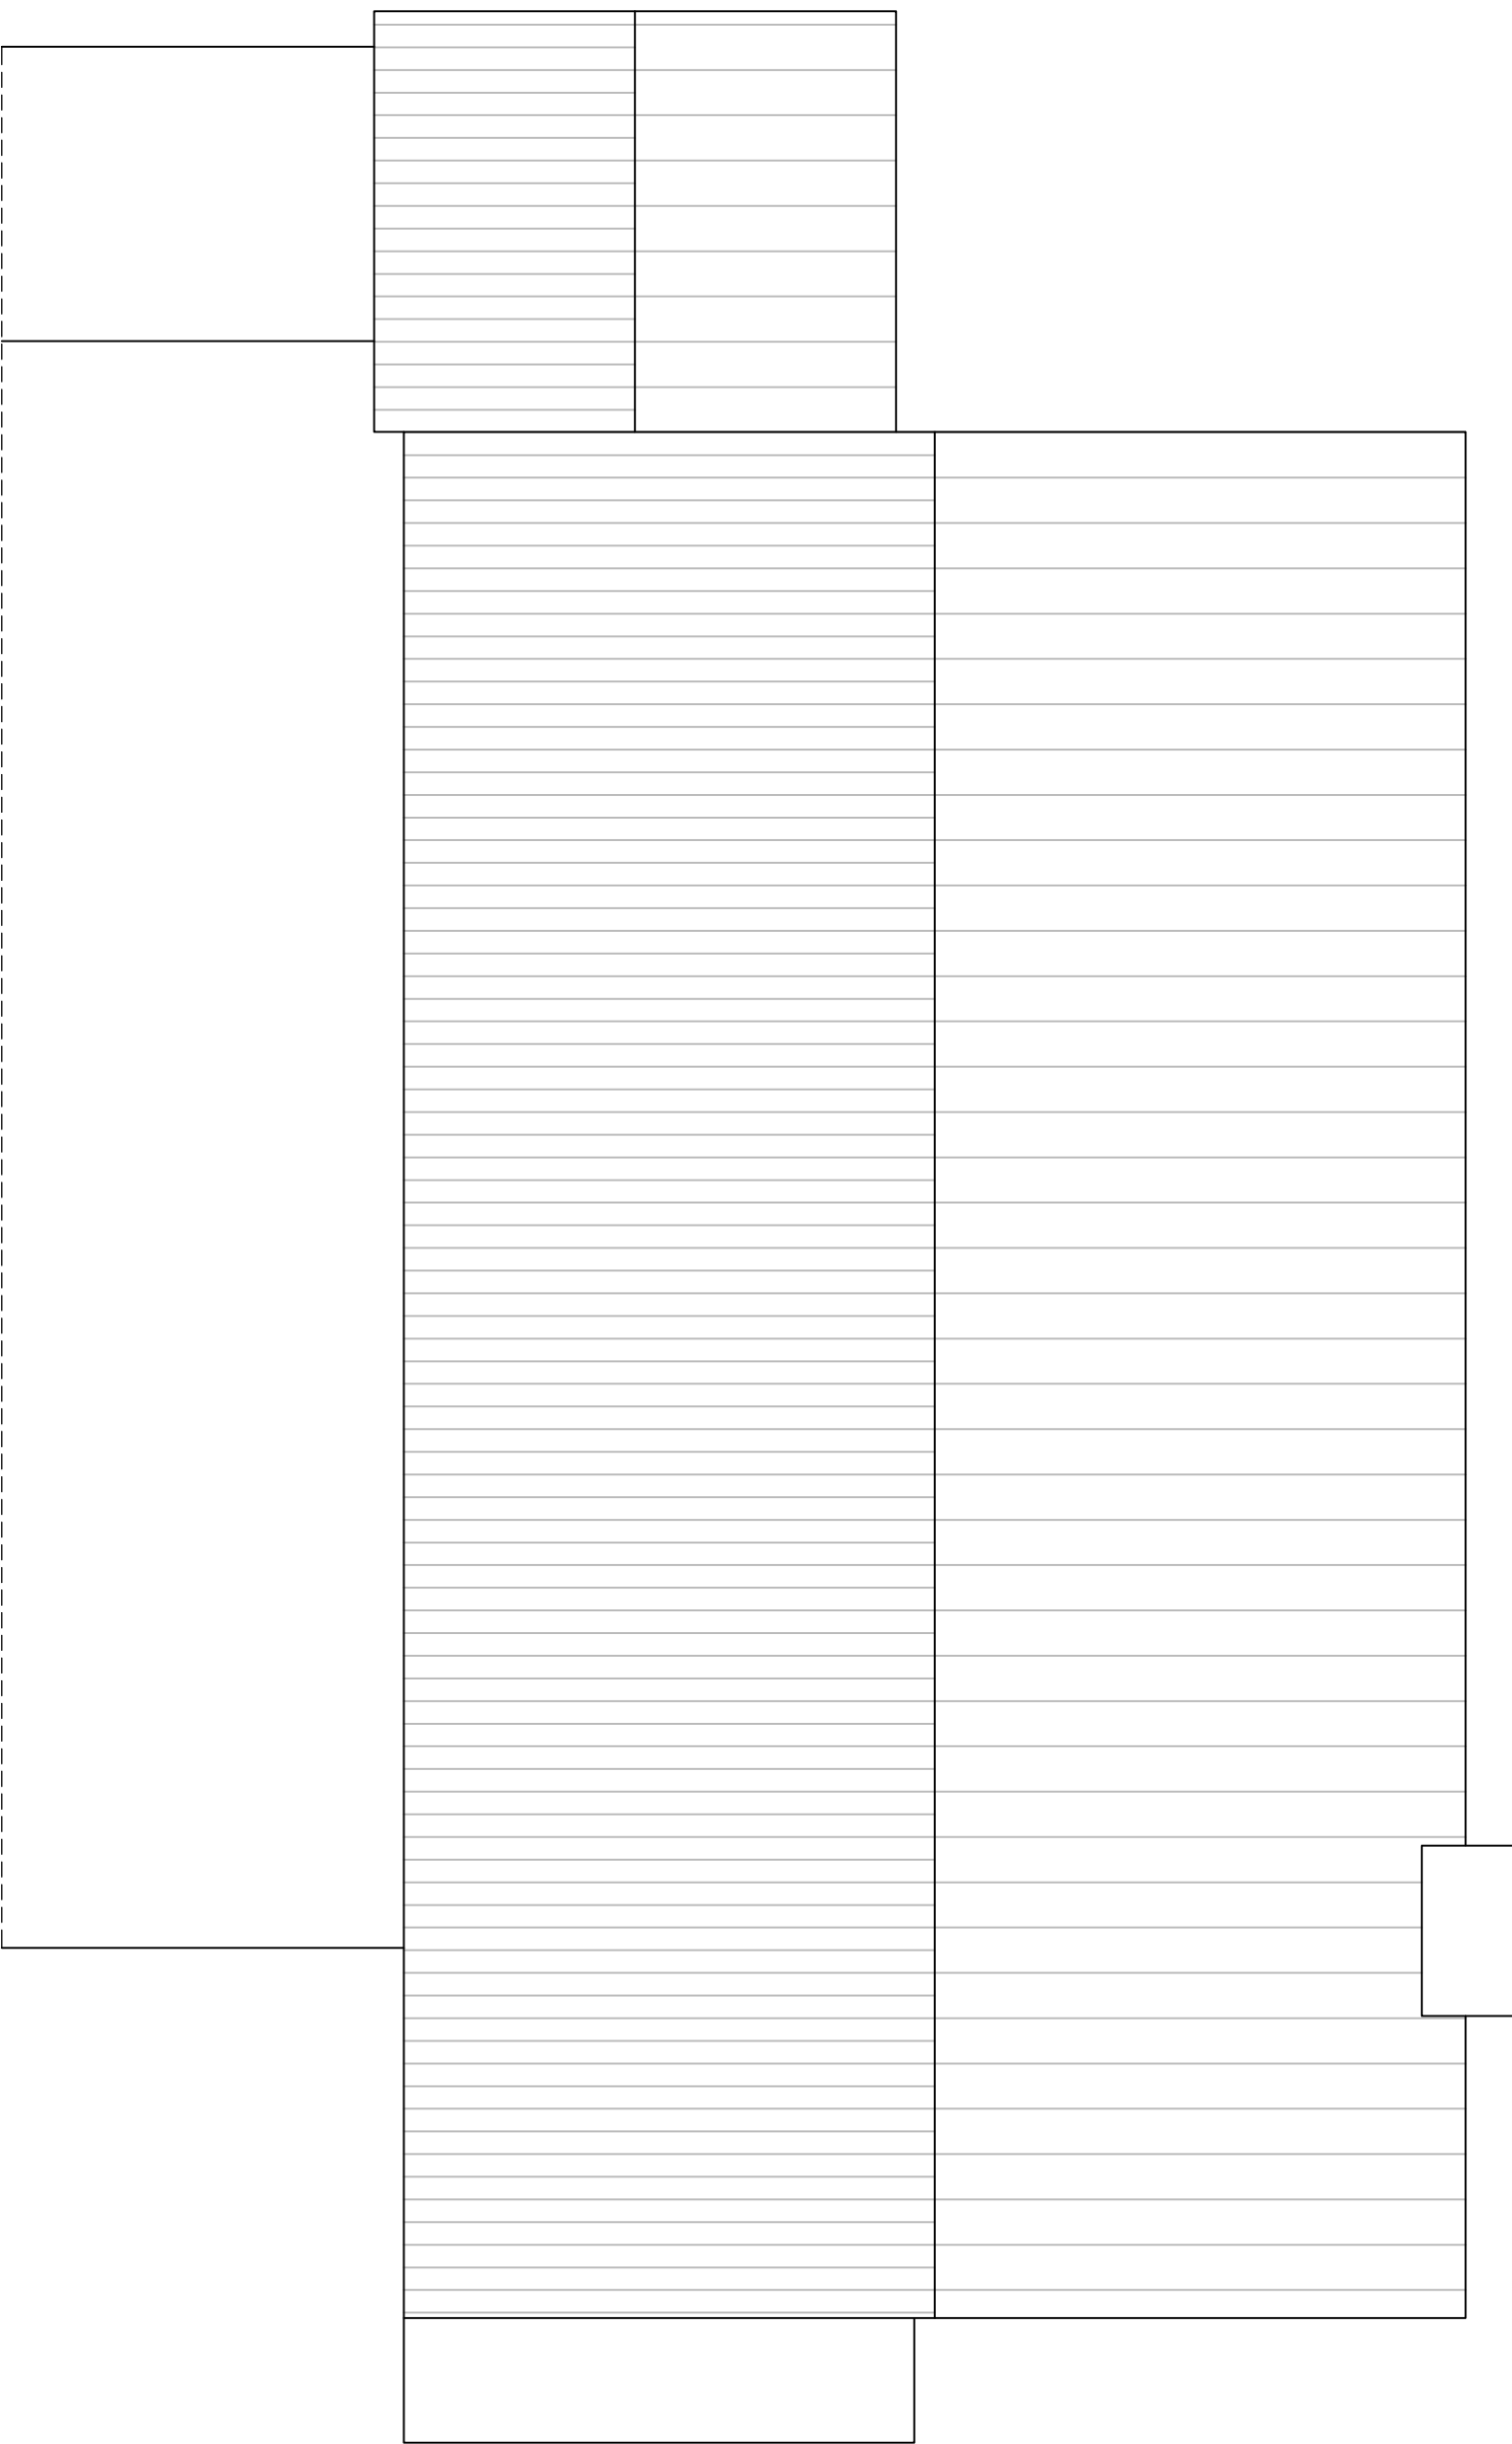

Roof Plan

C	08.06.26	Roof plan added	EP	GP
B	02.06.26	Shower room omitted at grd floor	EP	GP
A	26.05.26	Various amendments	EP	GP
Rev	Date	Revision Details	Dr	Ch

Emma Pinder Architects Ltd 2 Oak Tree Lane, Chichester West Sussex, PO20 3GU T 07809 621606 E epinder@epinderarchitects.co.uk	Client's Name Mr Towers and Miss Reynolds	Job Title 2 Ceres Place, Felpham	Drawing Title Proposed Floor Plans	Scale 1:50@A1/1:100@A3	Drawn EP	Checked GP	Date 03.03.26	Status APPROVAL	Job No 0104	Drawing No SK01	Rev C
---	---	-------------------------------------	---------------------------------------	---------------------------	-------------	---------------	------------------	--------------------	----------------	--------------------	----------