



notes:
1. this drawing is the copyright of PH Design and is not to be reproduced without consent.
2. The contractor is to check all dimensions and levels before site works commence and/or preparation of working drawings.
revision date amendment

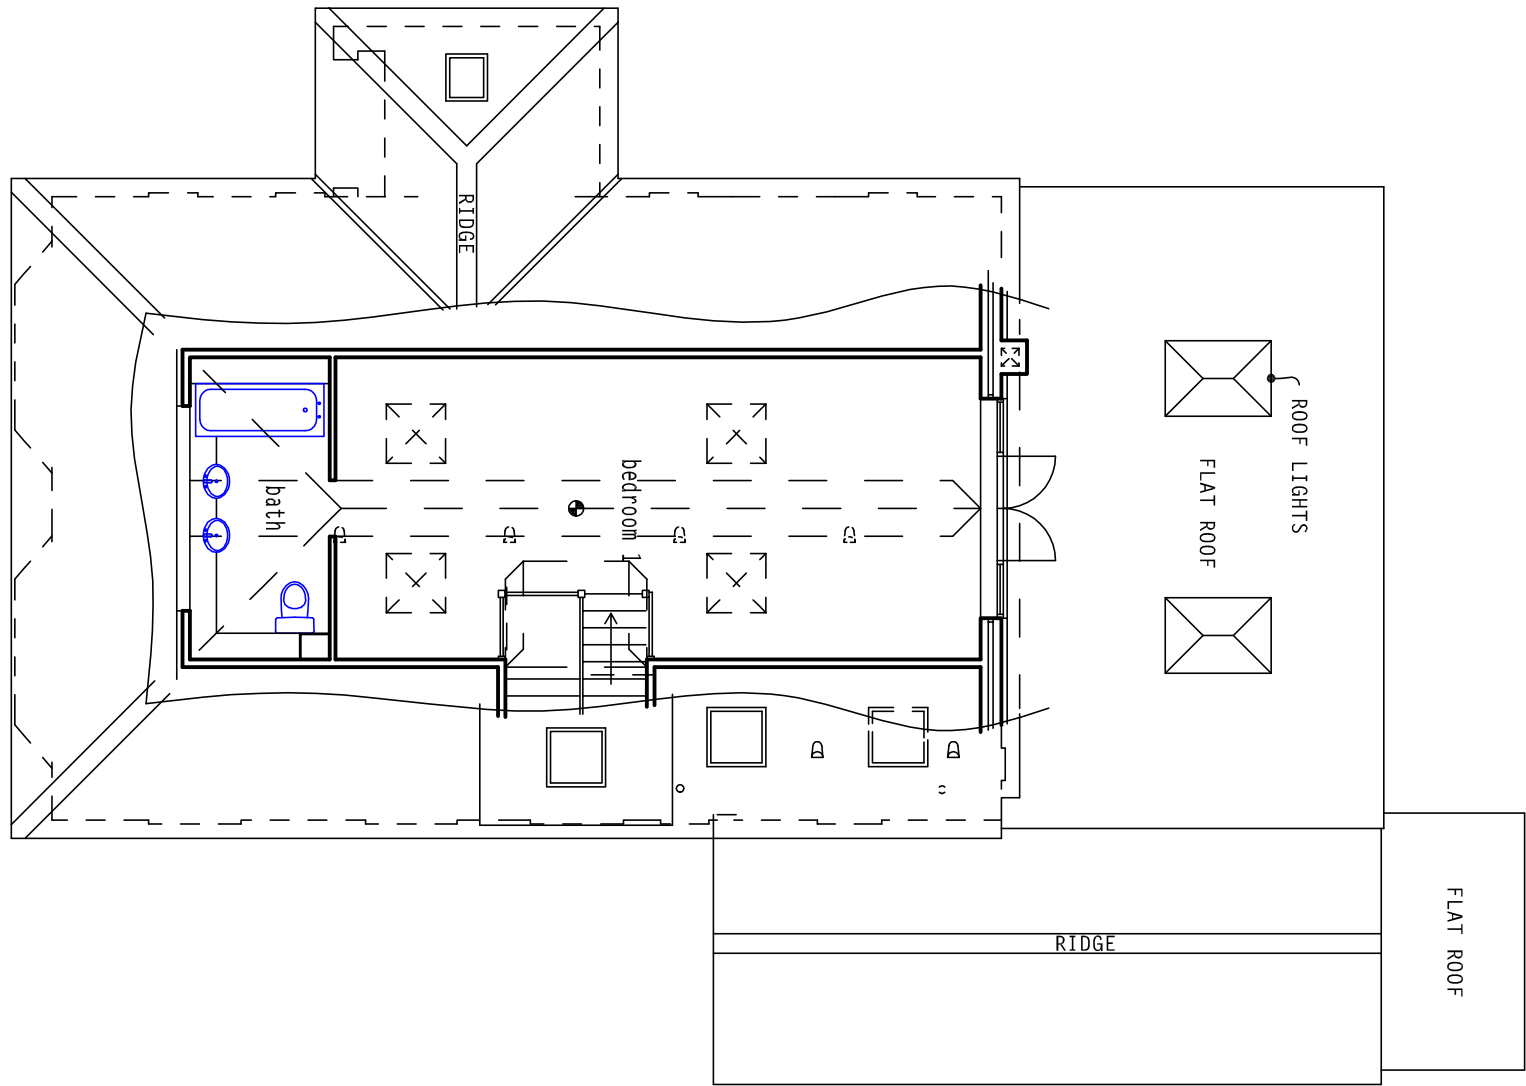


existing first floor plan

SCALE 1:100

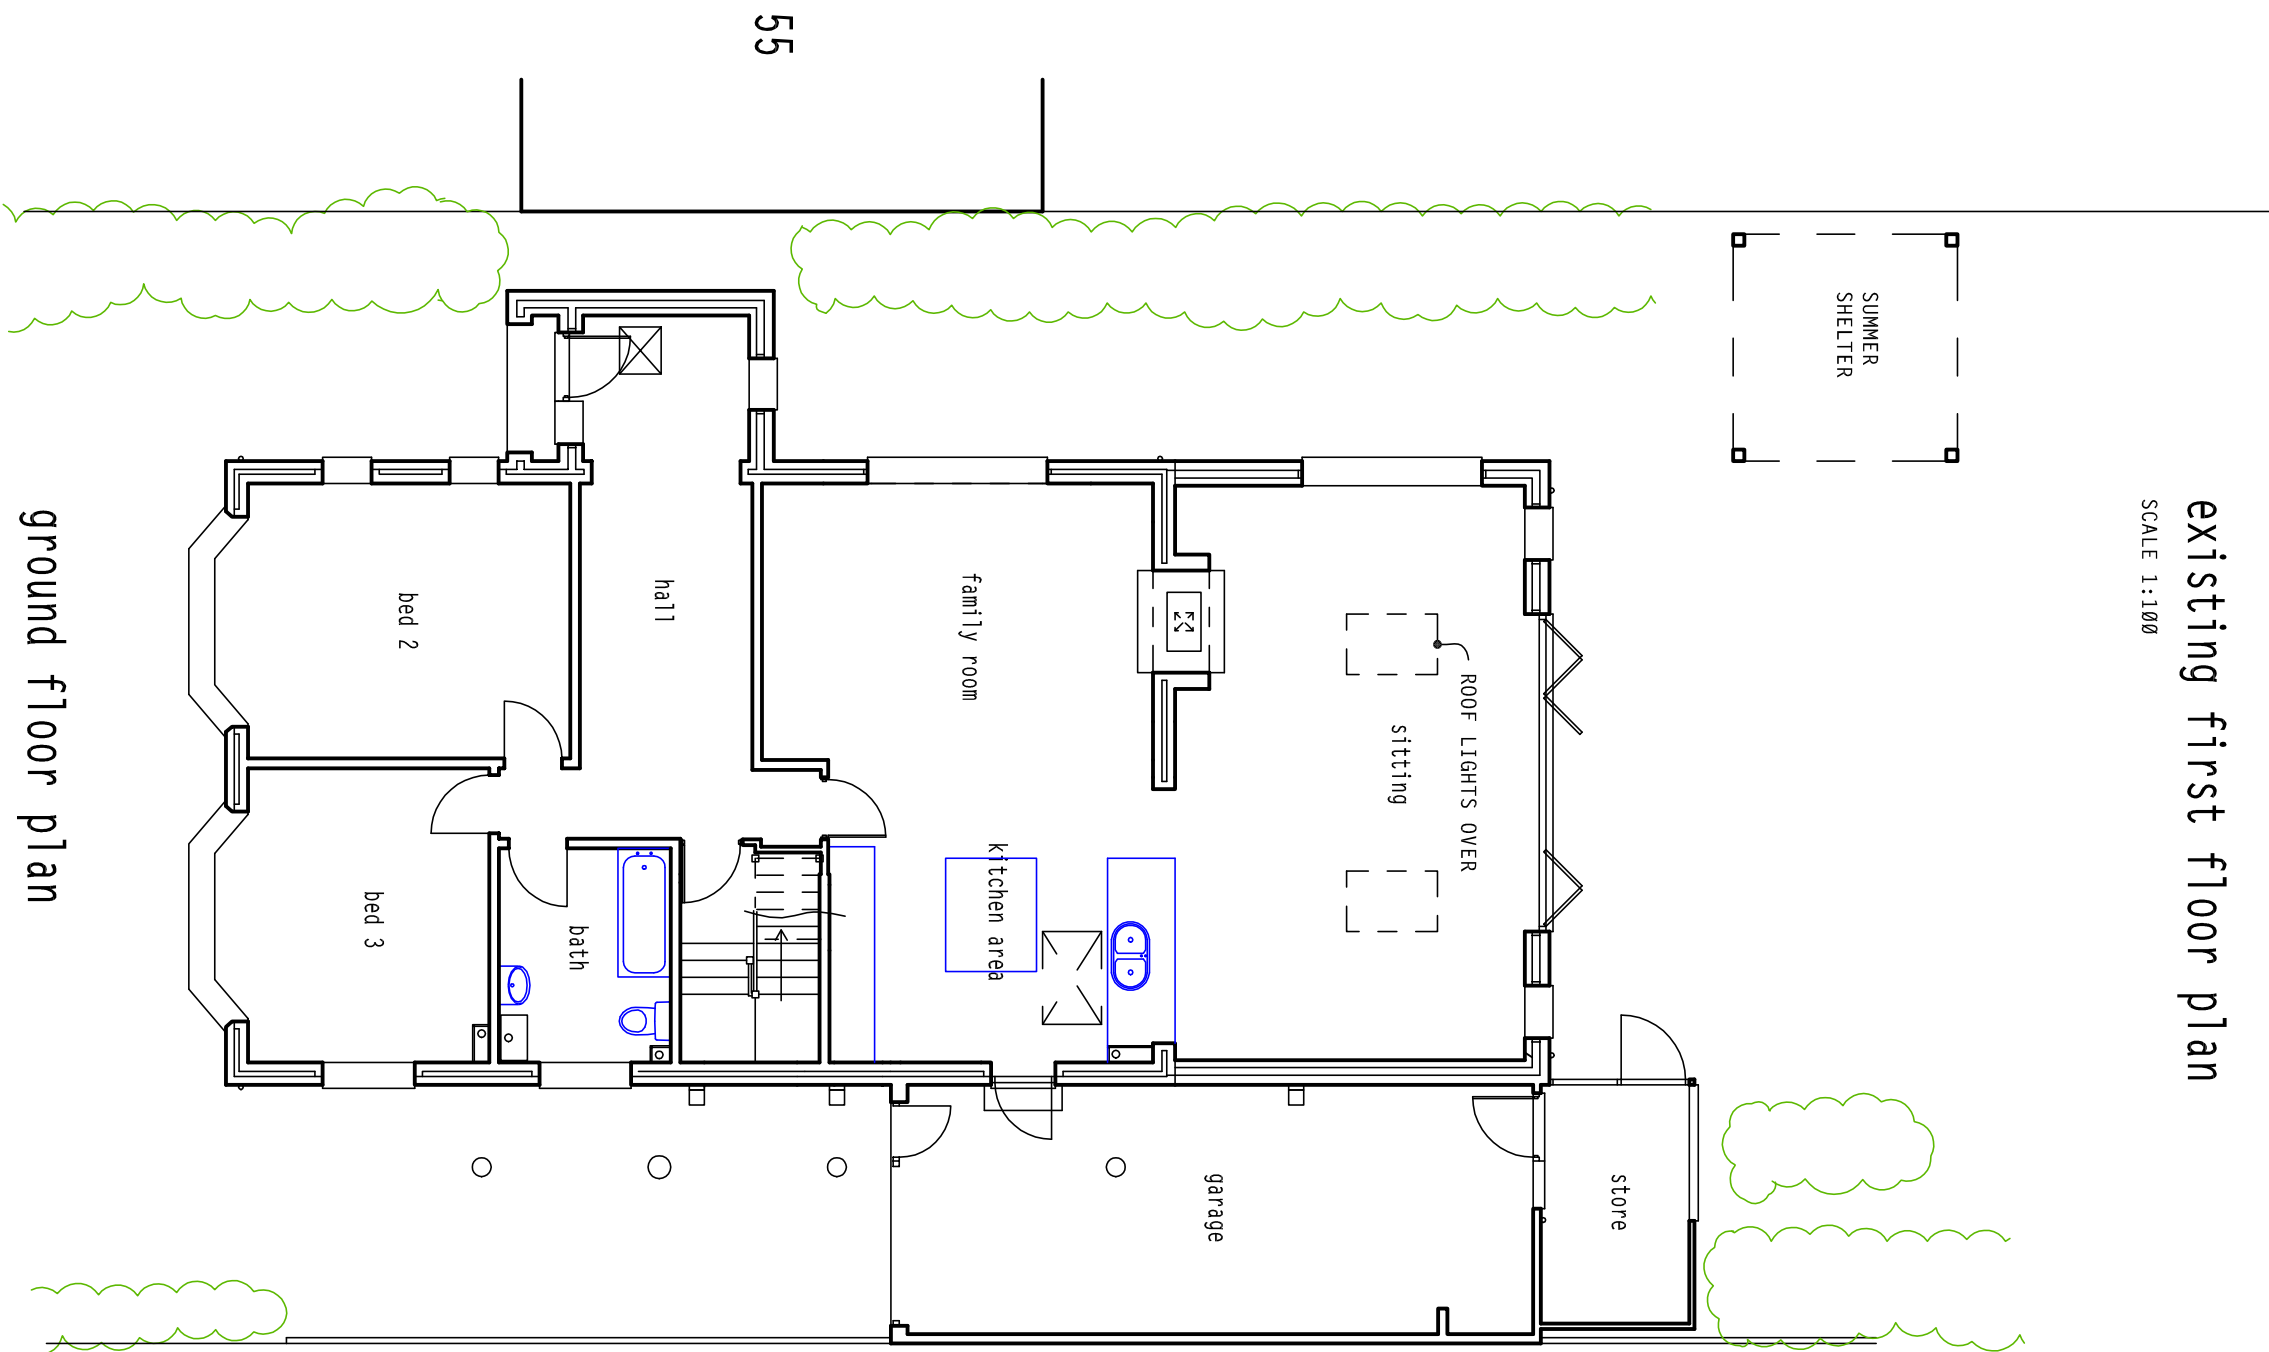


ground floor plan

SCALE 1:100

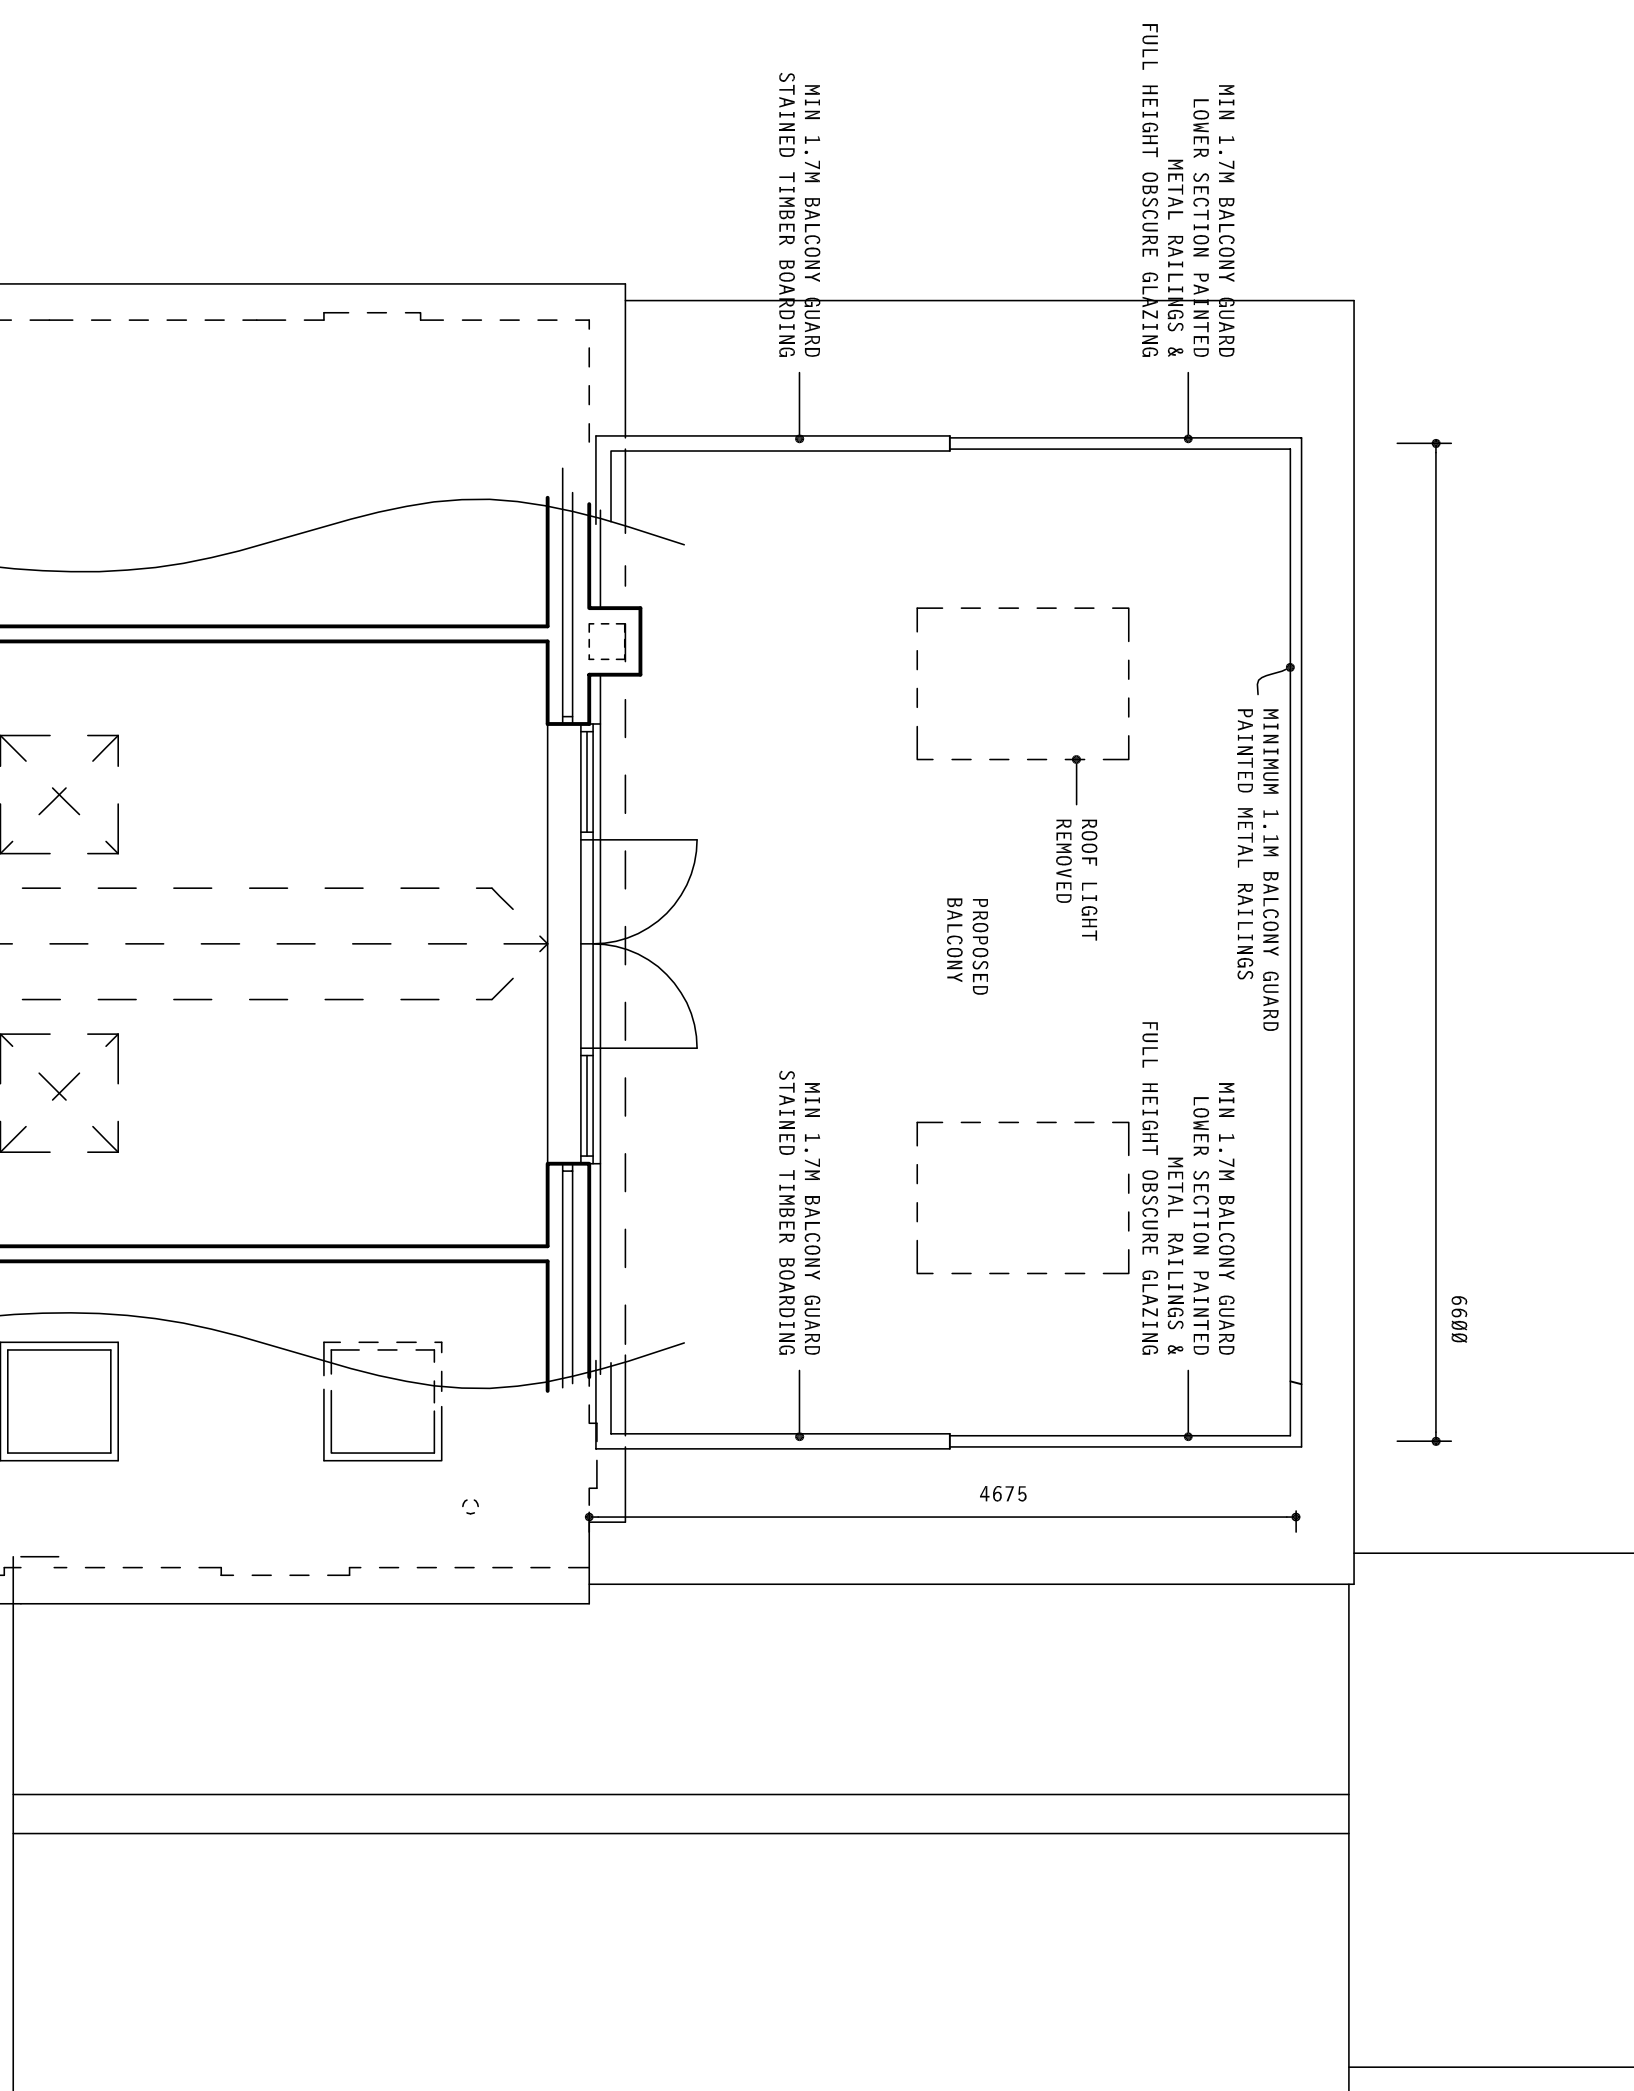


proposed first floor plan

SCALE 1:50

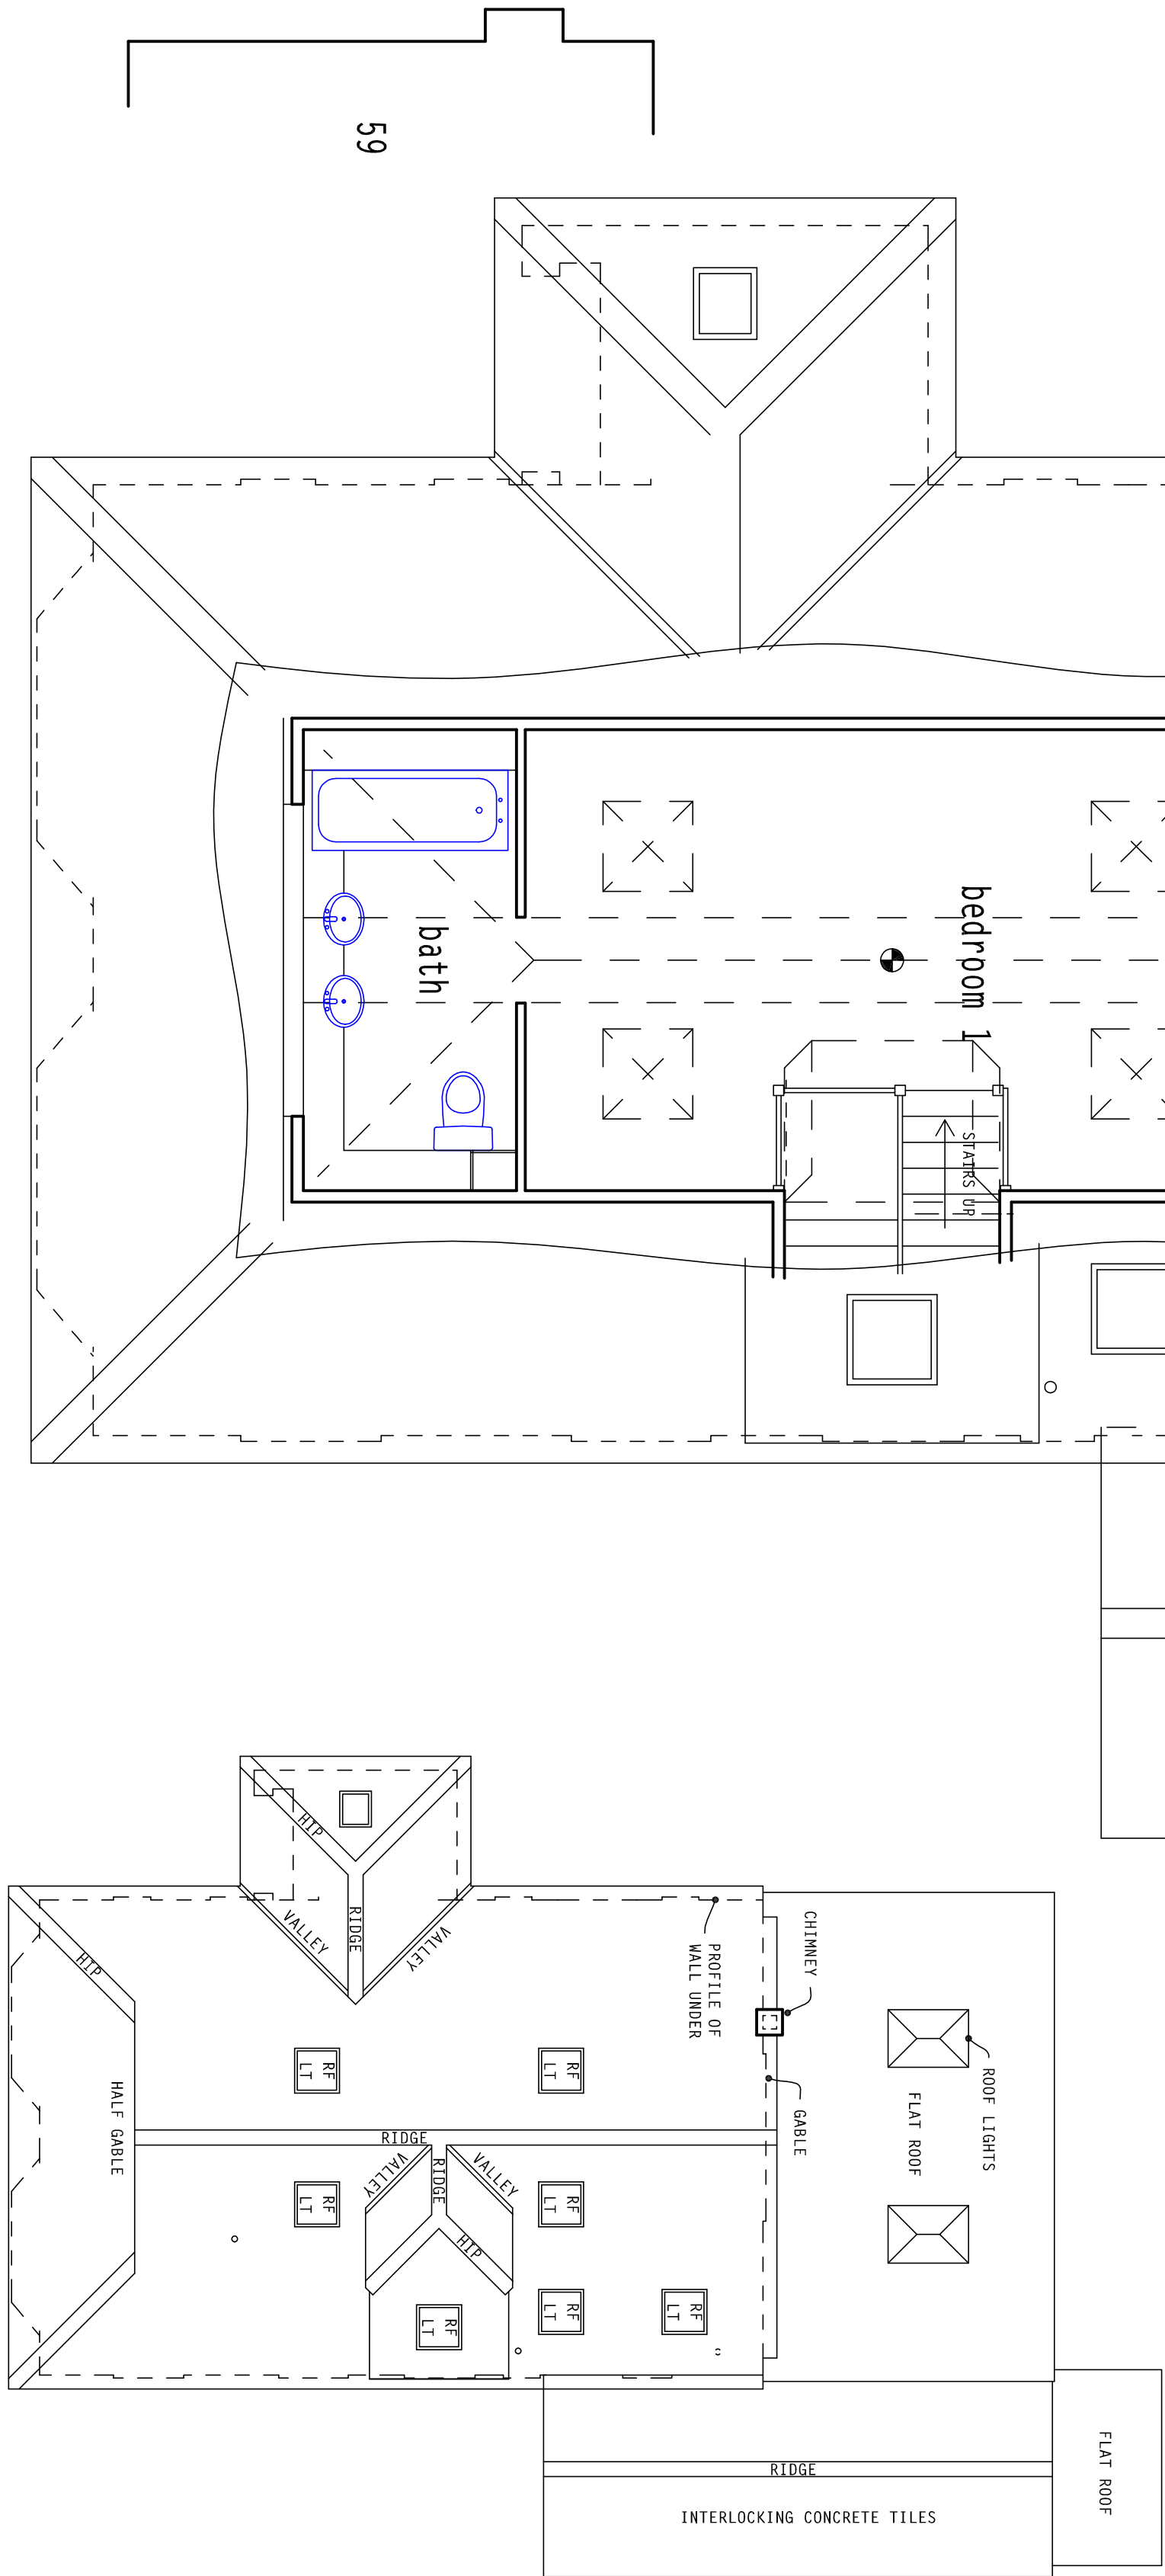


existing roof plan

SCALE 1:100

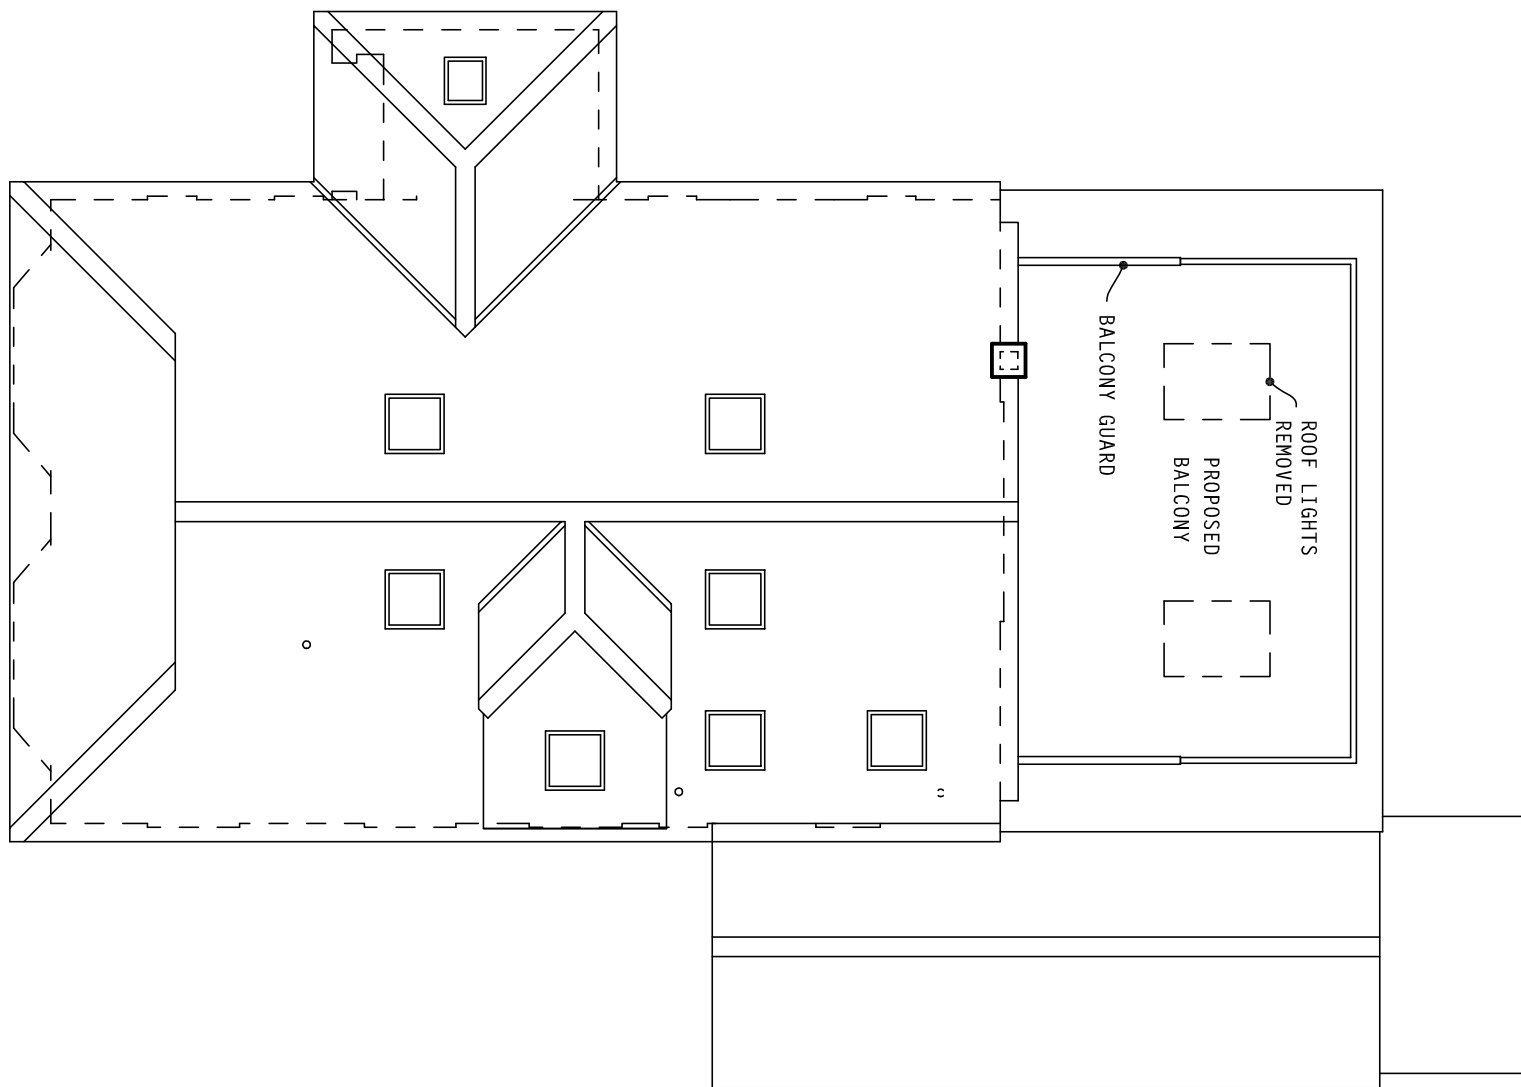

proposed roof plan

SCALE 1:100

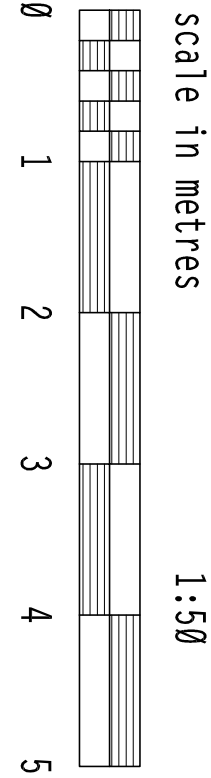

client: Mr & Mrs A Cramp

project: proposed balcony
57 Downview Road, Felpham
Bognor Regis PO22 8HH

PH DESIGN
architectural consultants
3 Chapel Street, Chichester
W. Sussex PO19 1BU
tel: (01243) 781760

project: 20/C14
drawing no: 1
date: Dec 2020

